



NORTH ELEVATION (from within private car park)

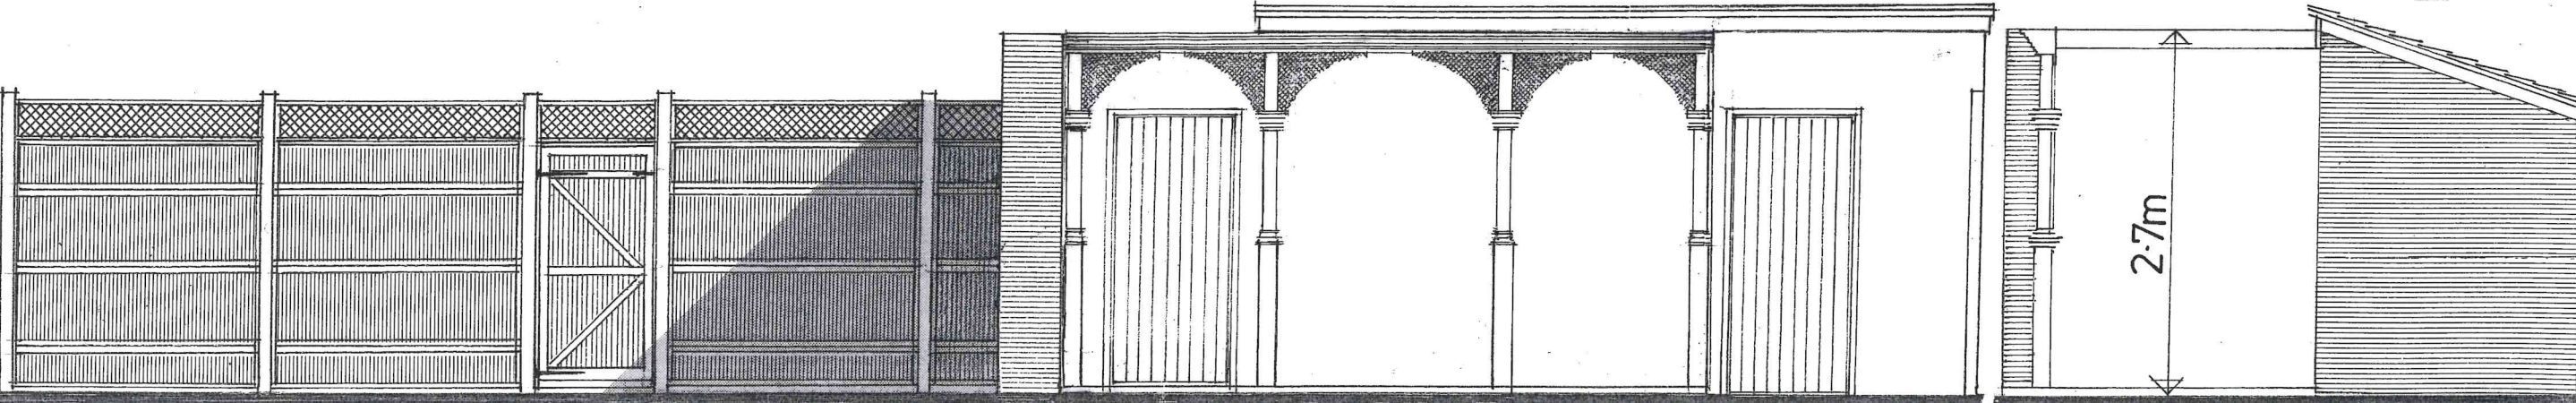


SOUTH ELEVATION (from within garden)

EAST ELEVATION

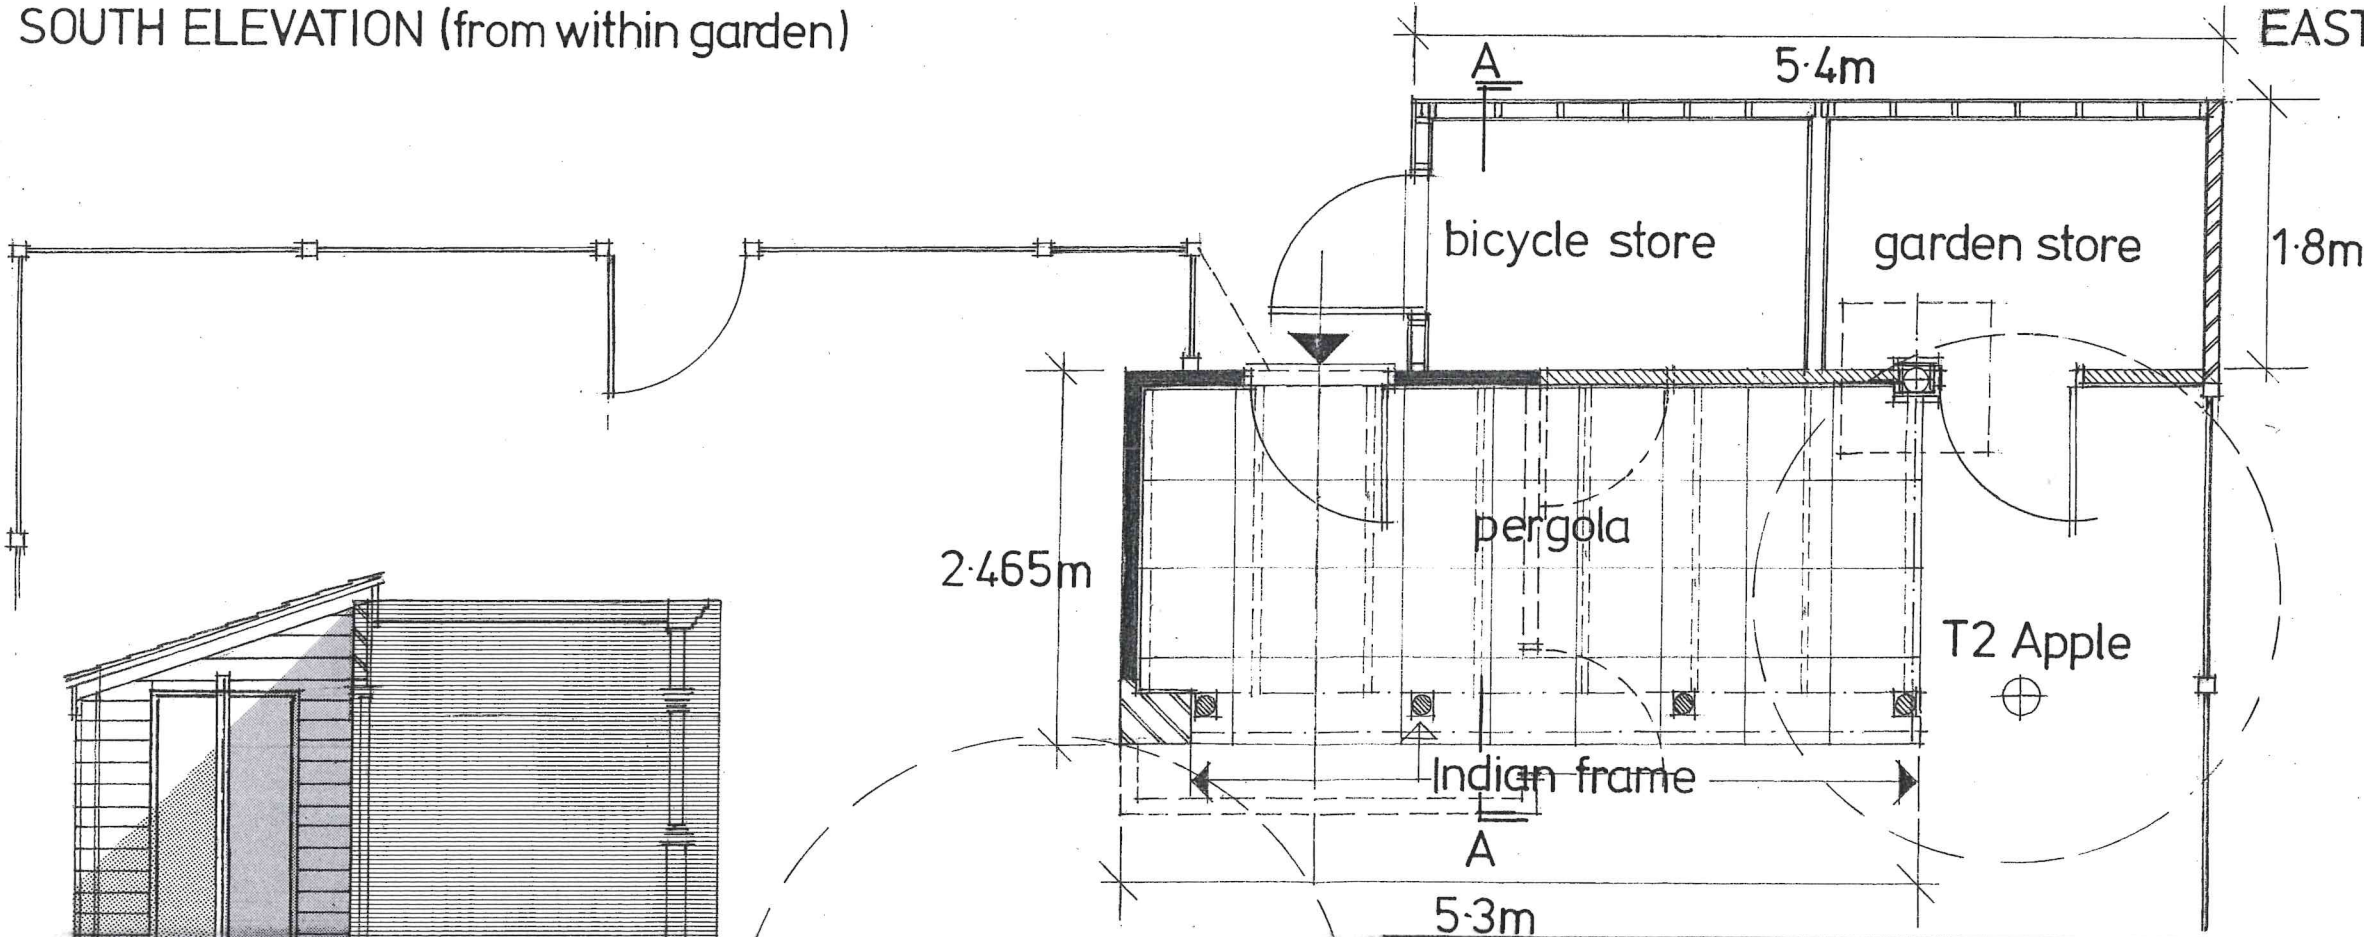

Materials:
Shed-feather edge boards (brown)-
 boundary wall to be red brick (salvaged)
 Roof: Welsh slates
Pergola: all in wood

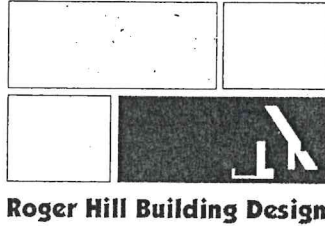

Roger Hill Building Design

30 Tilmore Gardens
 Petersfield
 Hampshire
 GU32 2JE

T1 Eucalyptus

PROPOSED OUTBUILDING AT 82/84 WEST St, HAVANT.
 PLAN & ELEVATIONS AS PROPOSED SCALE 1:50@A3 733a-03

WEST ELEVATION (superimposed on section A-A)