


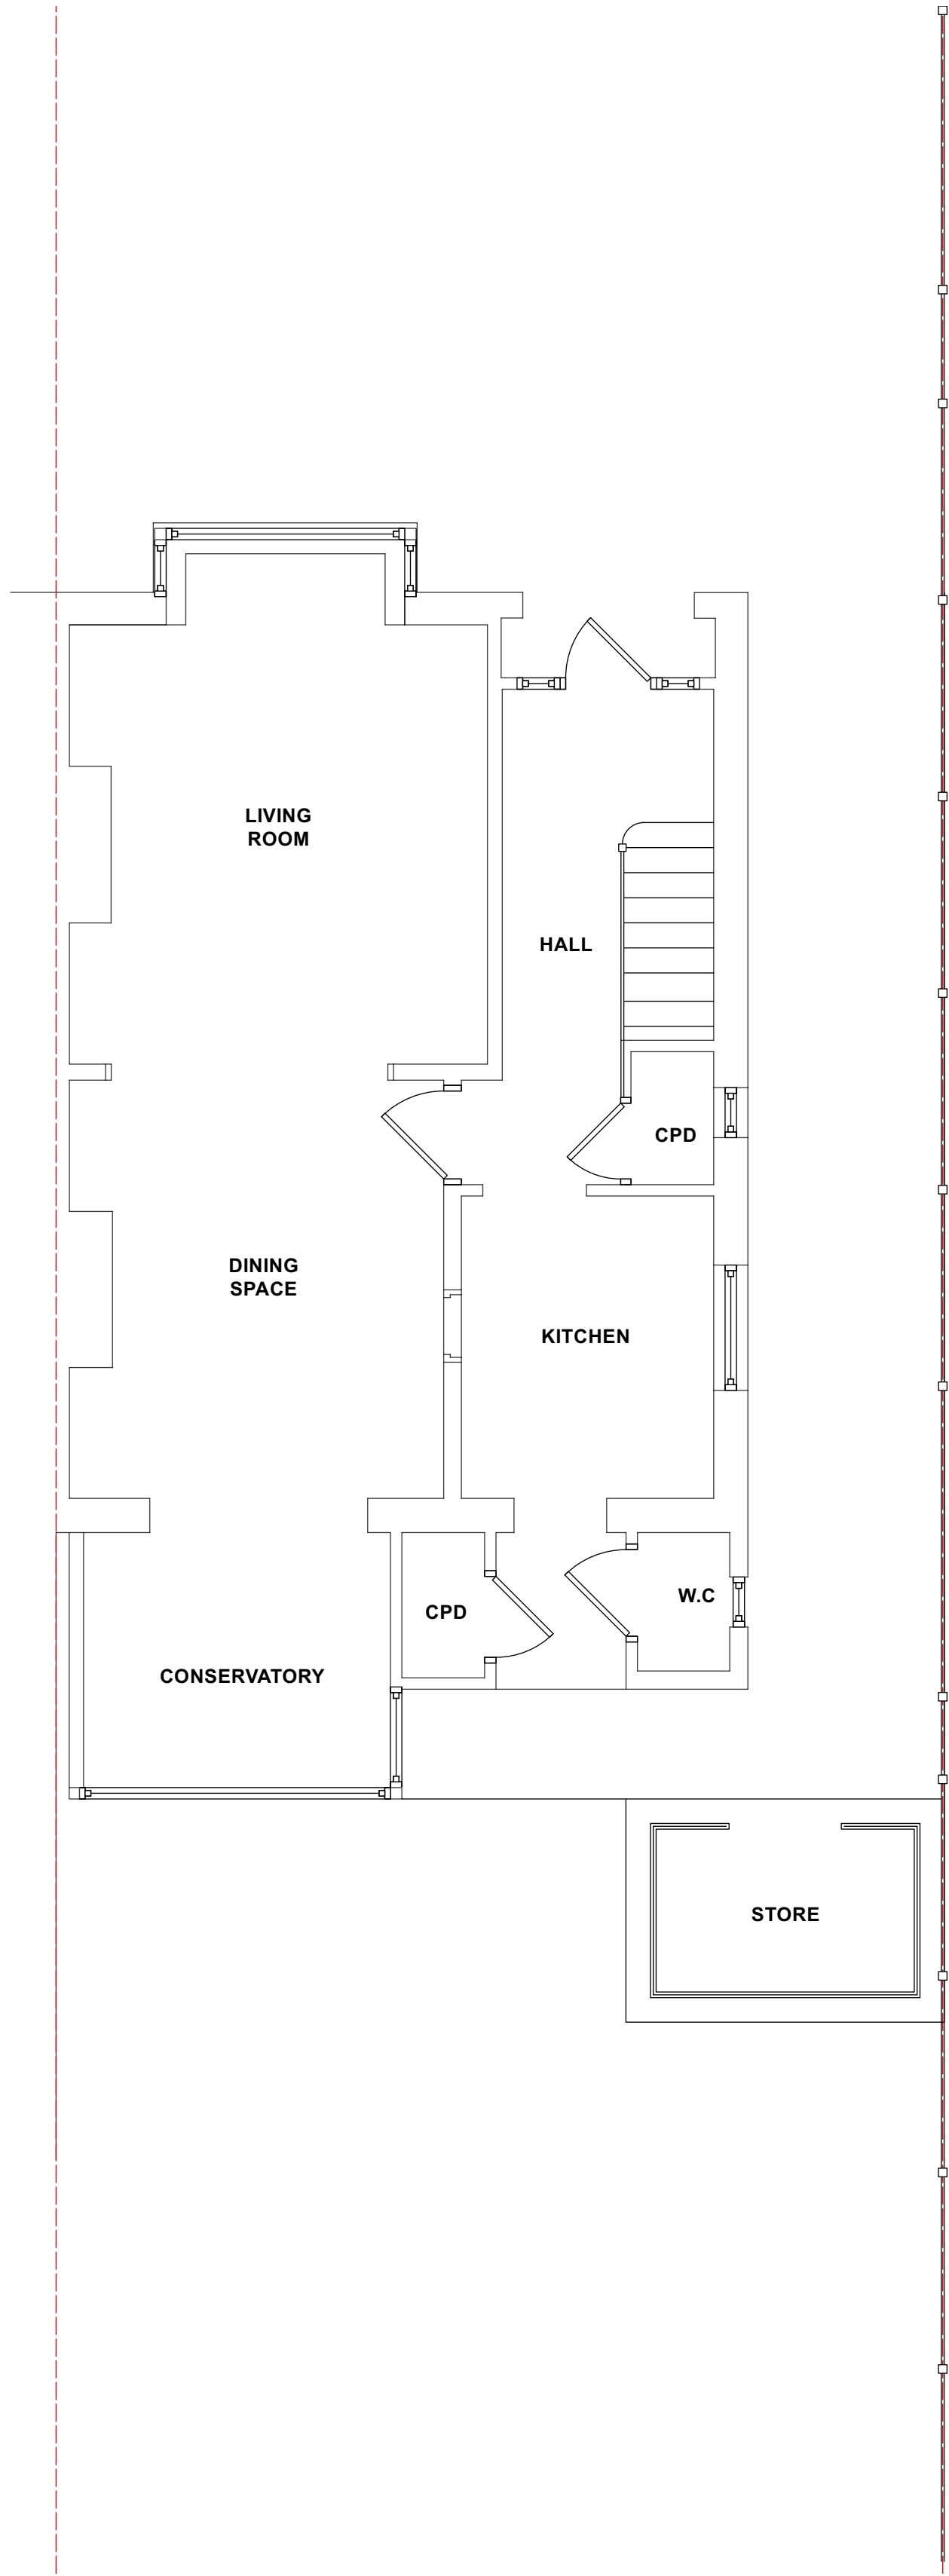
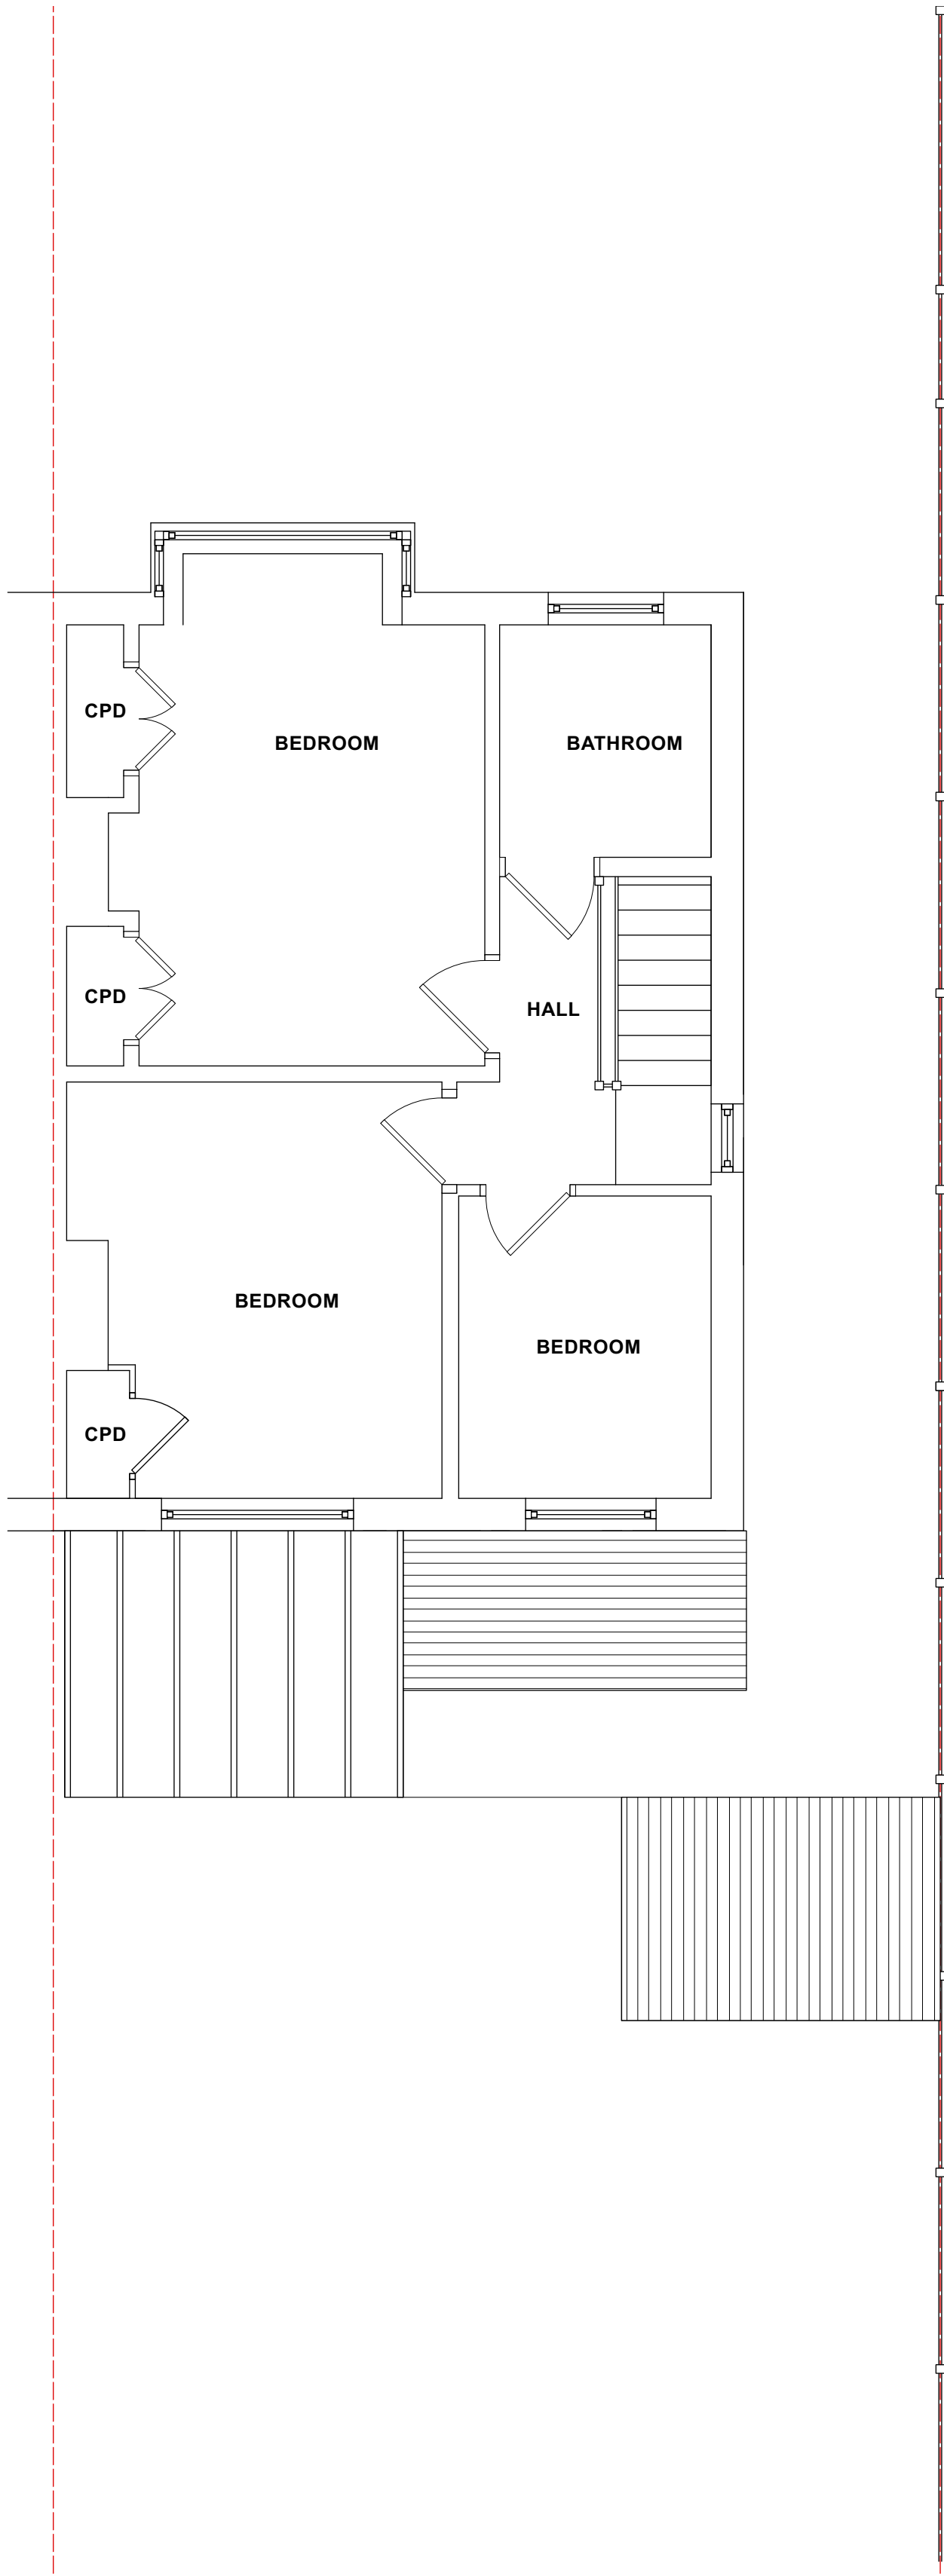


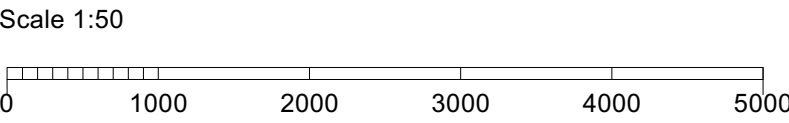



EXISTING GROUND FLOOR PLAN 1:50

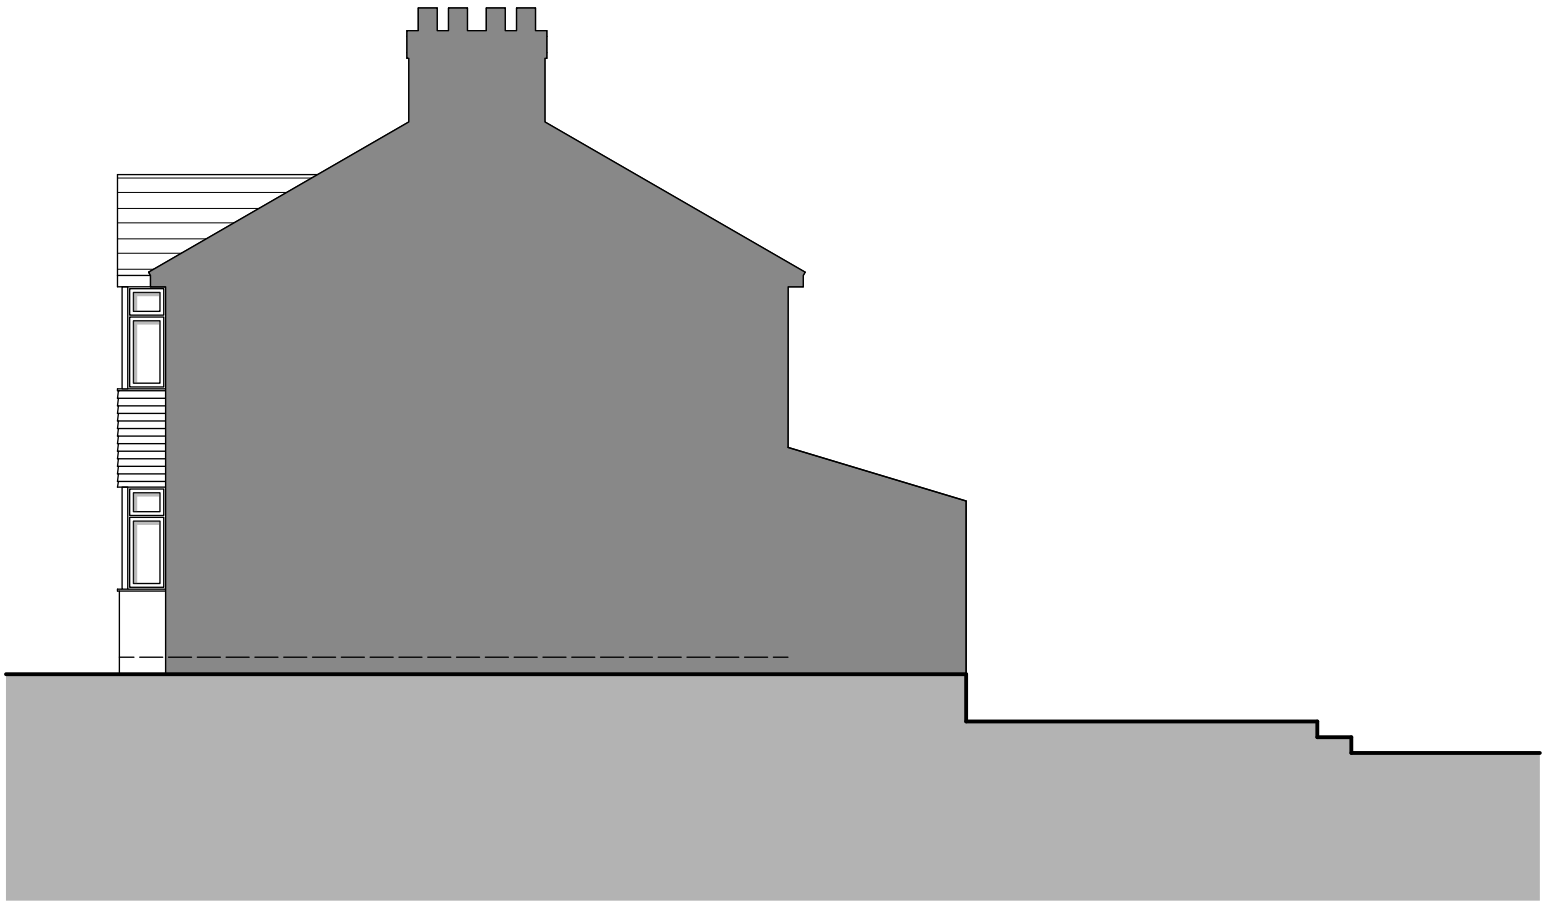


EXISTING FIRST FLOOR PLAN 1:50

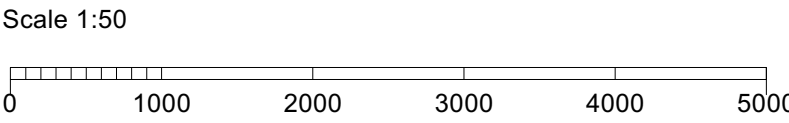

EXISTING SIDE ELEVATION 1:100

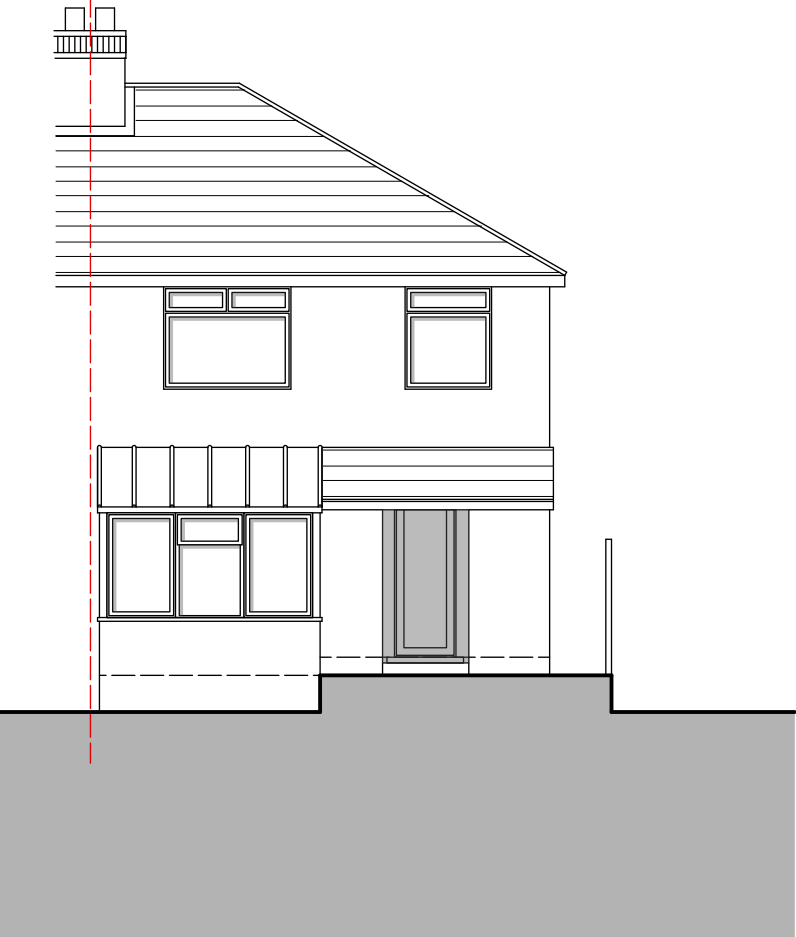 

EXISTING REAR ELEVATION 1:100

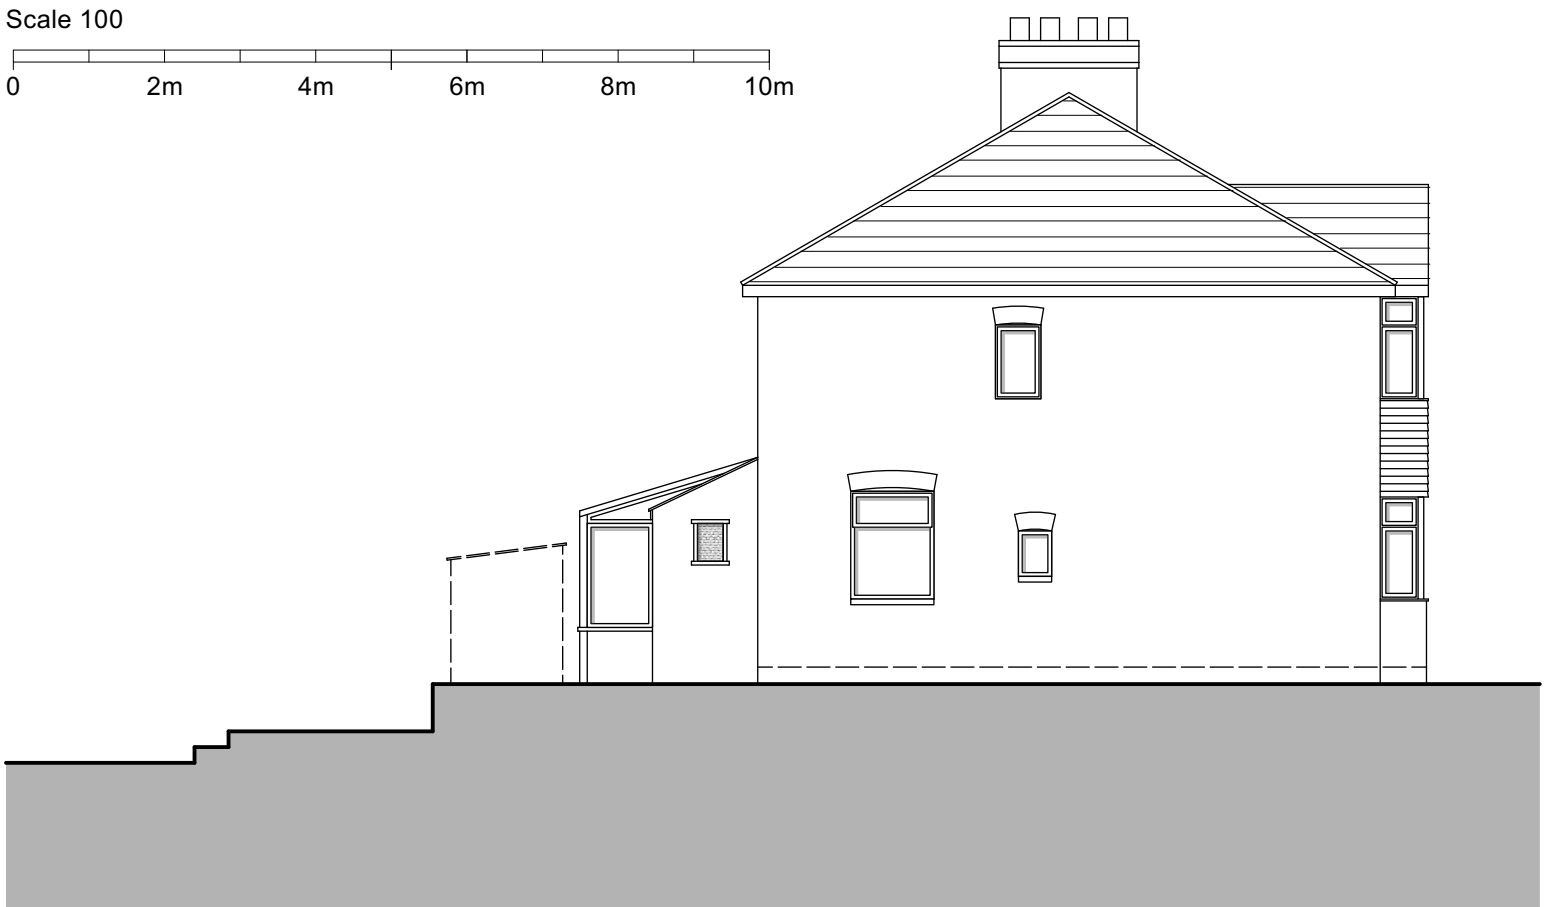



EXISTING SIDE ELEVATION 1:100




EXISTING FRONT ELEVATION 1:100



SITE LOCATION PLAN 1:1250

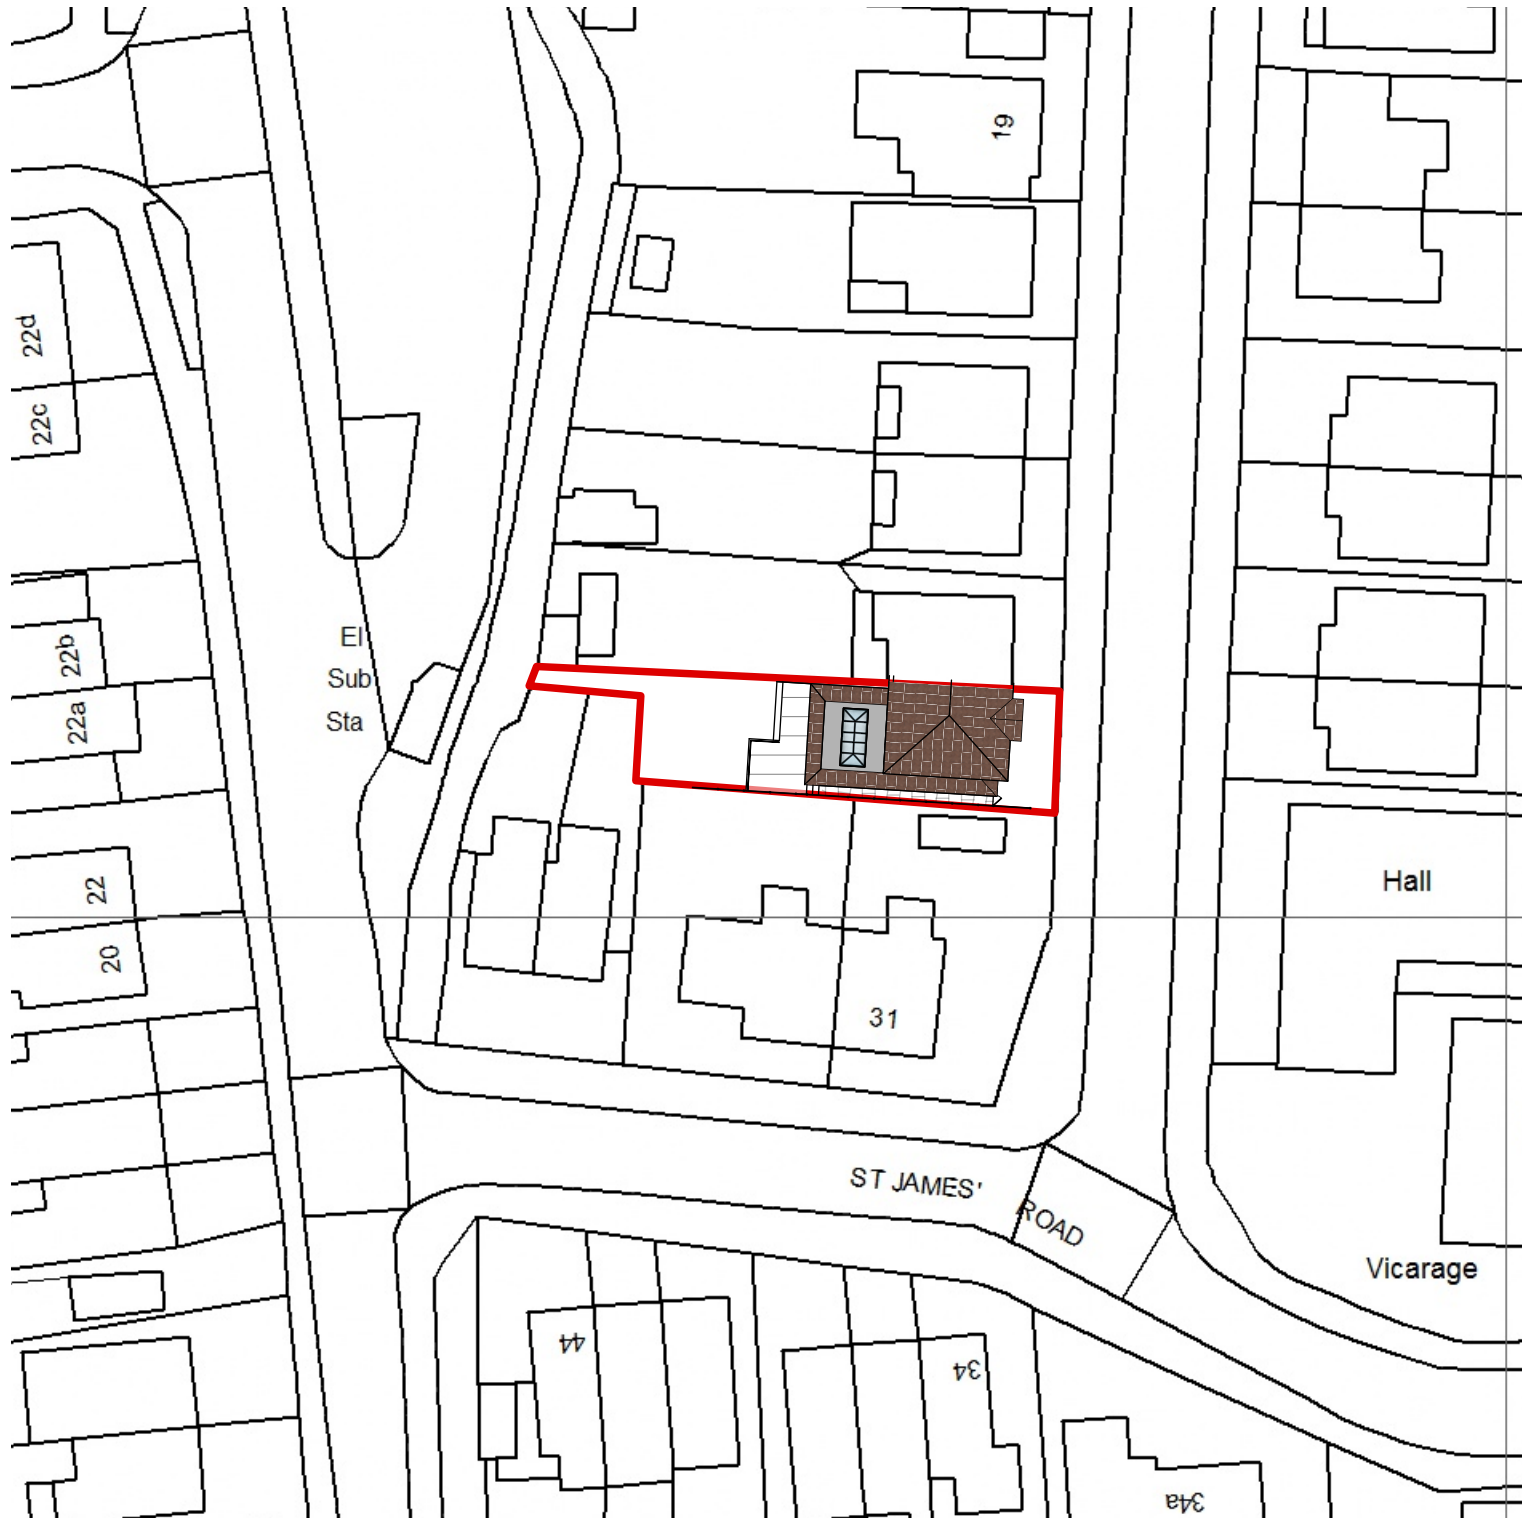 

PROPOSED BLOCK PLAN 1:500

 

Job Title: St James' Road
Existing Drawings: Existing Plans and Elevations
Scale: As Shown @ A1
Drg.No: WATD-001-P
Drawn by: LMW
Issued to: Client
Status: Planning
Date: 20.02.2024
WATDESIGN RIBA ARCHITECT
WAT DESIGN RIBA ARCHITECT