
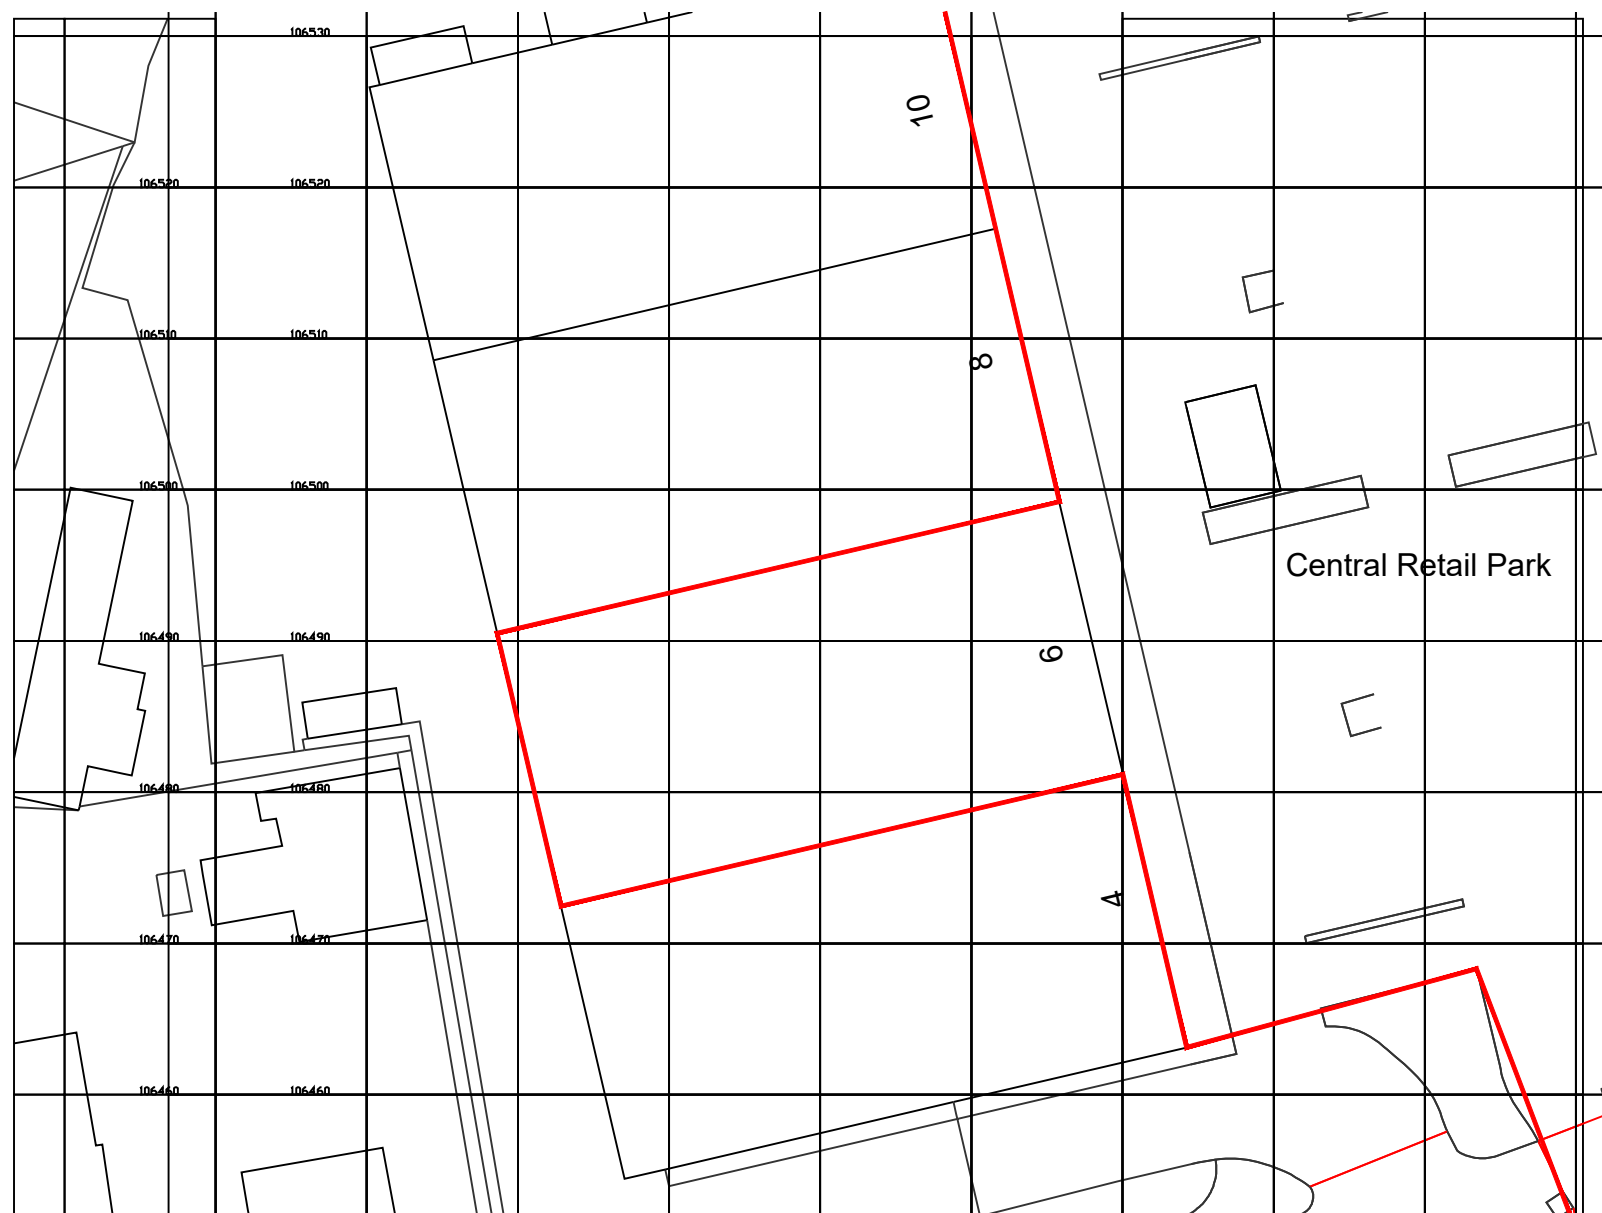


Key

Application Demise

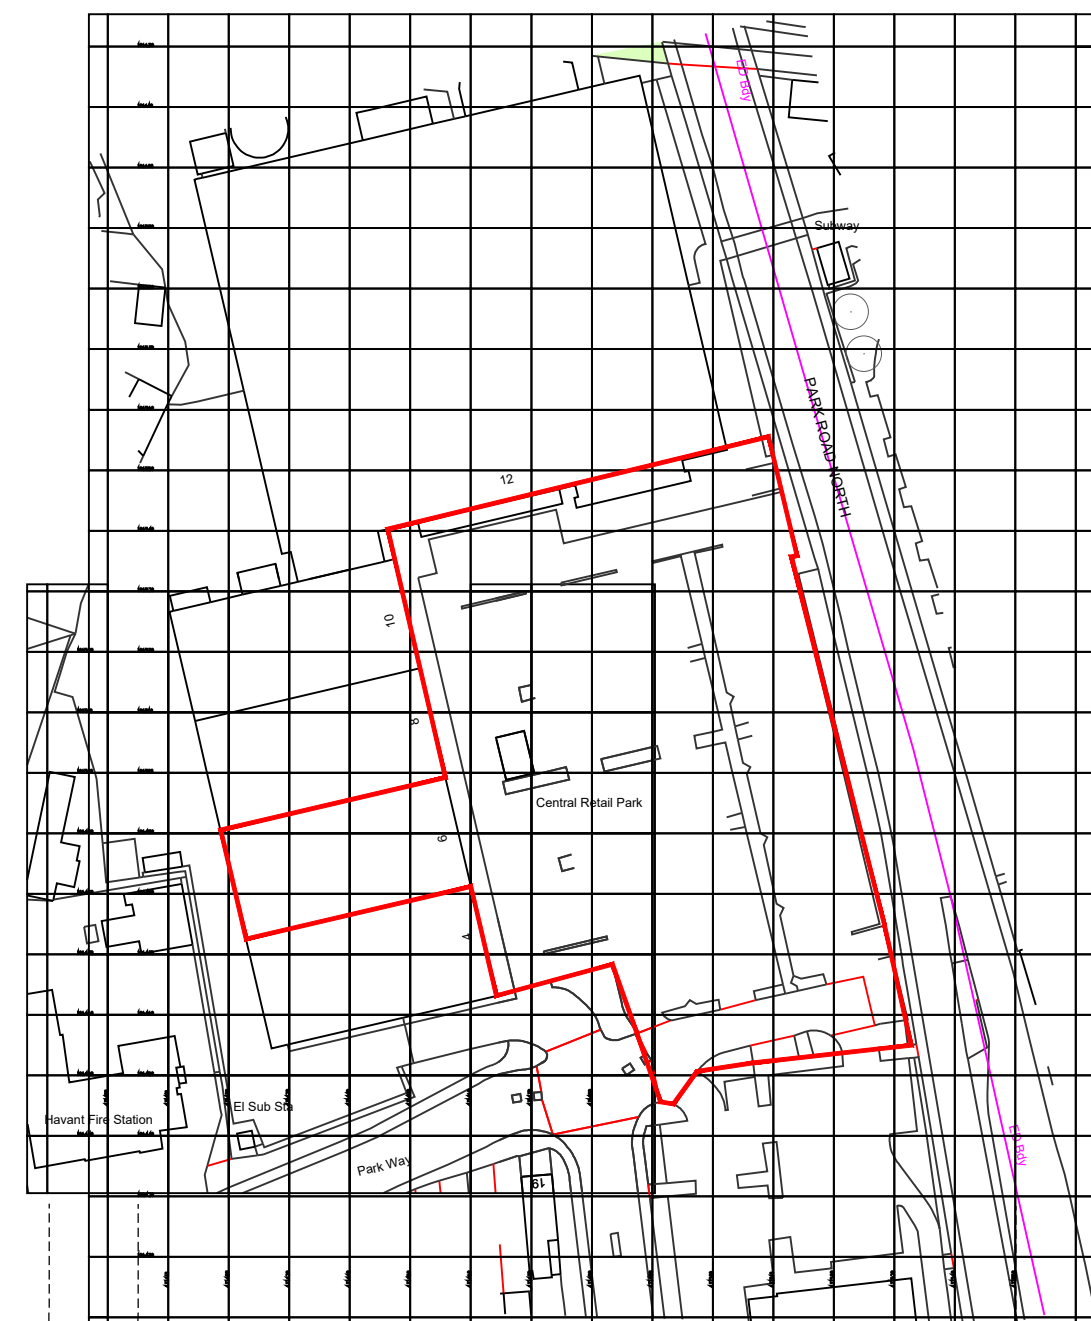

Ordnance Survey, (c) Crown Copyright 2024. All rights reserved. Licence number 100022432

Site Location Plan - Scale 1:1250

P01	28.10.24	Red line amended to suit LPA comments				CS/PG
Rev	Date	Description				Drawn/ Checked
PROJECT TITLE			DRAWING TITLE			
Havant Central RP, 6 Park Way, Havant PO9 1HH			Location & Site Plans			
DRAWN / CHECKED		DATE	SCALE	JOB No	DRAWING No	
TH/CS		30.08.24	A3 @ 1:500/1250	2498	105 SLP	
DRAWING PURPOSE						Rev
TOWN PLANNING APPLICATION						P01



Pure Gym Ltd
Town Centre House
The Merrion Centre
Leeds
LS2 8LY

e: architecture@puregym.com
t: 0113 285 8787
w: www.puregym.com