





SOUTH WEST ELEVATION

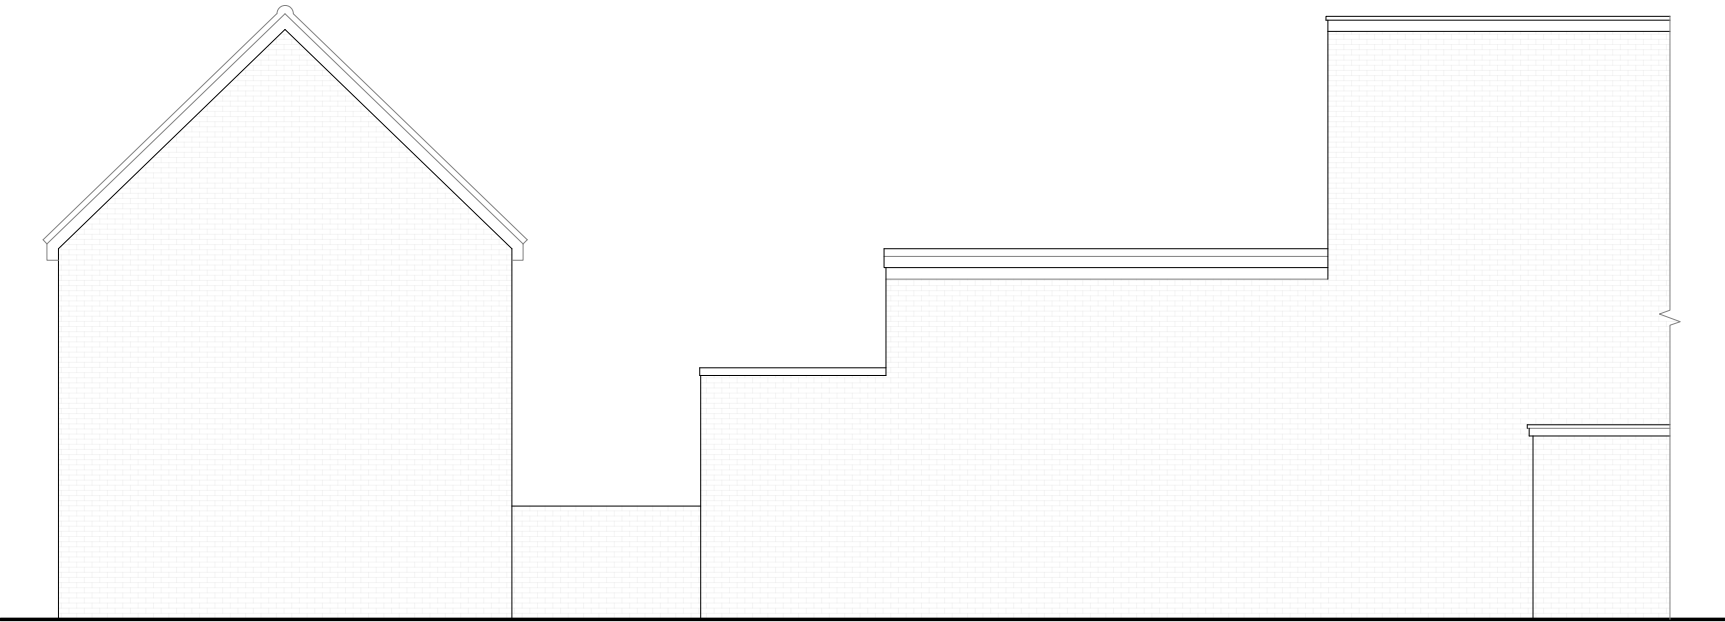

NORTH WEST ELEVATION

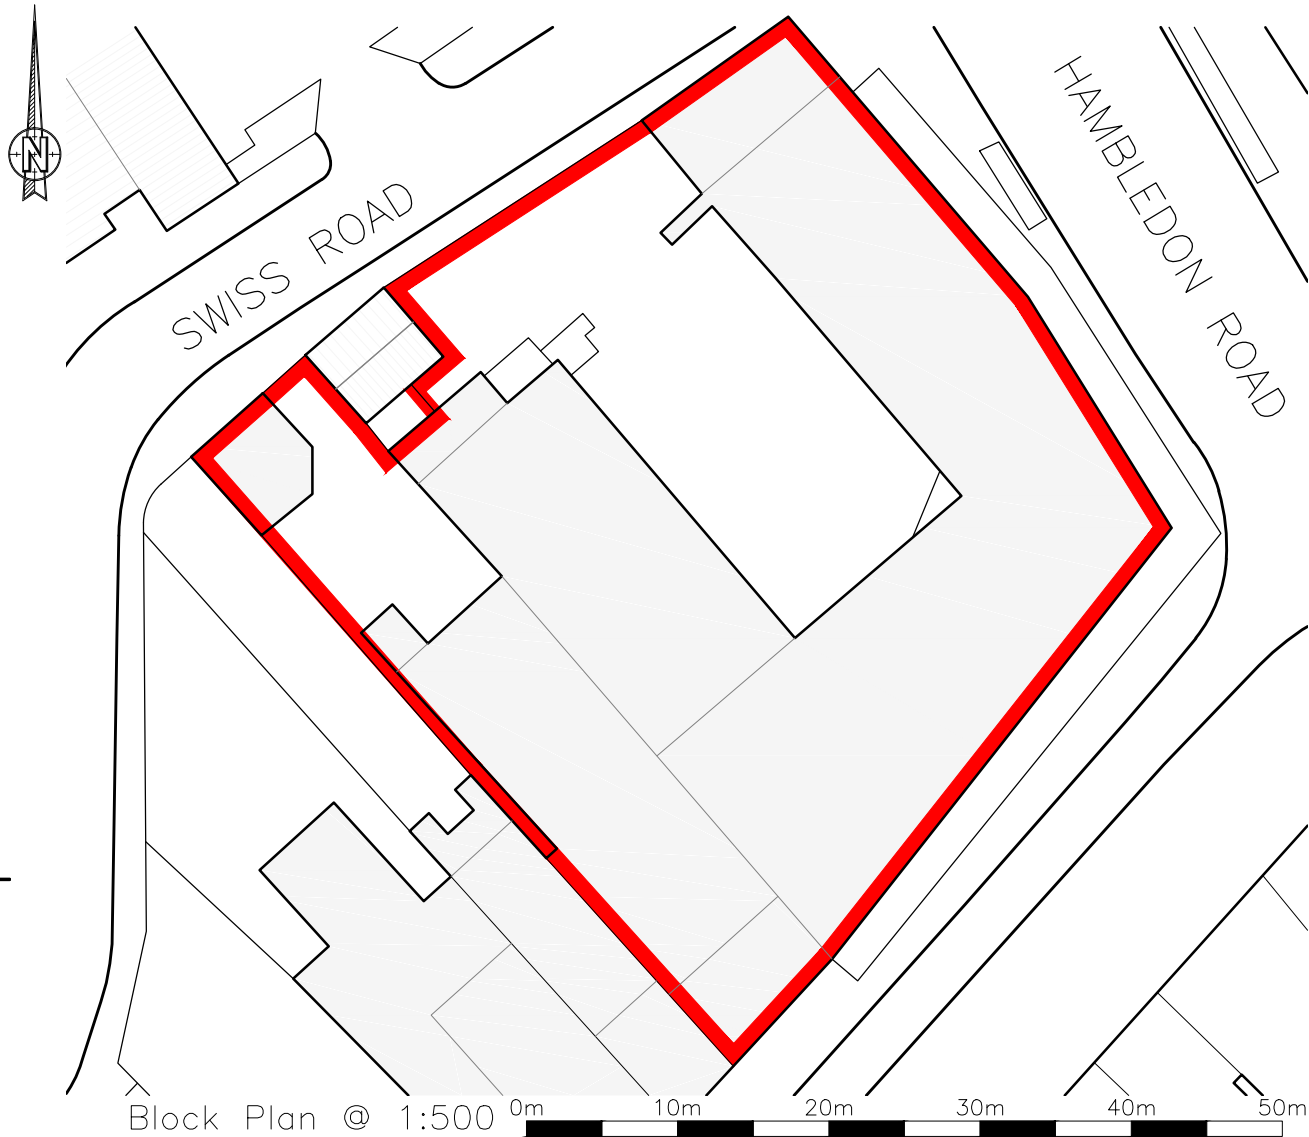

Rev	Revision	By	Date

KNIGHT
AARCHITECTURAL
DDESIGN

K.A.D. Ltd.
First Floor Unit 7
The Quarterdeck
Port Solent
PO6 4TP

T: 01489 660194
E: admin@k-a-d.co.uk
W: www.k-a-d.co.uk

Client
W D KING GROUP

Project
**UNIT 1 CLOCKHOUSE
WATERLOOVILLE
PO7 7HE**

Drawing
EXISTING ELEVATIONS

Scale 1:100@A3	Date DEC 2021
--------------------------	-------------------------

Project no.	Sequential	Bldg/Floor	Detail	Rev
KAD	03	A	EX	.