



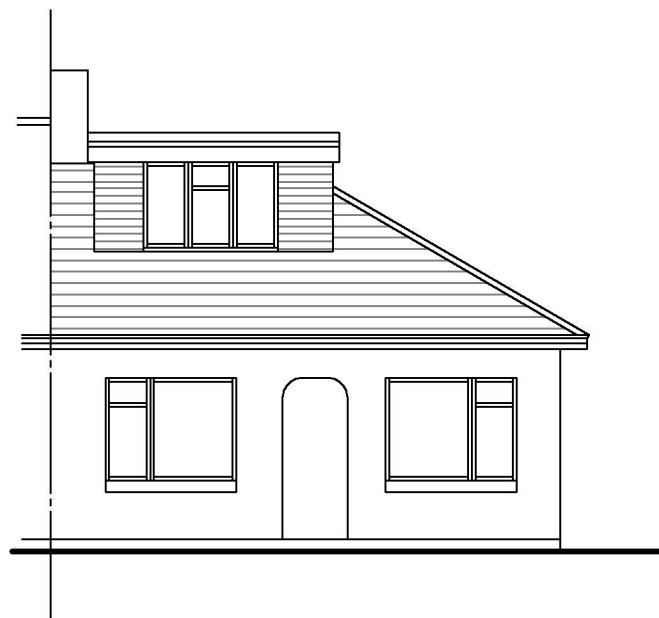


EXISTING FRONT ELEVATION
SCALE 1:100

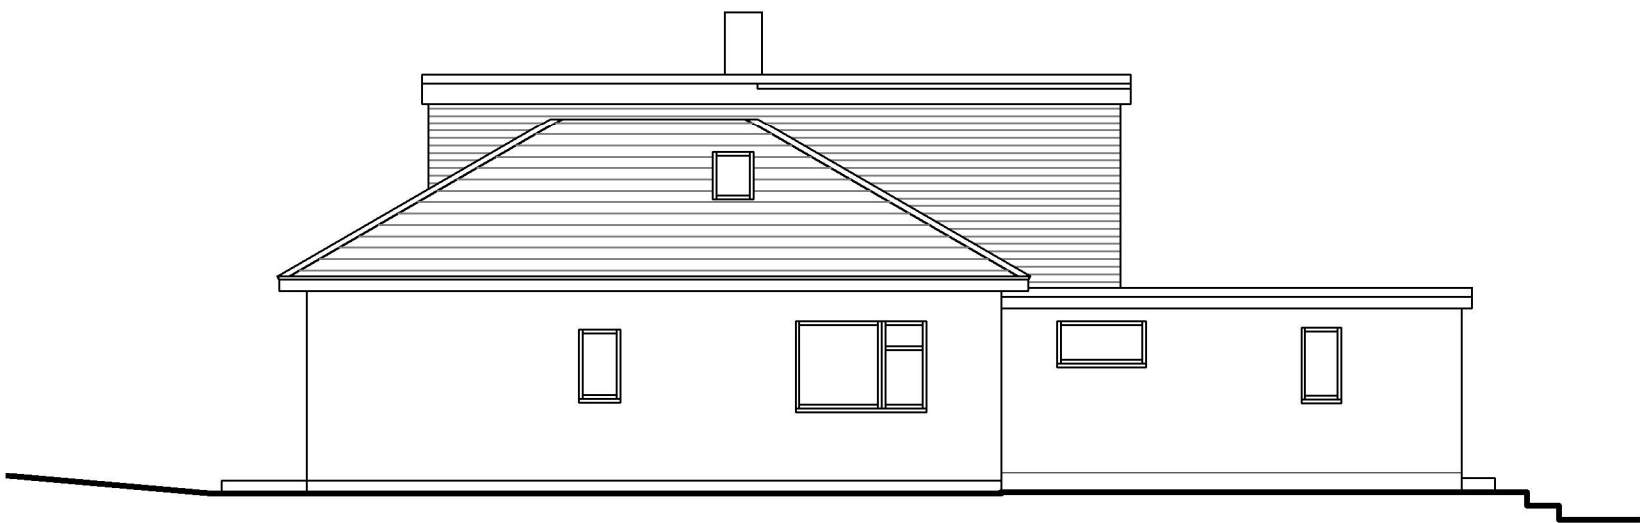

EXISTING SIDE ELEVATION
SCALE 1:100




EXISTING REAR ELEVATION
SCALE 1:100

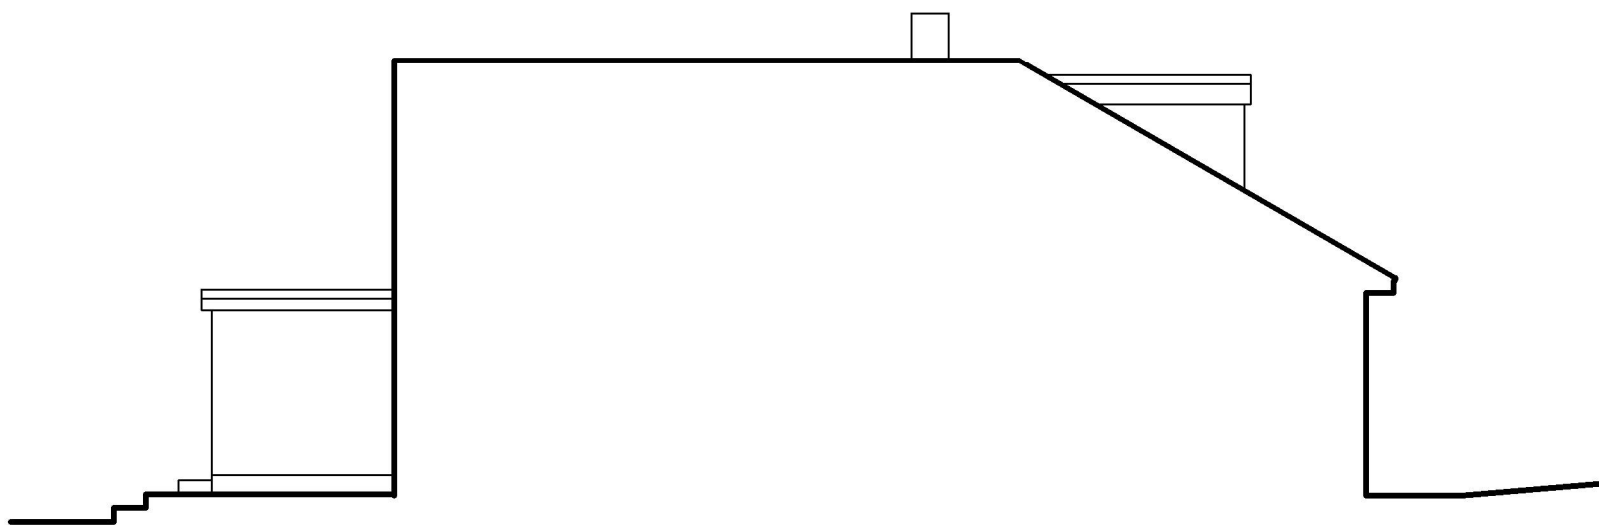

EXISTING SIDE ELEVATION
SCALE 1:100

SCALE BAR 1:100

 

Note:
Do not Scale from this Drawing (except for planning approval).
All dimensions are in millimetres and to be checked on site.
All Dimensions relating to subcontractors or suppliers work
must be checked and agreed between the main contractor and
the sub-contractors and suppliers.

DRAWING TITLE -

EXISTING SURVEY -
EXISTING ELEVATIONS

CLIENT -

Mr & Mrs Mound, 45 Park Avenue, Widley, Hants, PO7 5DN.

DATE -
June 2021

DRN -
gp

CHK -
-

SCALE -
1:100 @ A3

DRAWING REF -
21181 EX102

Rev
A

Gavin Page BA(hons)
tel. 07747 011252
email. gavin.page77@gmail.com

grp architectural design