




11 Knox Road, Havant.
PROPOSED

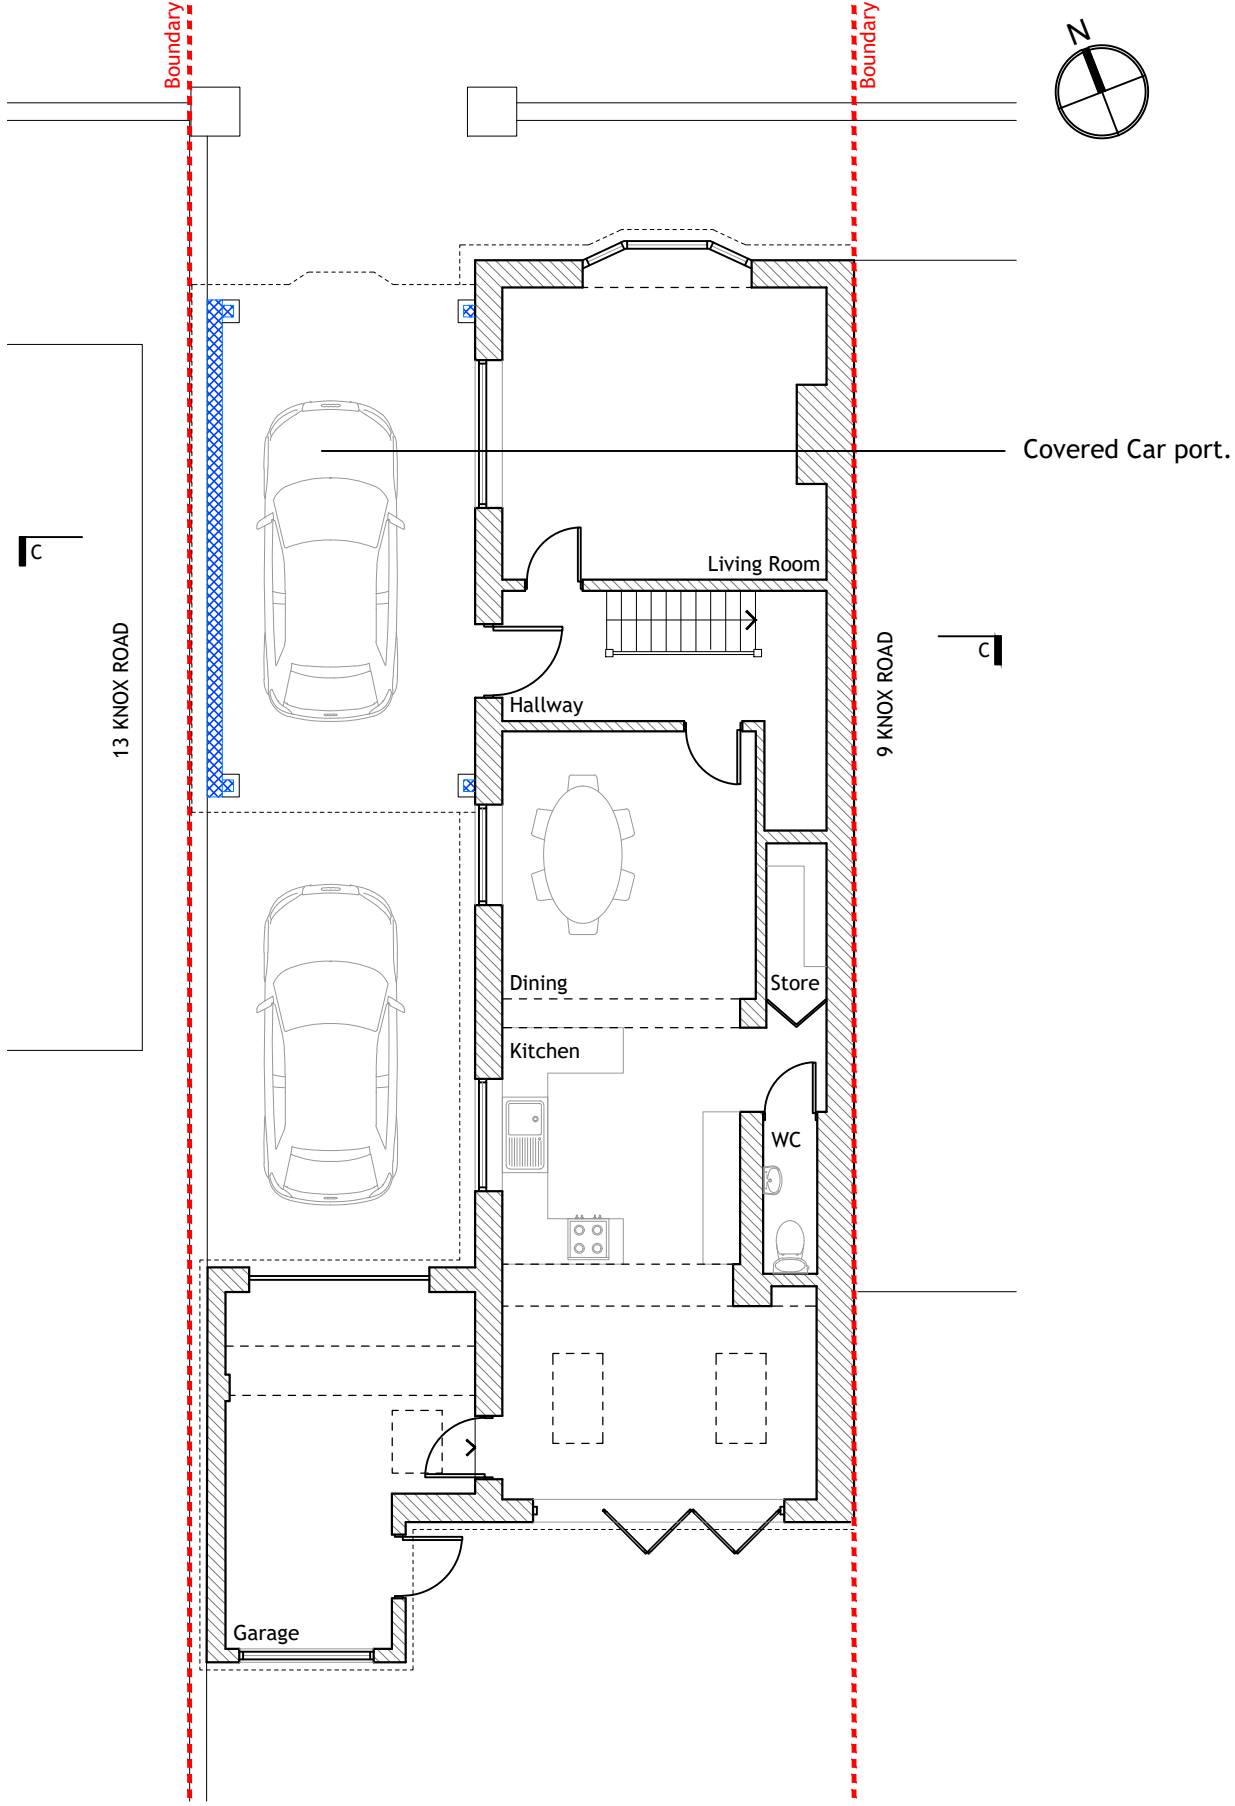


GROUND FLOOR PLAN
1:100

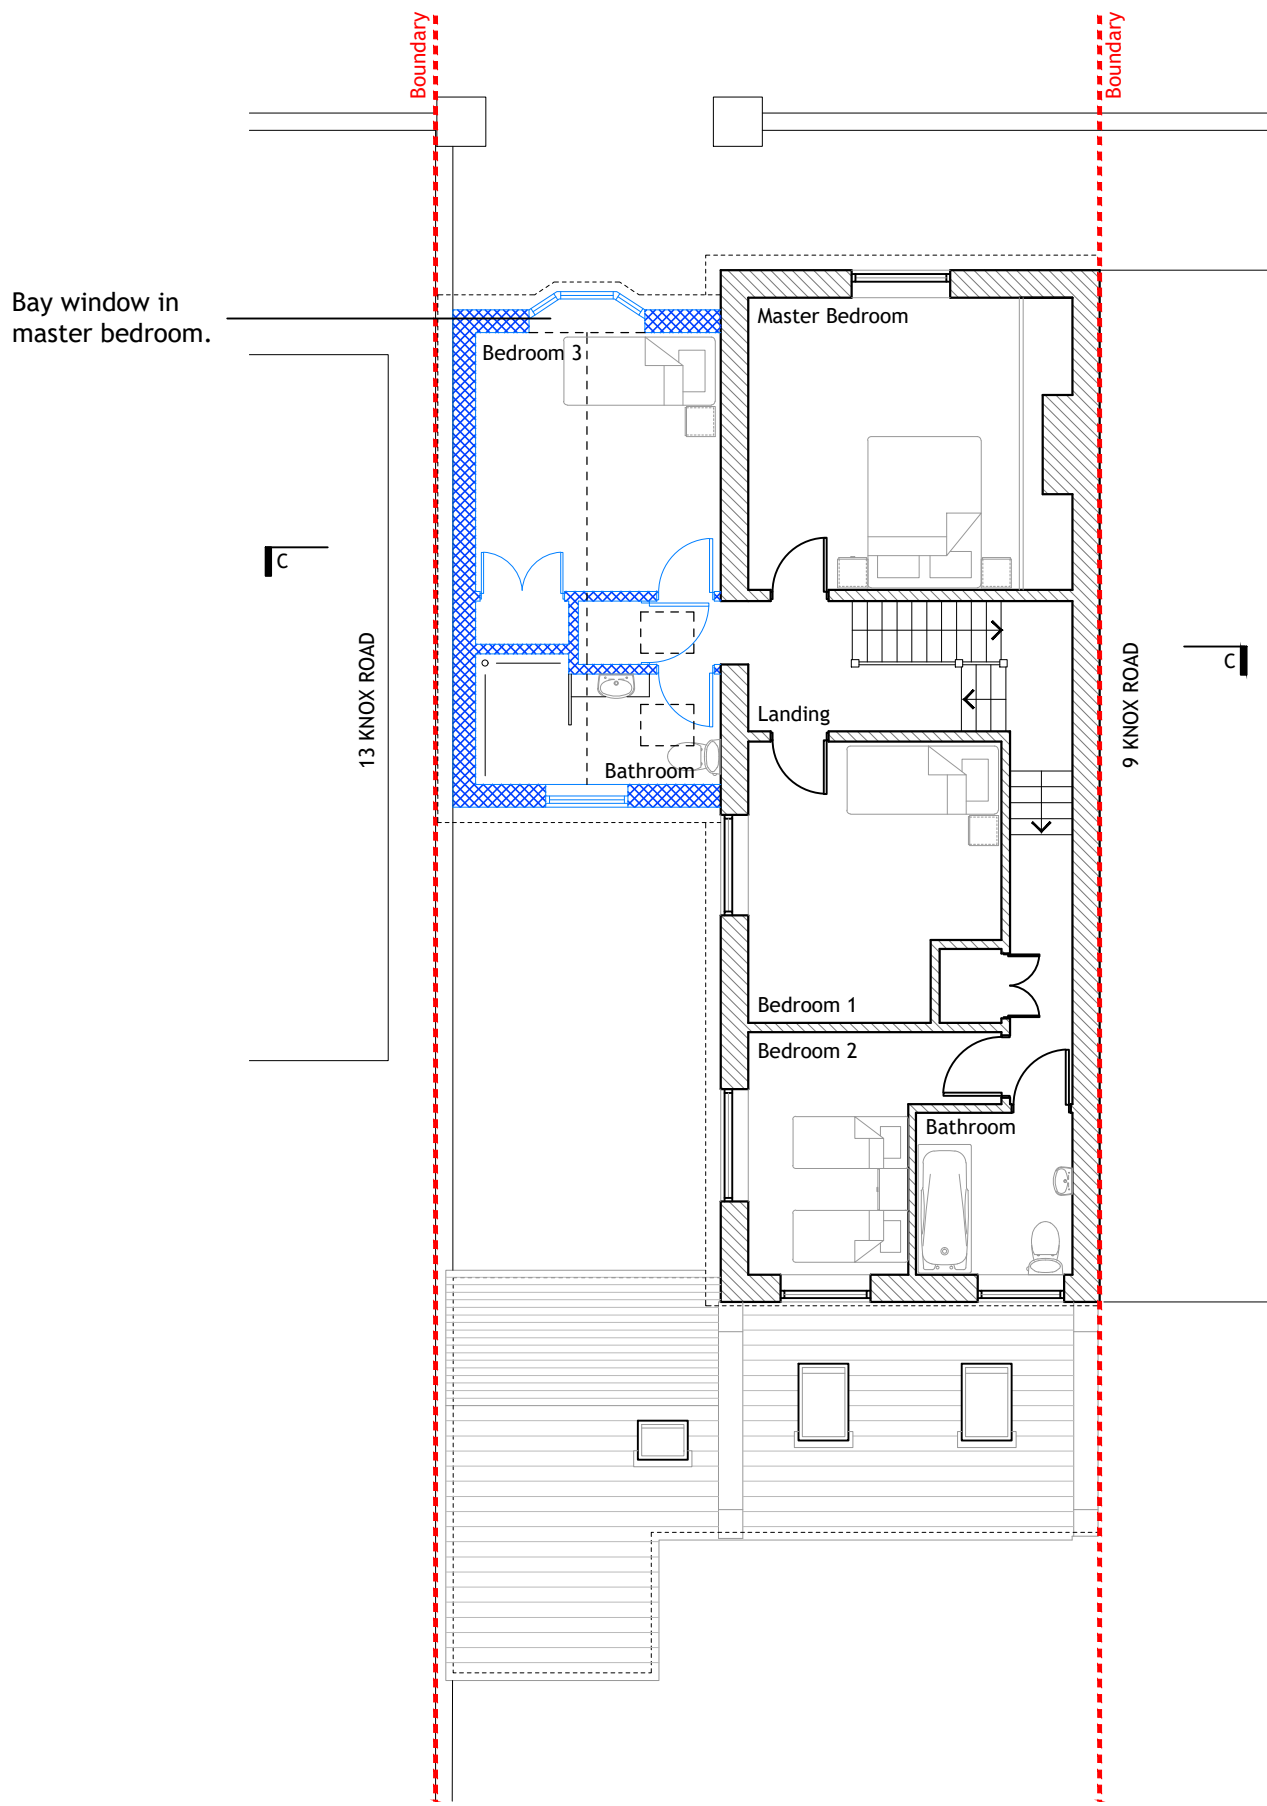


FIRST FLOOR PLAN
1:100

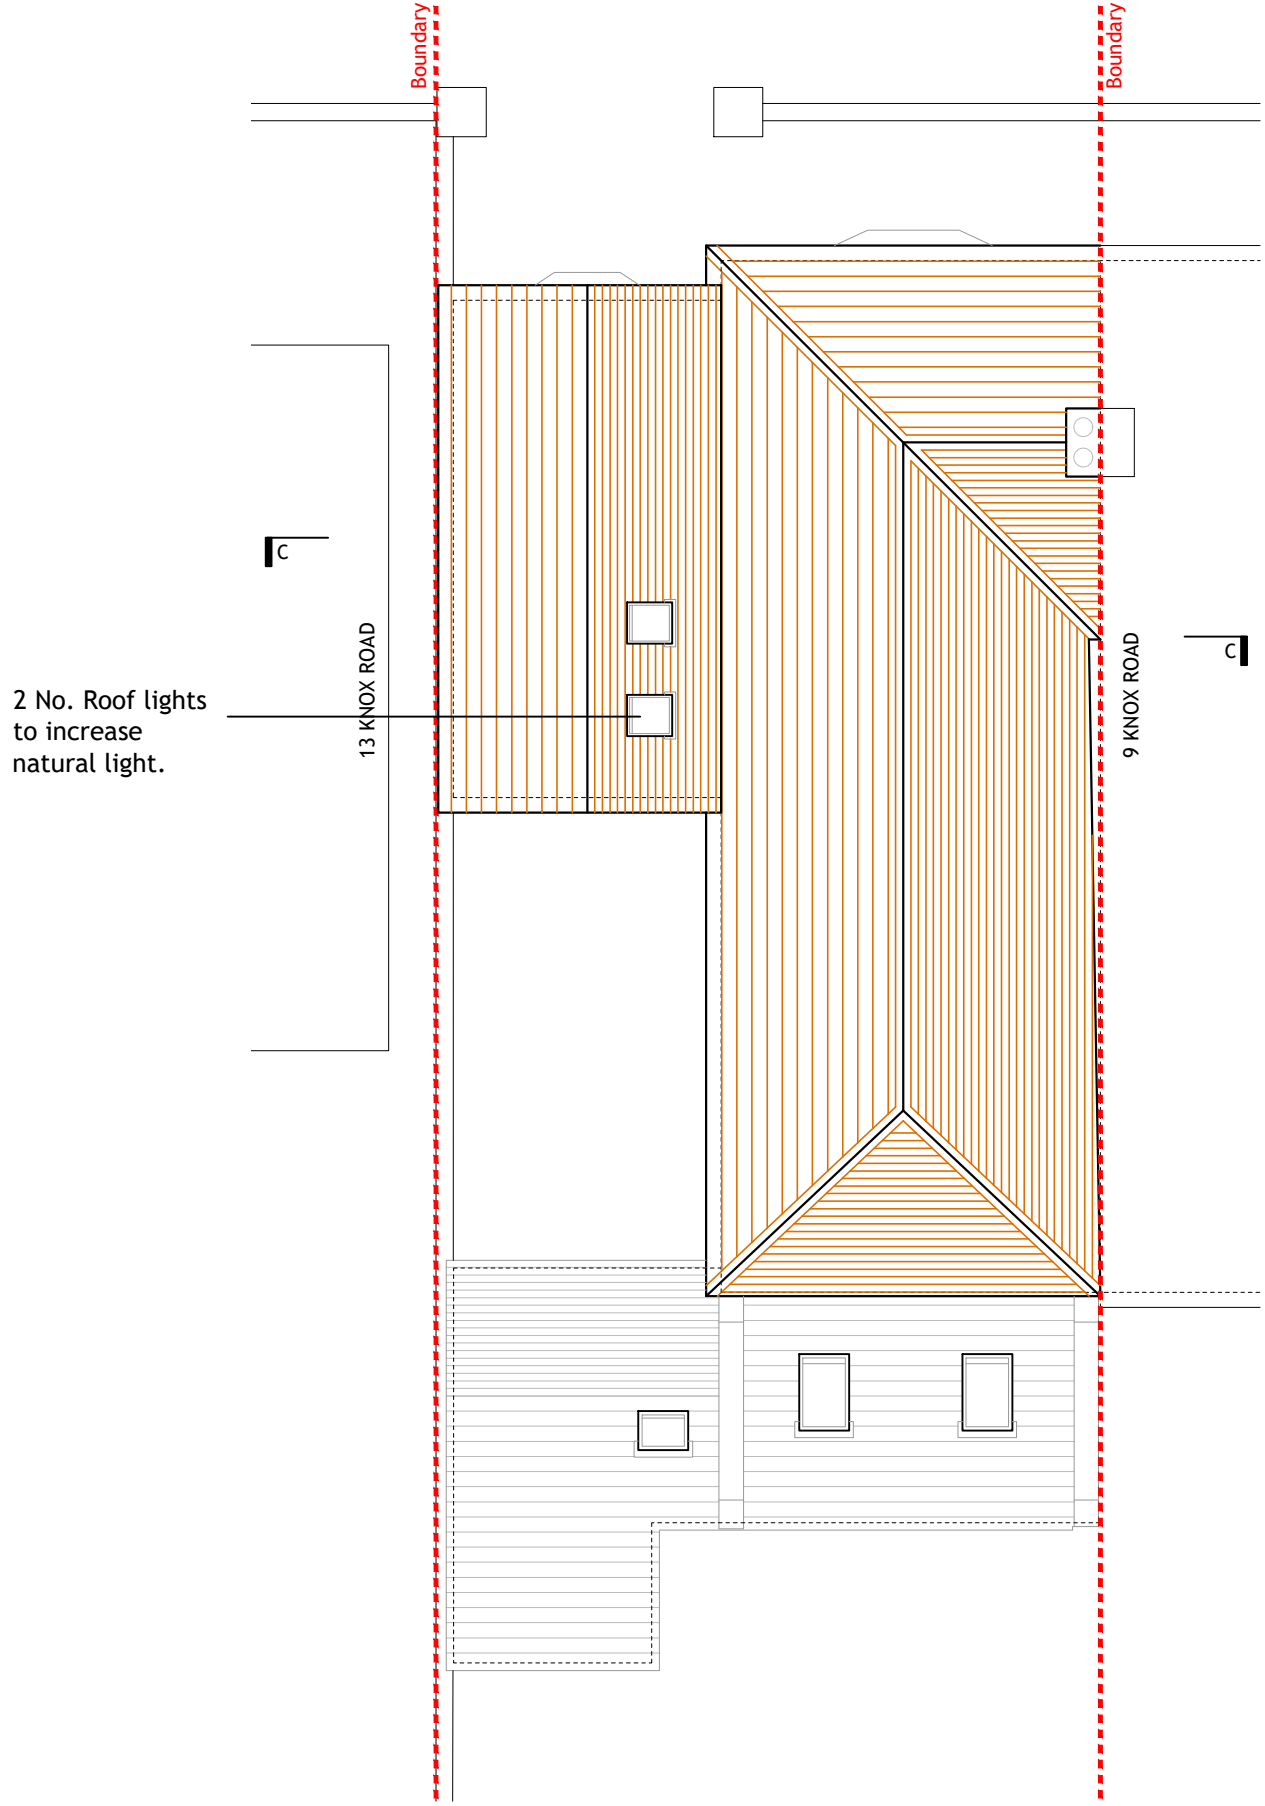


ROOF PLAN
1:100

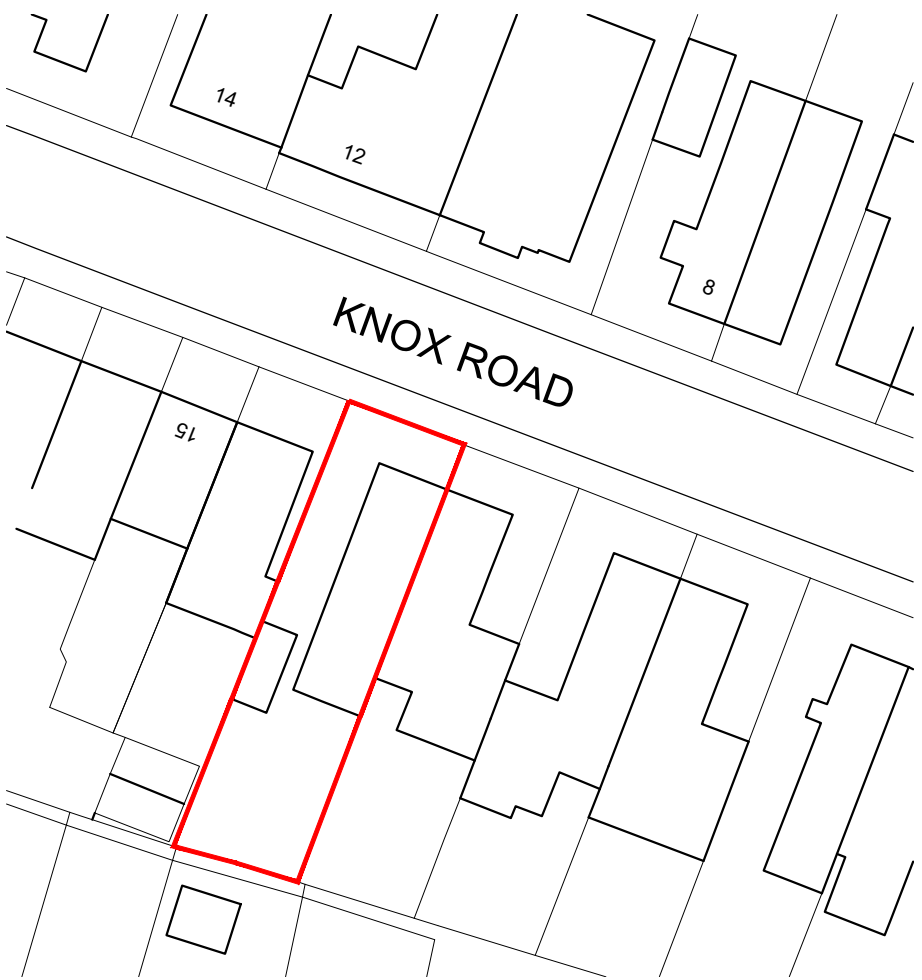


SITE BLOCK PLAN
1:500
Ordnance Survey (c) Crown Copyright 2020. All rights reserved.
Licence number 100022432

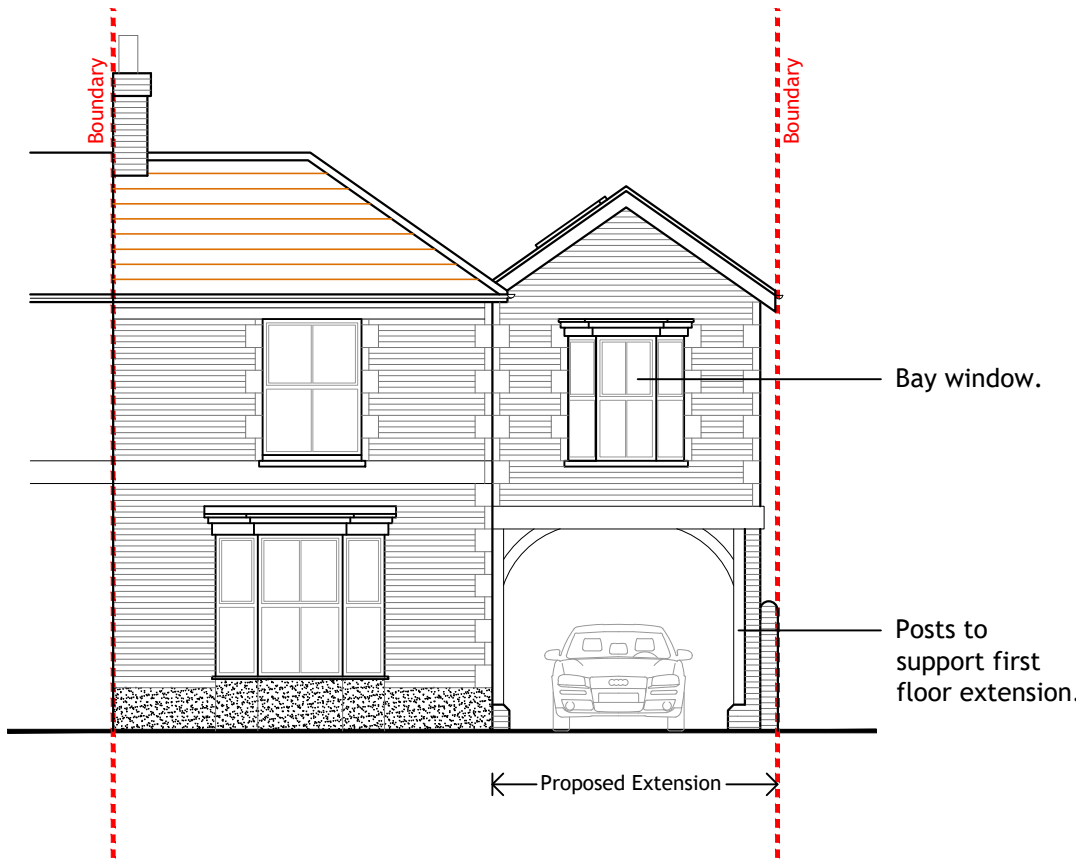


FRONT ELEVATION
[north] 1:100

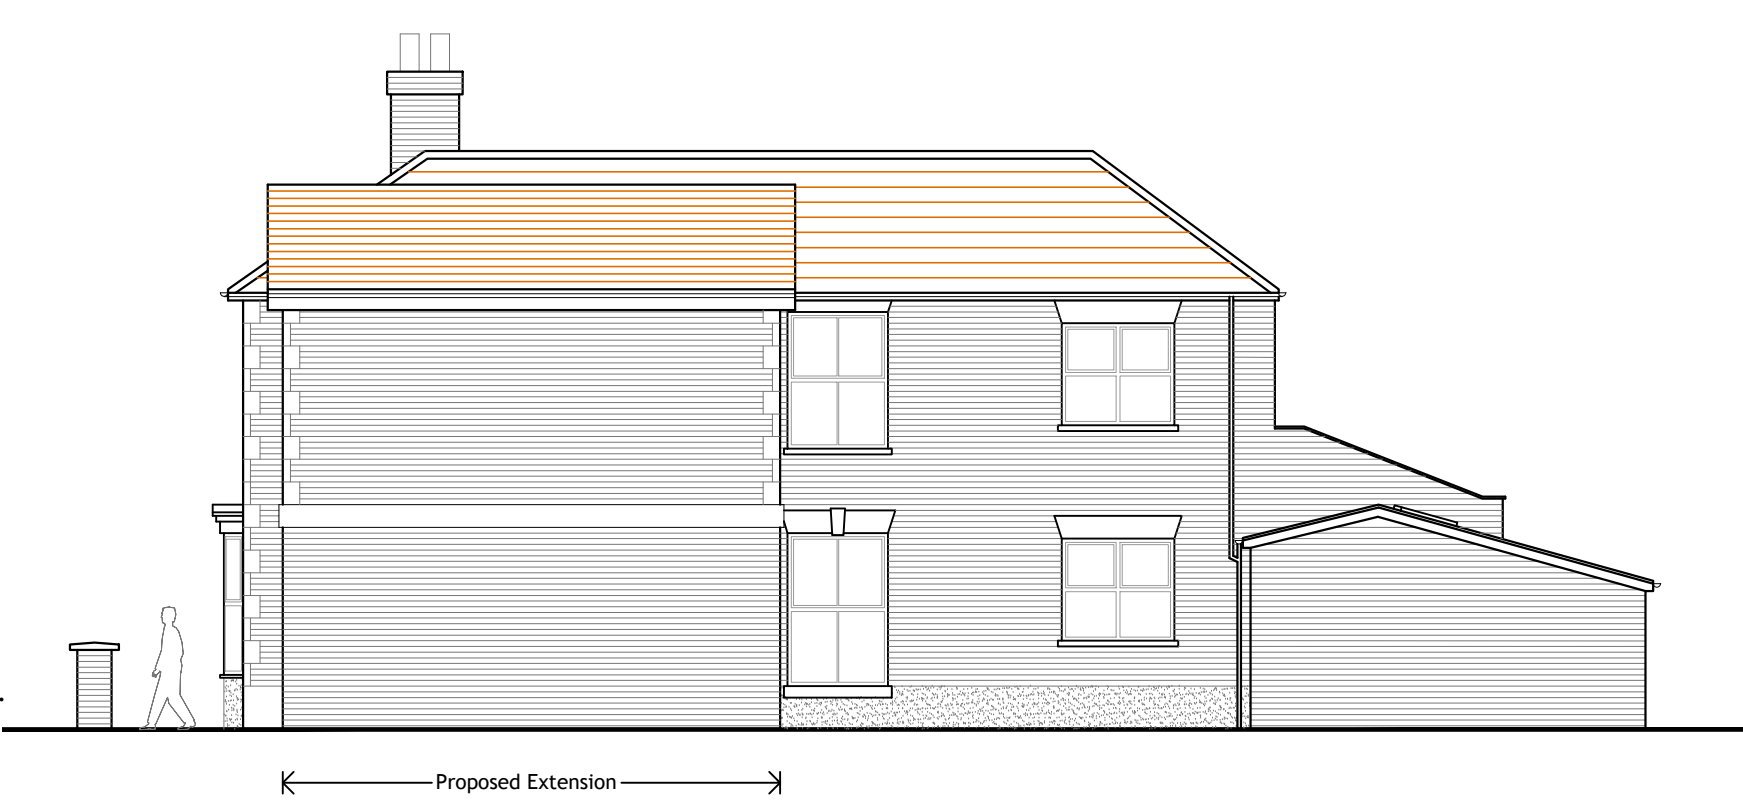


SIDE ELEVATION
[west] 1:100

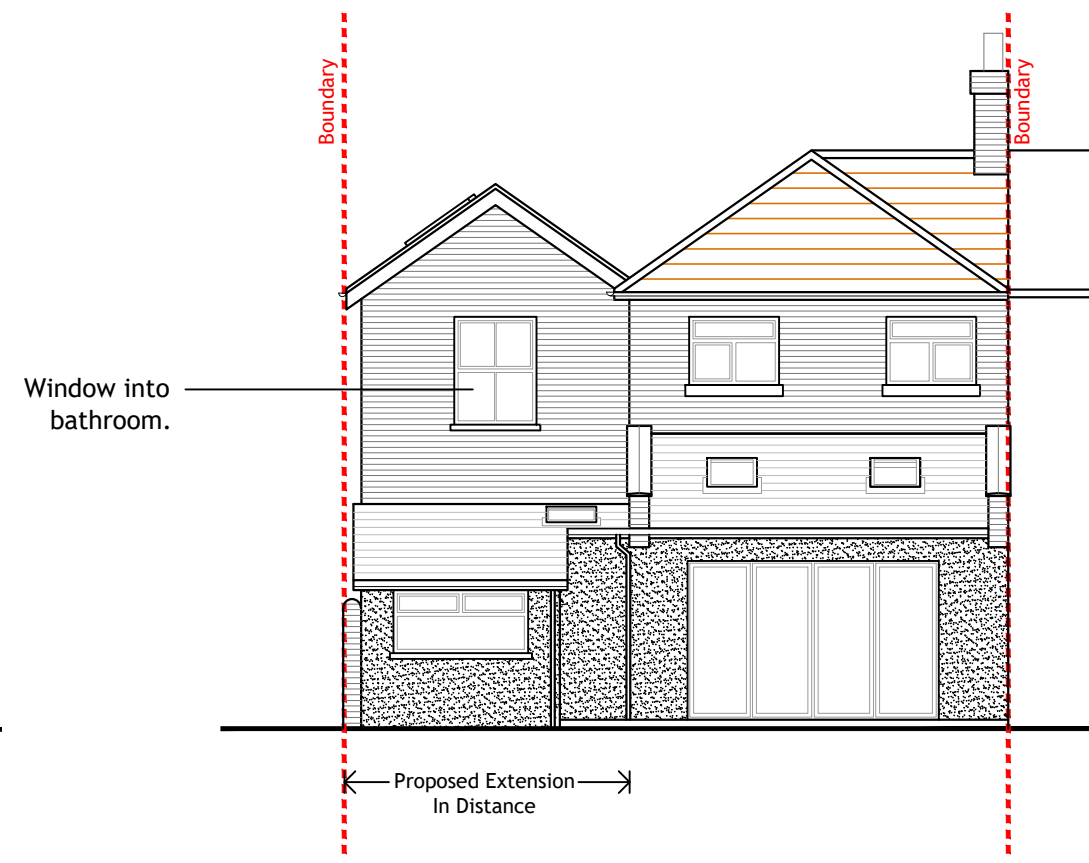

REAR ELEVATION
[south] 1:100

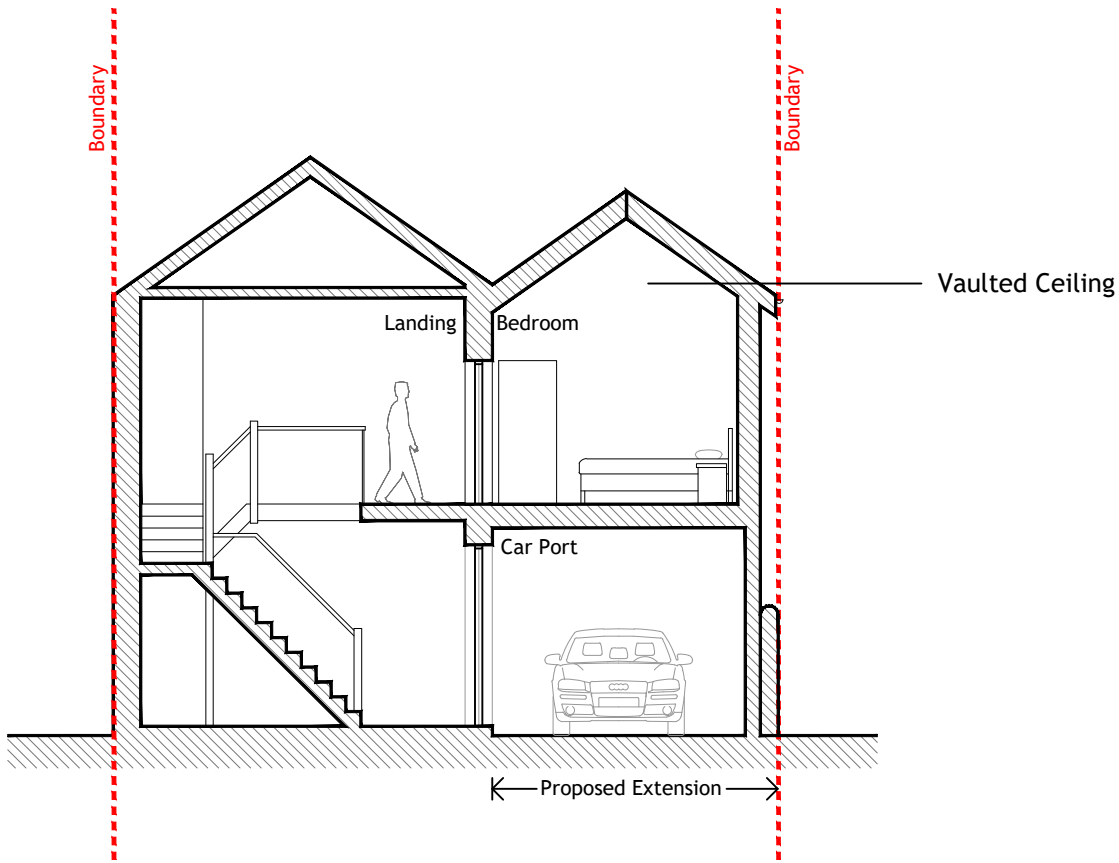

SECTION C
[north] 1:100

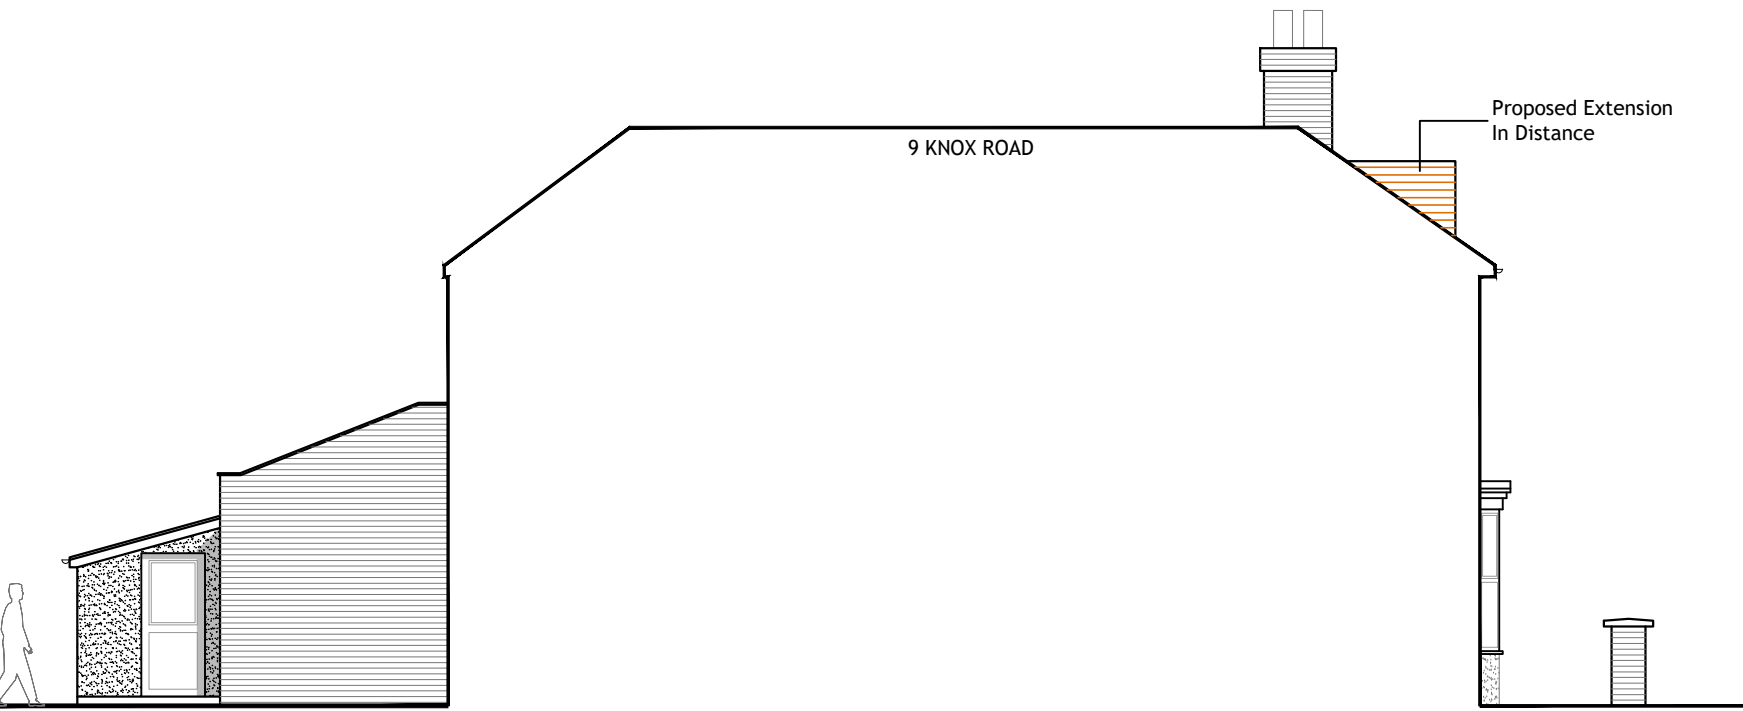

SIDE ELEVATION
[east] 1:100

GENERAL NOTES

Dimensions to be checked on site before commencing work. Any discrepancies shall be reported to the architect immediately.

Do not scale from these drawings except for planning purposes. Use figured dimensions only.

ACCOMPANYING DOCUMENTATION

All details shown on Helyer Davies Architects drawings are to be read in conjunction with the project specification and other consultants drawings and details.

REV	DATE	AMENDMENT	DRAWN

H Helyer Davies Architects
www.hdarchitects.co.uk
mail@hdarchitects.co.uk
01243 370 715
Unit 1 The Old Flour Mill . Queen St
Emsworth . PO10 7BT

PROJECT
11 Knox Road
Havant, PO9 1NP

DRAWING
Proposed Plans, Elevations and Sections

SCALE
As noted @A1

DATE
November 2024

DRAWN
PP

DRAWING No.
24112 - 02

REV