


NOTES:
This drawing is the copyright of
EDWARD CAUSH + ASSOCIATES
All dimensions must be checked on site prior to the commencement of construction
and the Architect notified of any discrepancy. Figured dimensions are to be used in
preference to scaled dimensions. The Local Planning Authority may scale from this
drawing as the only exception. No deviation from the drawing will be permitted without
the written consent of the Architect.

REVISIONS				
Transmittal Set ID	Revision ID	Change Name		Date
08	01			19/01/2024
09	A	Revisions		21/03/2024
15	B	Planning REVISIONS		18/10/2024

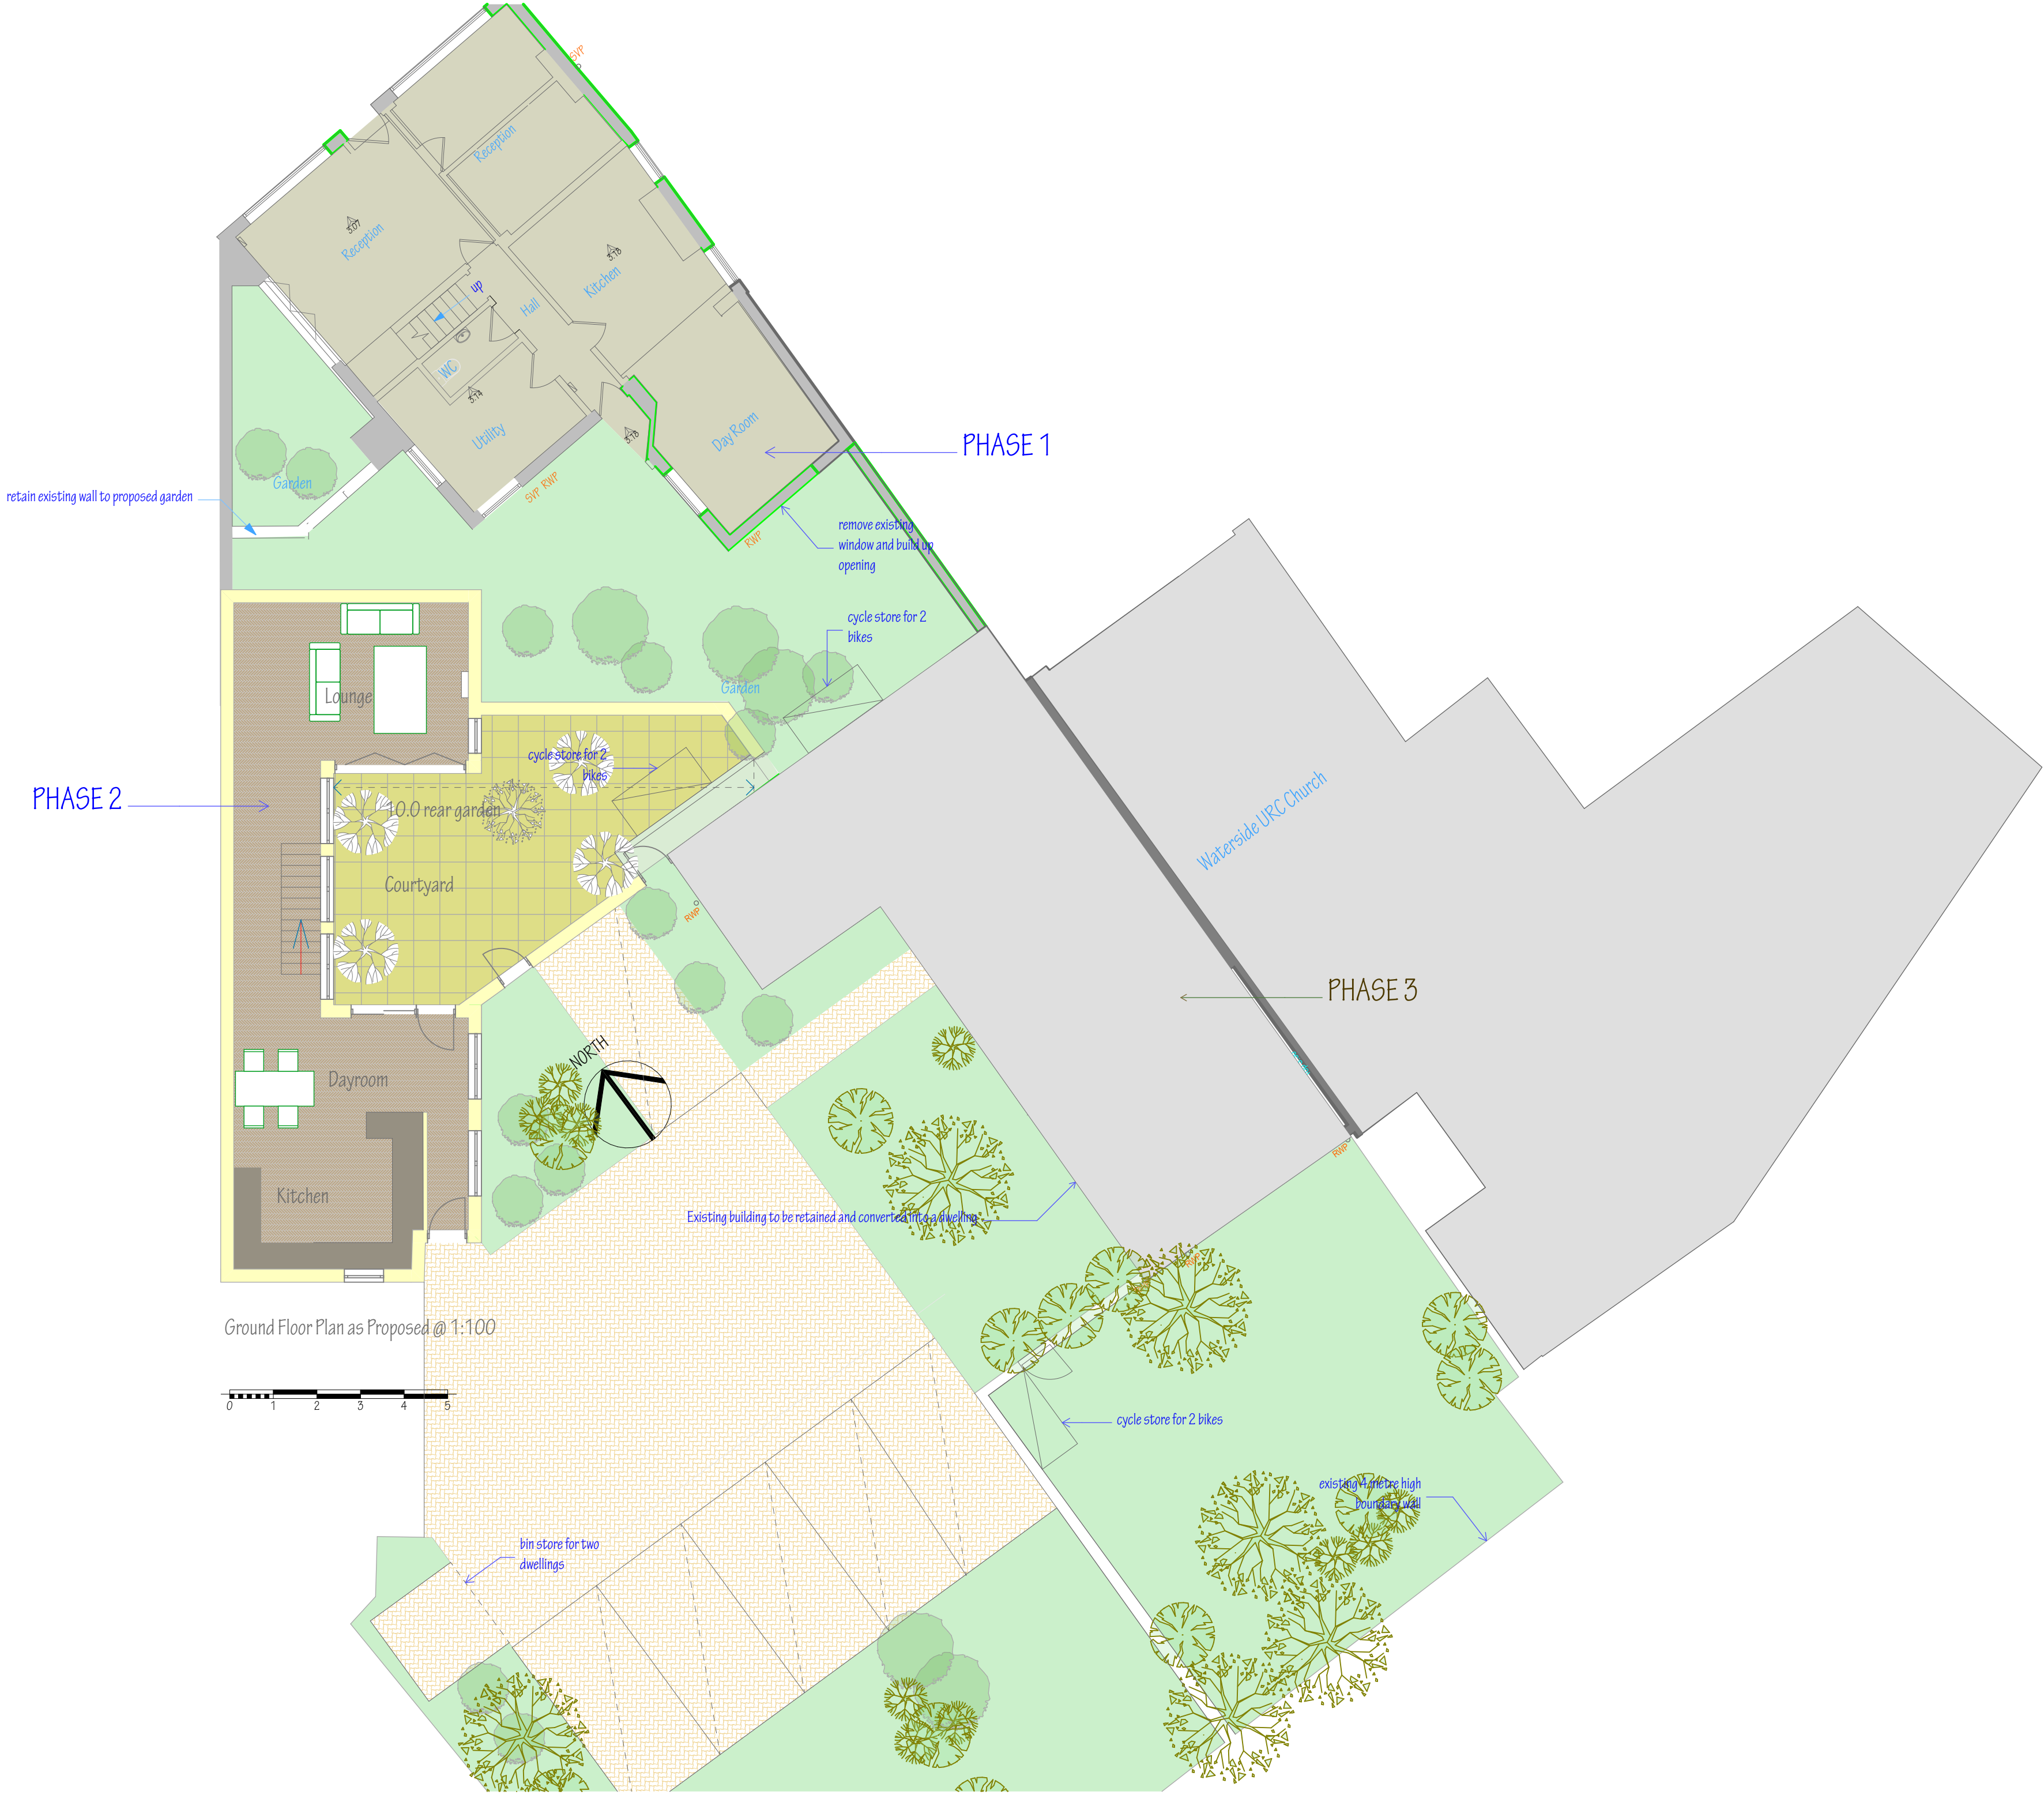

PURPOSE OF ISSUE
INFORMATION
DESIGN
TENDER
CONSTRUCTION

EDWARD CAUSH + ASSOCIATES
ARCHITECTS
11 SOUTHDOWN ROAD COSHAM PORTSMOUTH
PO6 2EB
phone 023 92 384477
fax 023 92 381582
email: eca@south-down.demon.co.uk

CLIENT
Mr & Mrs P A Munday

JOB TITLE
Fiscal House
2 Havant Road
Emsworth
Hampshire
PO10 7JE

DRAWING TITLE
Ground Floor Plan as Proposed

SCALE
1:100 @ A2

DATE
11:10:2023

DRAWN BY
EC

CHECKED BY

DRAWING NUMBER	LAYOUT ISSUE	DRWG REVISION
12:1089:L(2-) 402	13	B