
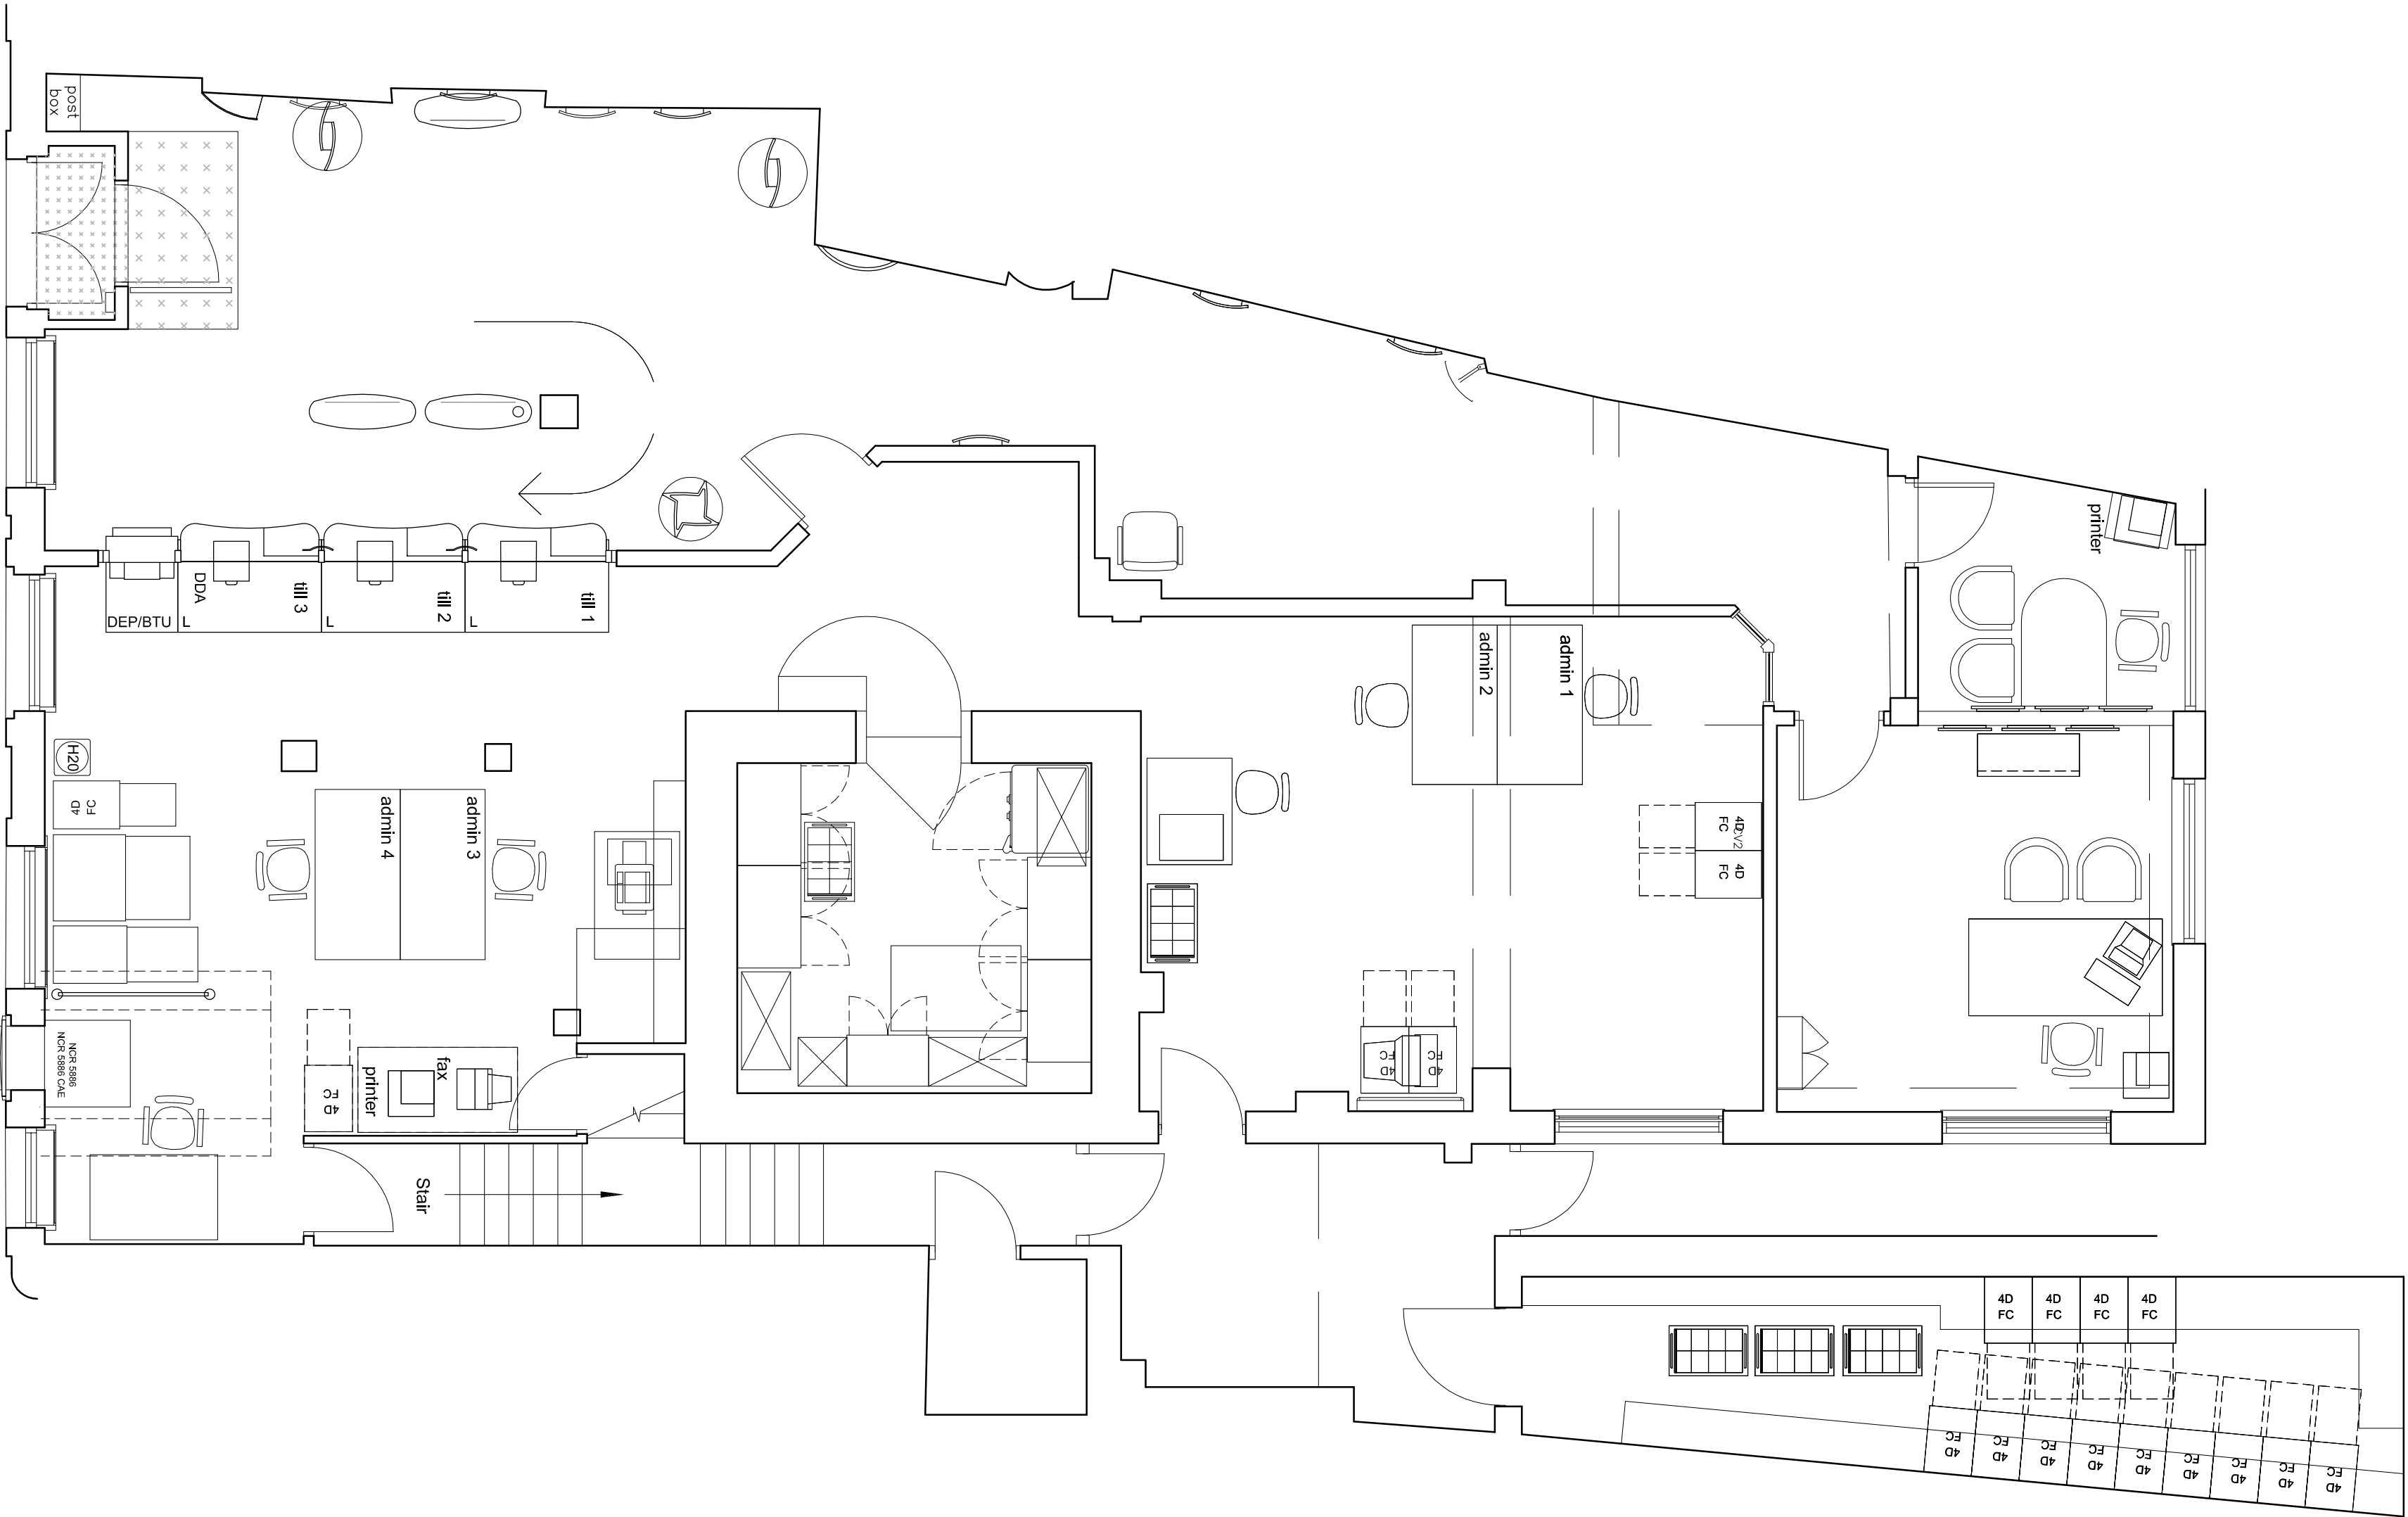


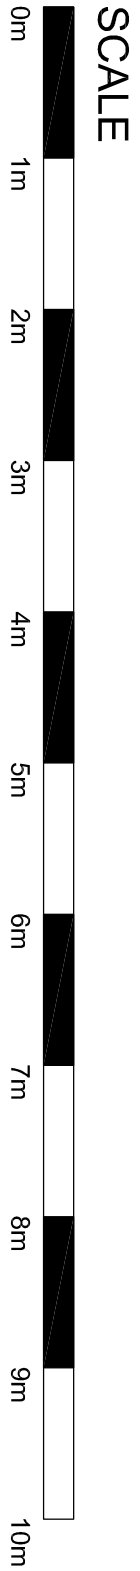

Existing Ground Floor Plan

ISG

PROJECT

LBG Emsworth

MAIN CONTRACTOR

ISG

CONTRACT

JOB #

DESIGN ARCHITECT

CLIENT ARCHITECT

DRAWN BY

CHECKED BY

DATE

Nov. 2013

SITE ADDRESS

LBG Emsworth,
30 High Street,
Emsworth, Hampshire.
PO10 7AN

PROJECT NO.

50323900

PROJECT NO.

TITLE

LBG Emsworth
Existing Ground Floor Plan

DRAWING

50323900-DOC-002-Ground Floor Existing

REV

DATE

DRAWN

COMMENTS

-

00/00/0000

- / -

-

PLANNING