


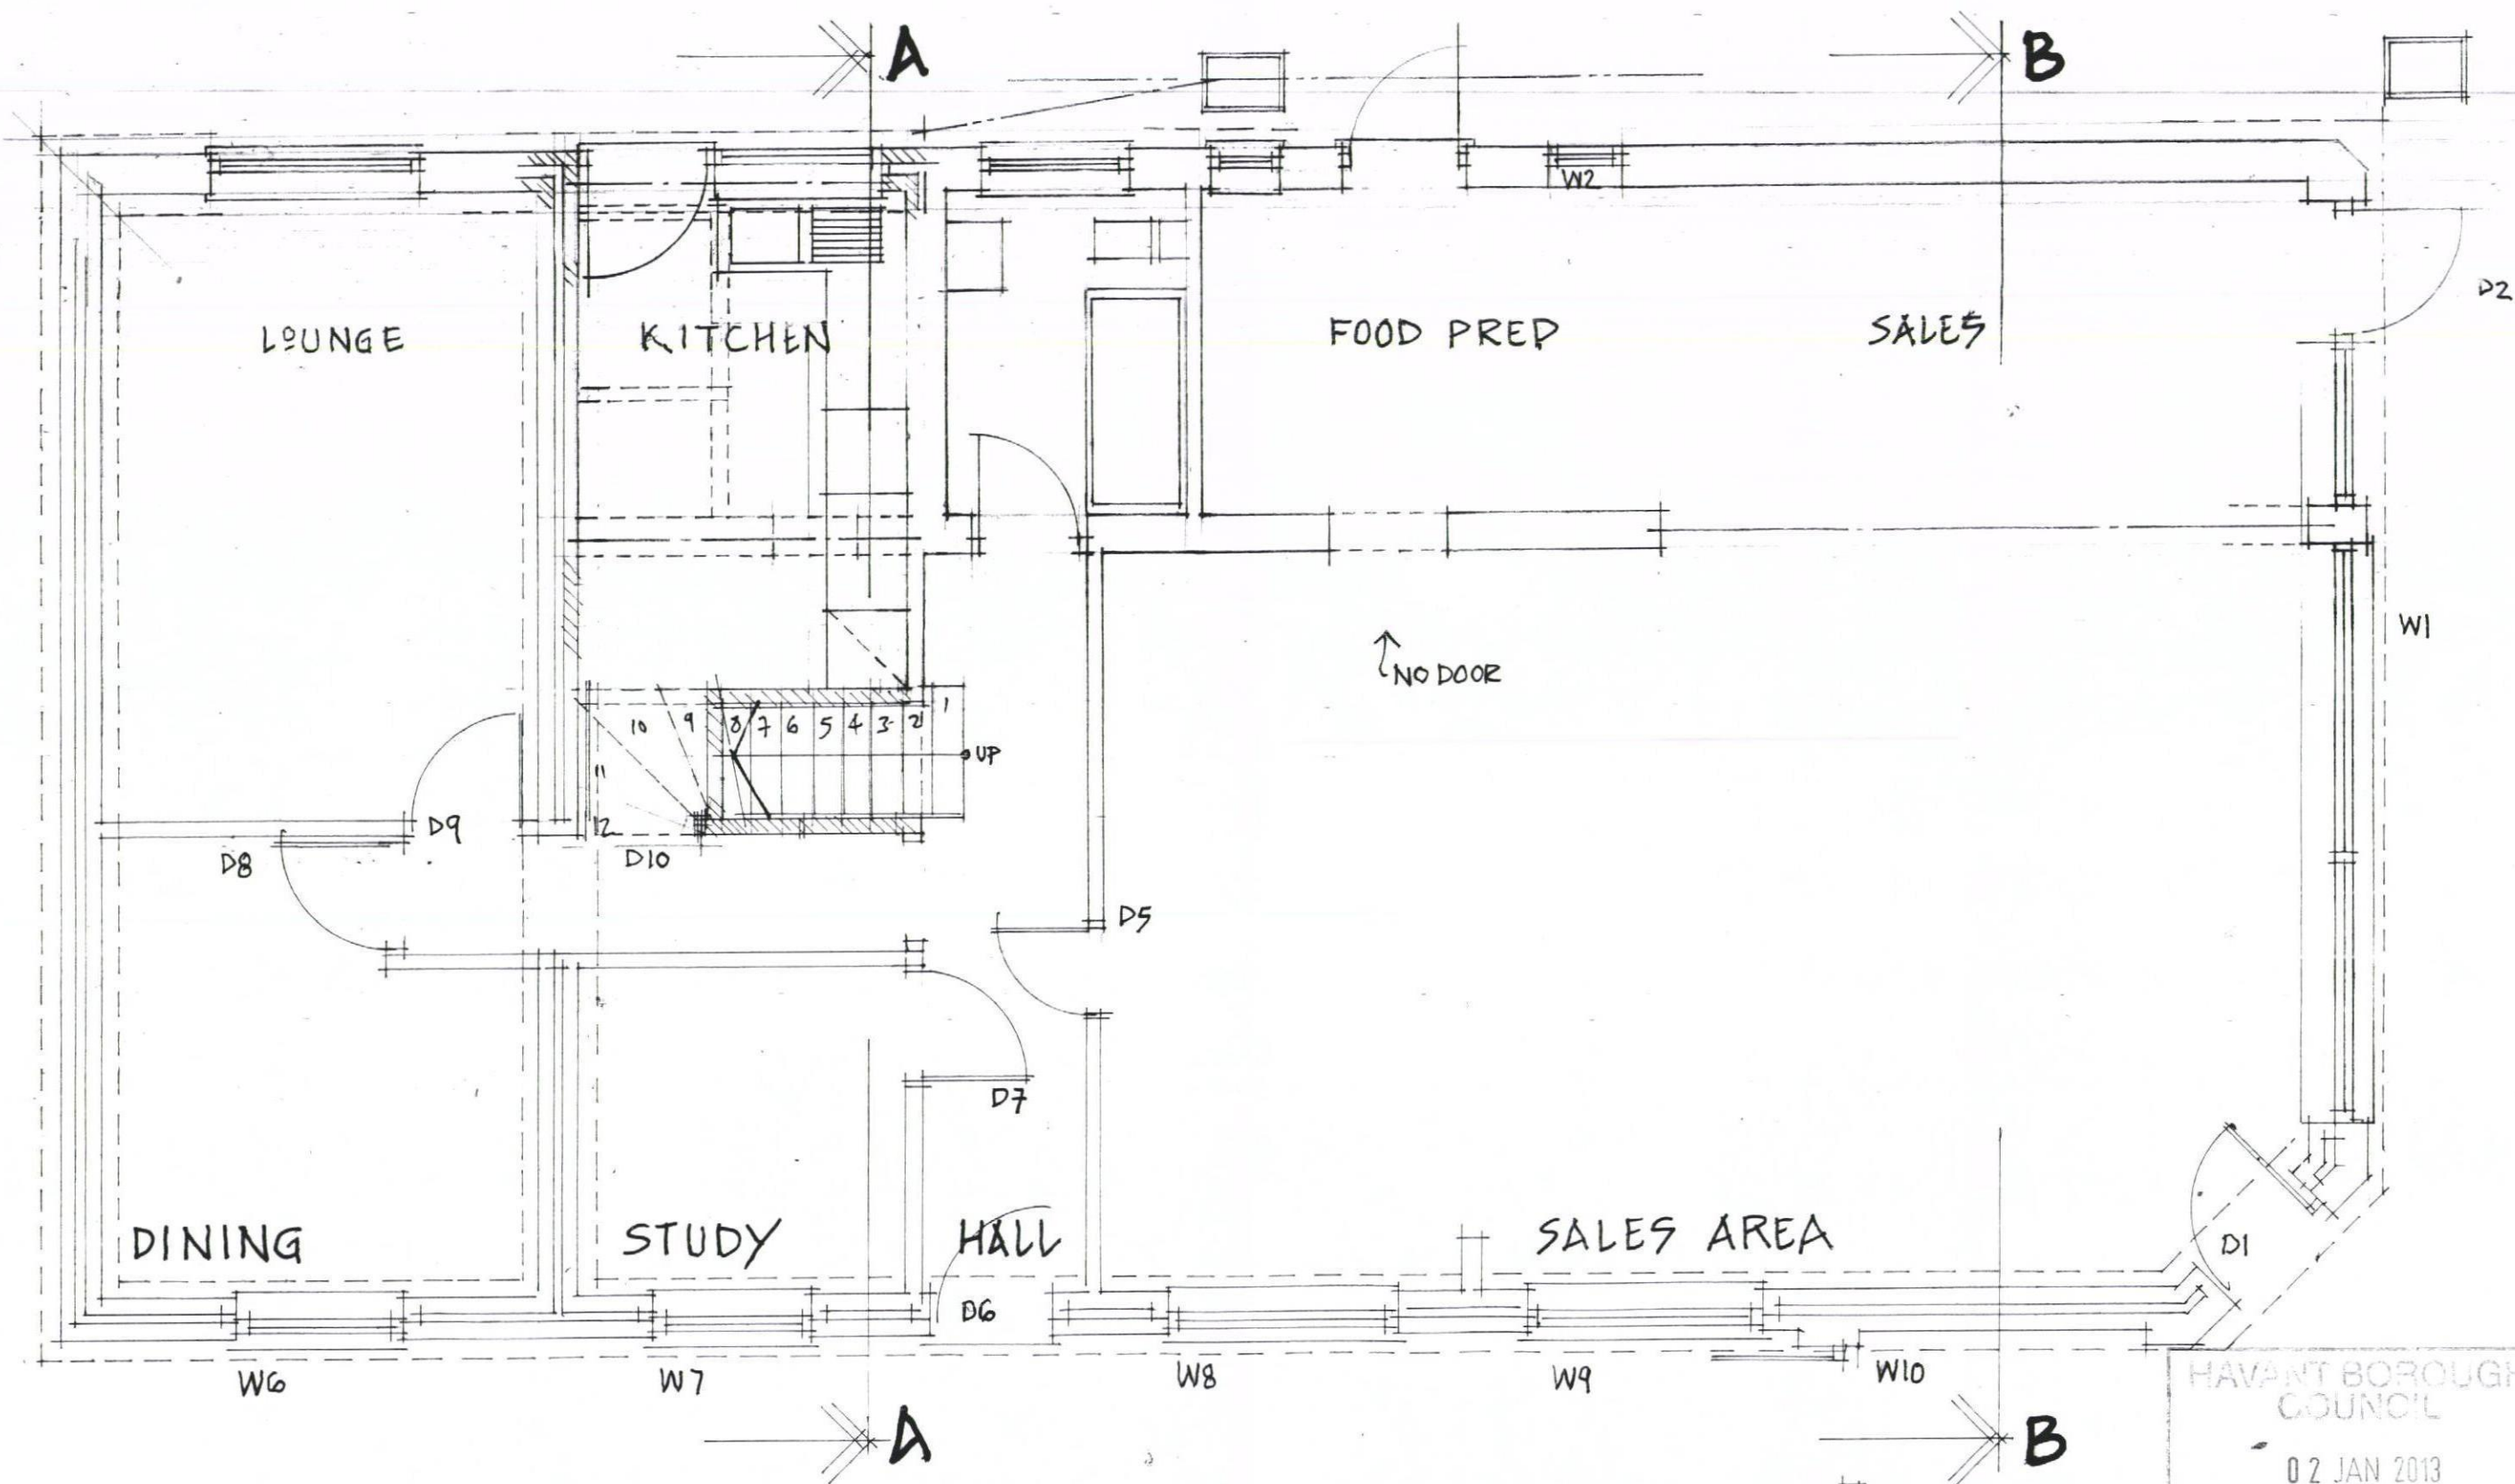

PROPOSED GROUND FLOOR PLAN SCALE 1:50 @ A3

PROPOSED ALTERATIONS AND IMPROVEMENTS TO CHARLIES FARM STORES,
SANDY POINT ROAD, HAYLING ISLAND. PROPOSED GROUND FLOOR PLAN.
Scale 1: 50 @ A3. JULY 2011: 9013-05.



Architectural Planning limited.
Building Designers & Surveyors
1A Nutbourne Road, Hayling Island.
Hants. PO11 9RT.