




NOTE : THIS DRAWING IS NOT A SPECIFICATION OF WORK AND IS ONLY FOR THE PURPOSE OF GAINING TOWN PLANNING AND BUILDING REGULATION APPROVALS. ALL DETAILS/DIMENSIONS MUST BE CHECKED ON SITE BEFORE COMMENCEMENT OF WORK BY CONTRACTOR

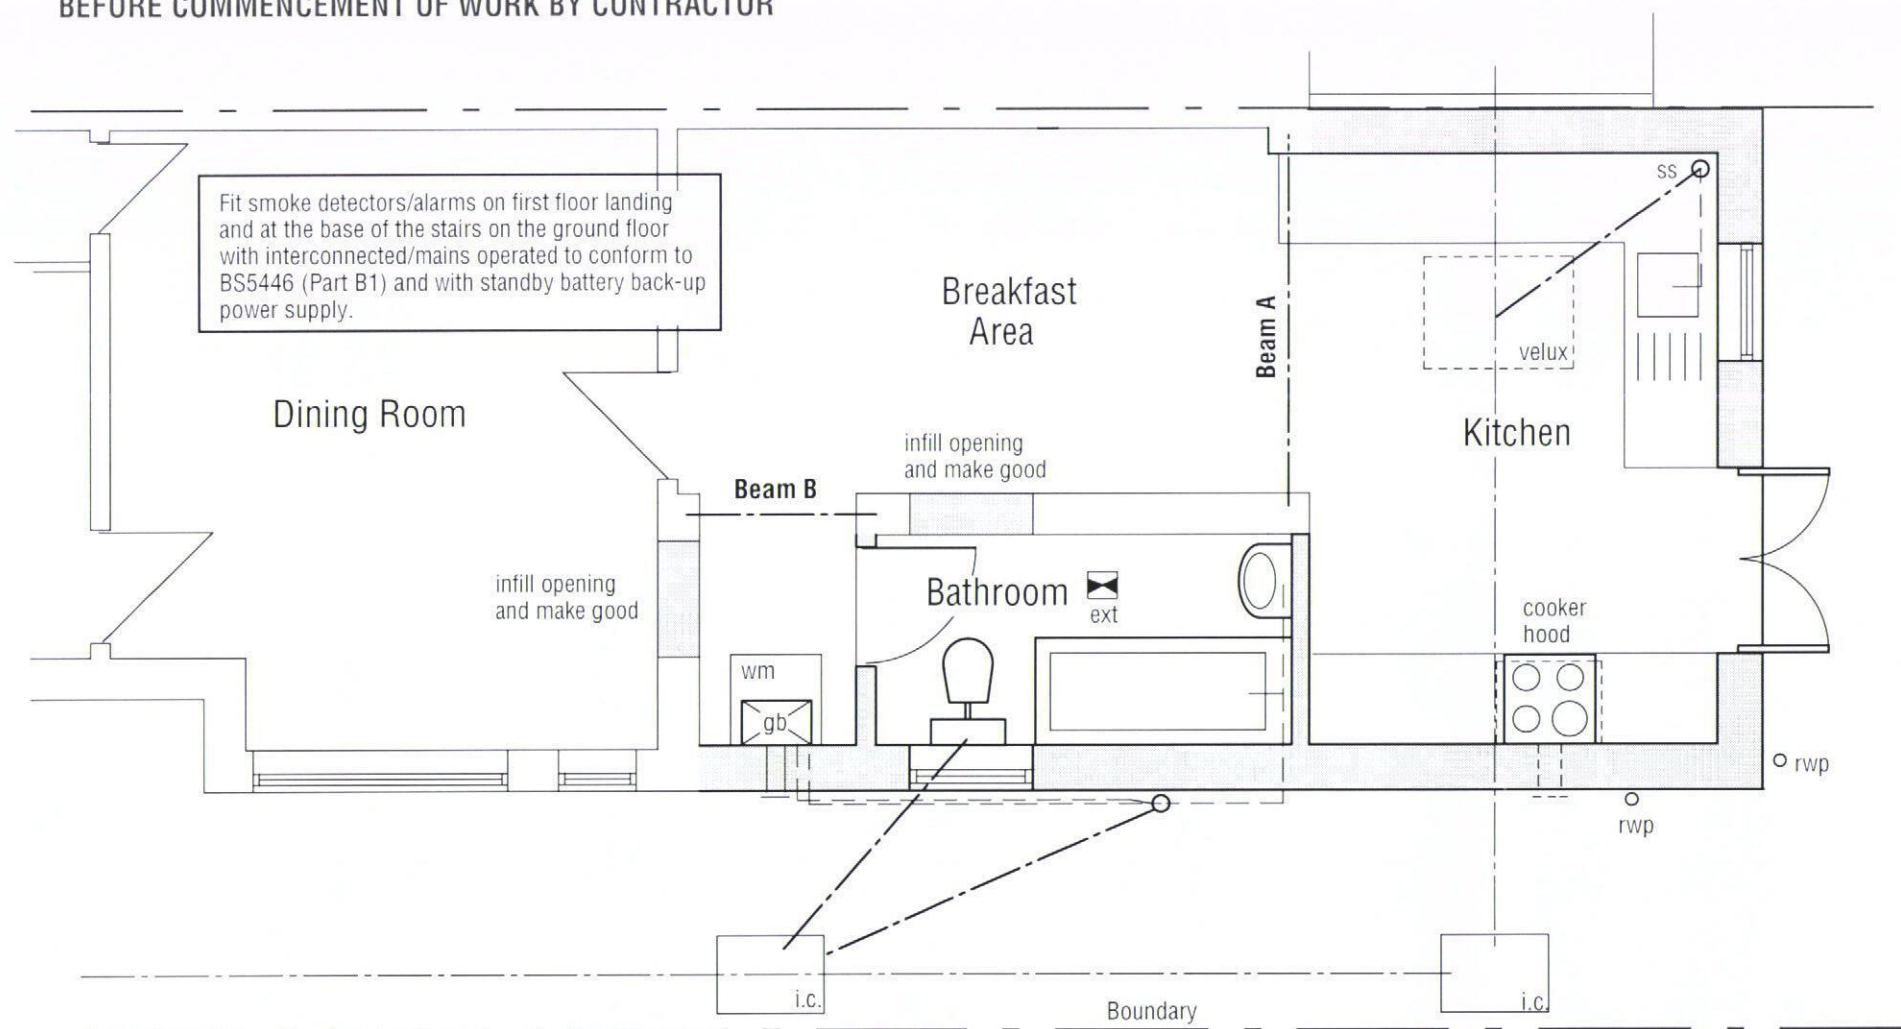


Proposed Ground Floor Plan



Proposed Side Extension

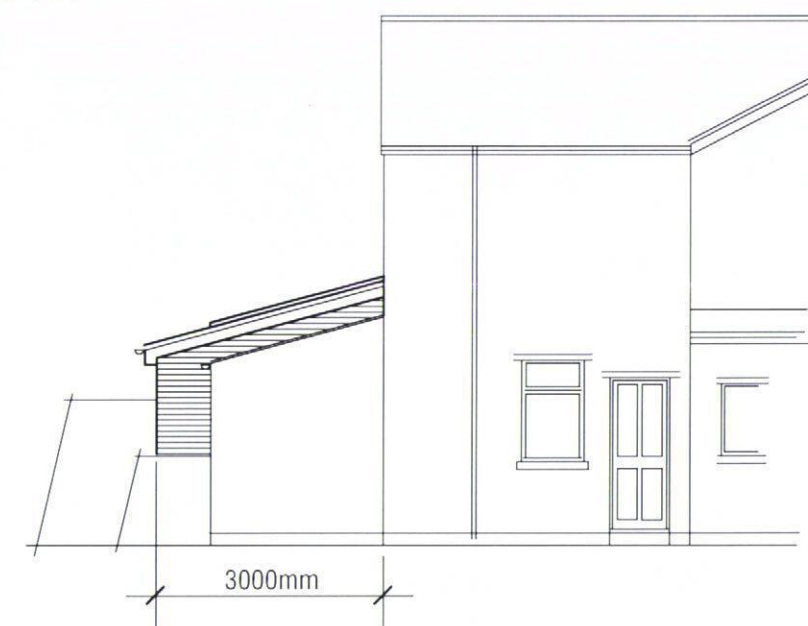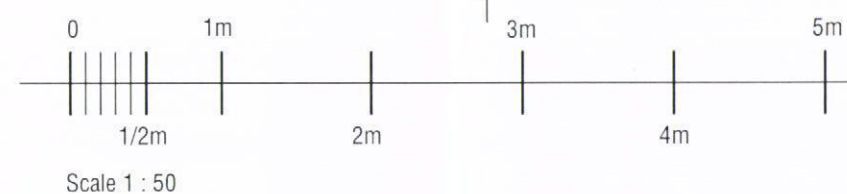

Proposed Side Extension

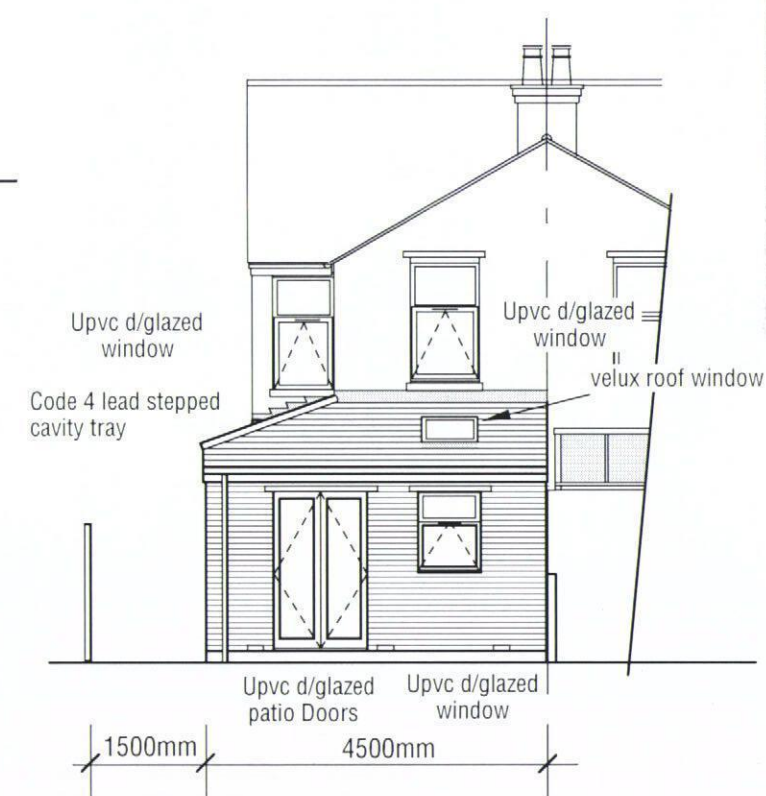

Proposed Rear extension

Prop. Single Storey Rear and Side Extension

For:- Mr A Oliver

7 Murial Road, Waterlooville, Hants. PO7 7TE

Proposed Ground Floor Plan and Elevations

Scale 1 : 50 & 1 : 100 A3 - Dwg. No.061212pl2

