




FRONT ELEVATION



SIDE ELEVATION

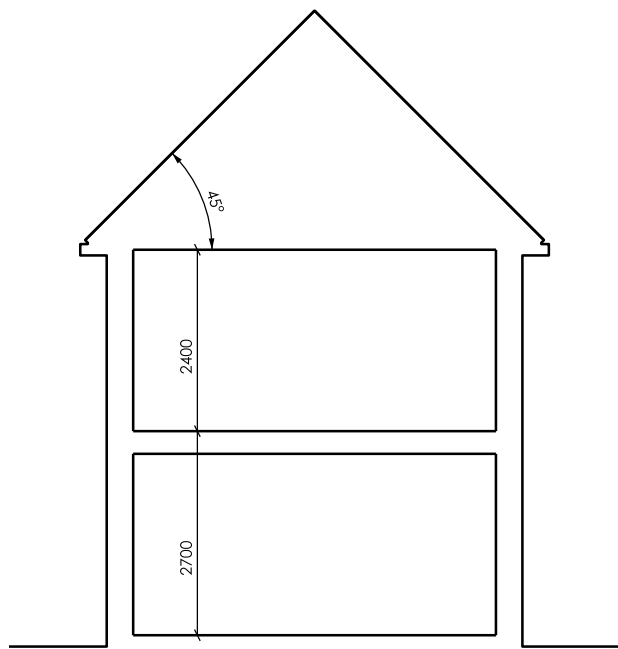


SECTION A-A




REAR ELEVATION




SIDE ELEVATION

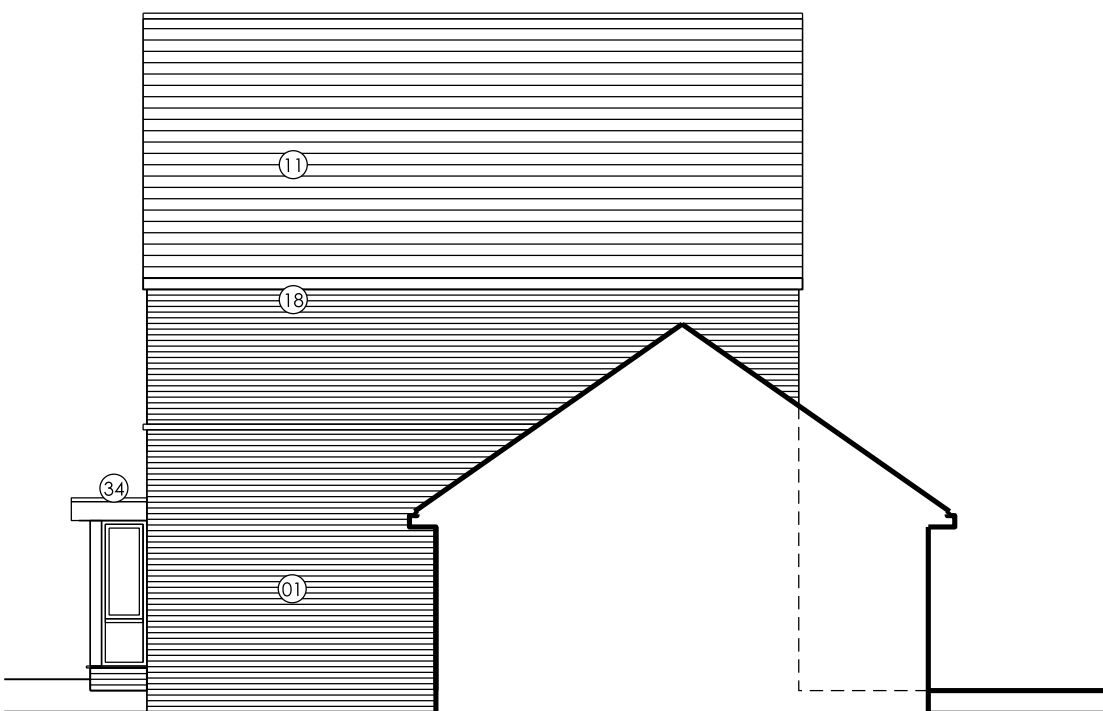


SIDE ELEVATION (PLOT 16)

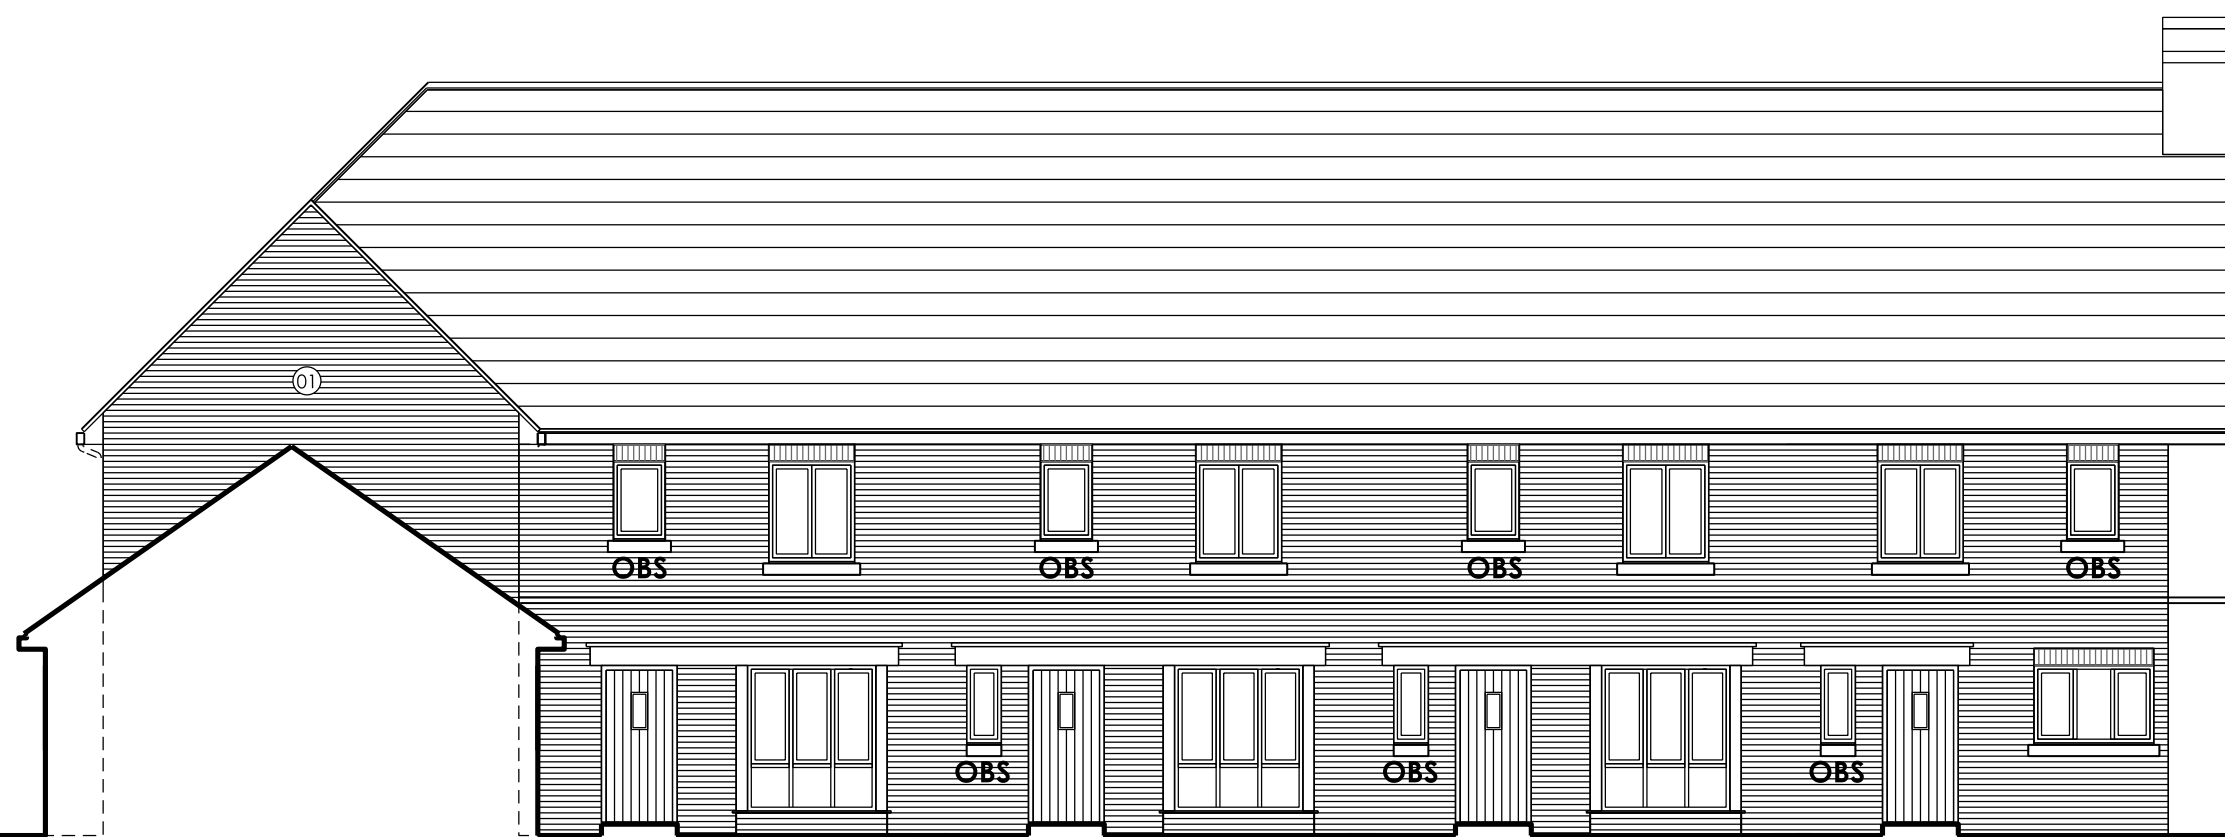

FRONT ELEVATION (THROUGH GARAGE TO PLOT 17)

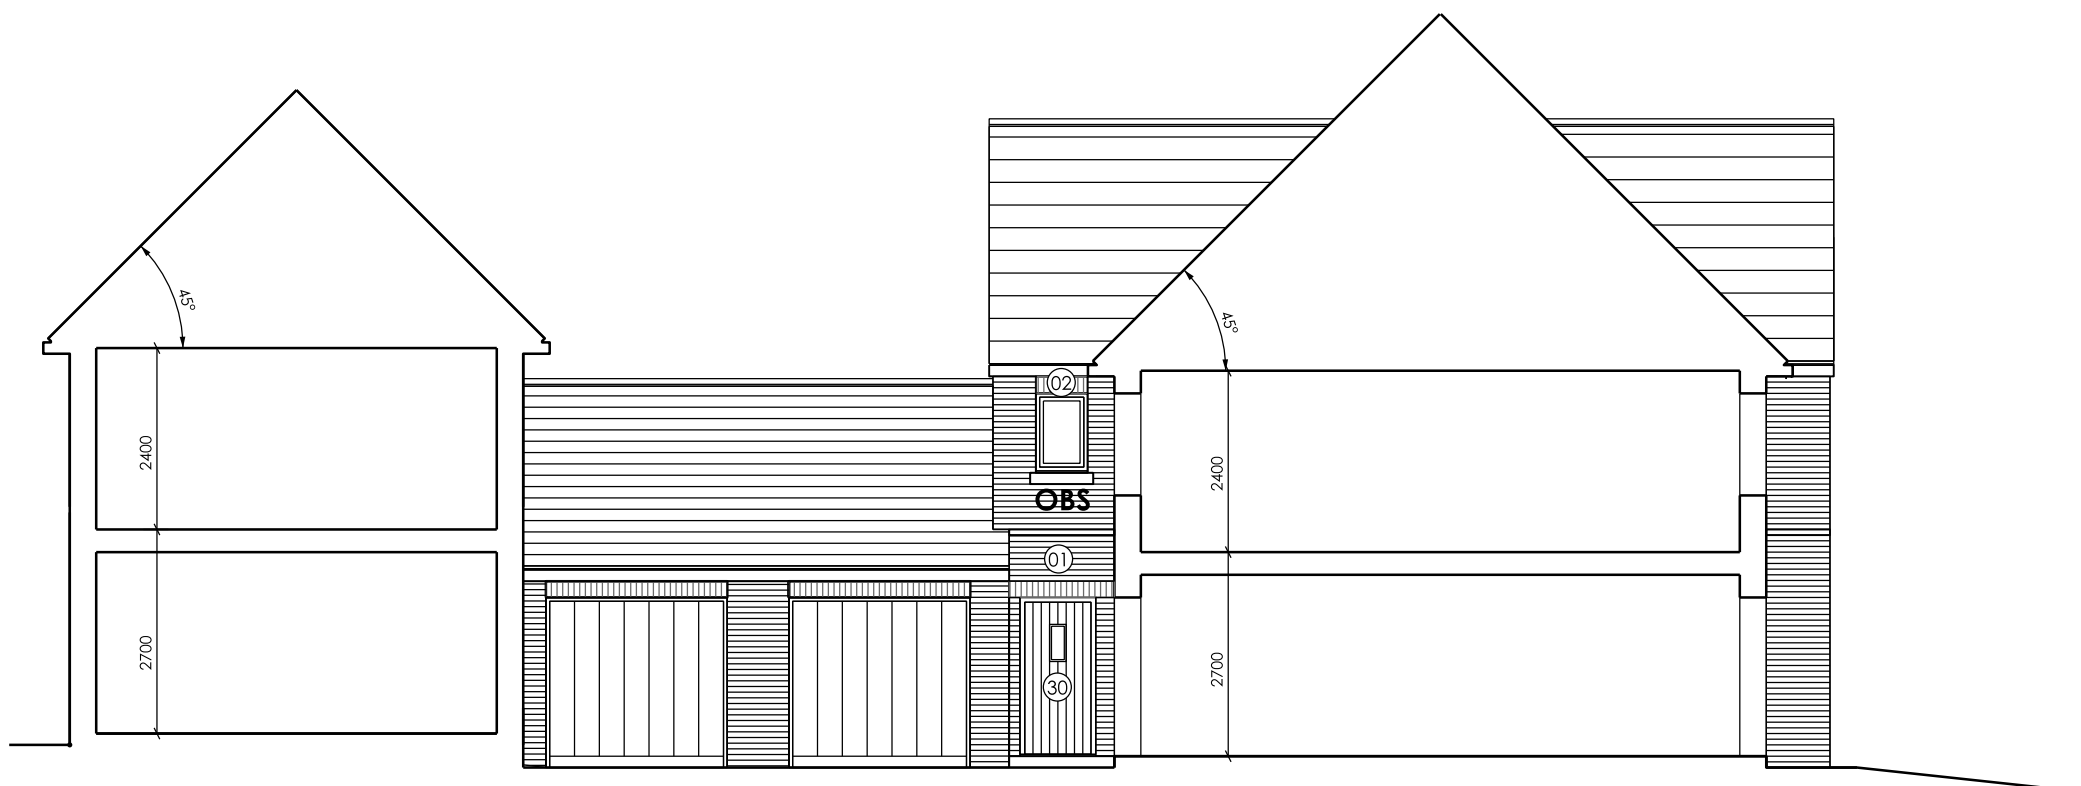


SECTION B-B

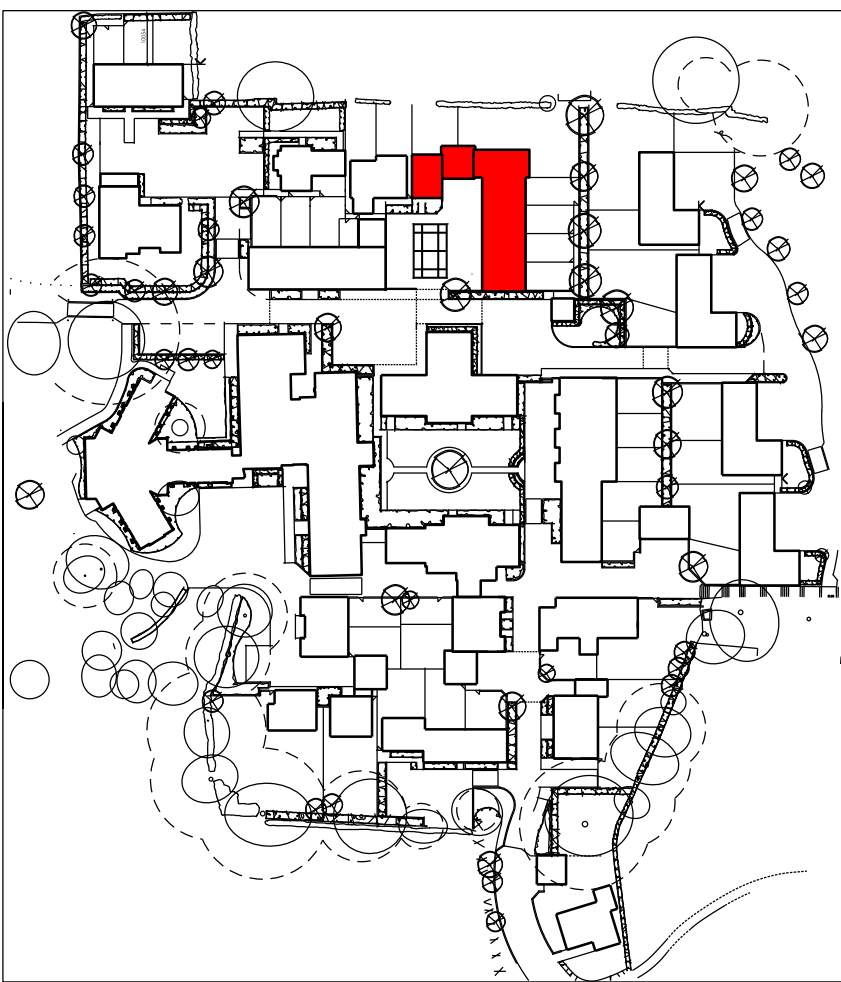

| MATERIALS KEY                                                        |                                                                            |
|----------------------------------------------------------------------|----------------------------------------------------------------------------|
| <b>WALLS</b>                                                         |                                                                            |
| 01 Multi stock brickwork                                             | 18 White eaves, verge,soffit and bargeboards                               |
| 02 Red face brickwork, brick detail, brick header detail             | 19 Metal chimney flue                                                      |
| 03 Vertical natural timber cladding                                  |                                                                            |
| 04 Horizontal dark grey timber cladding                              | <b>WINDOWS/DOOR AND GLAZING SYSTEMS</b>                                    |
| 05 White smooth faced render to key gable features                   | 20 White UPVC framed window,doors & glazing systems                        |
| 06 Pre-cast stone cill, header and stone gable detail                | 21 Velux roof lights                                                       |
| 07 Red brick cill detail                                             | 22 Grey aluminium/timber composite window and doors                        |
| <b>ROOF/EAVES/VERGES/SOFFITS/RAINWATER GOODS</b>                     |                                                                            |
| 10 Blue/black slate with matching ridge + hip slates                 | <b>DOORS/PORCHES/GUARDINGS</b>                                             |
| 11 Red/brown plain clay tiles                                        | 30 Profiled front doors, to style shown                                    |
| 12 Orange plain clay tiles                                           | 31 White framed glazed main entrance doors to apartments                   |
| 13 Grey pressed metal cappings/ trims to flat roof parapet walls etc | 32 Painted profiled/flushed doors and screens to cycles and bin stores etc |
| 14 Black UPVC rainwater goods                                        | 33 Profiled steel garage doors to style shown                              |
| 15 Grey leadwork                                                     | 34 Pressed metal fascias to canopies/ porches                              |
| 16 Grey coloured dormers                                             | 35 Metal railing/guarding to balconies                                     |
| 17 precast gable top features                                        | 36 Painted steel gates/railings                                            |
|                                                                      | 37 timber feature privacy fence                                            |

IMPORTANT NOTE FOR USE OF THIS DRAWING: THIS DRAWING HAS BEEN PRODUCED SPECIFICALLY FOR USE ON THIS PROJECT. POPE PRIESTLEY ARCHITECTS CANNOT BE HELD RESPONSIBLE FOR RE-USE OF THIS INFORMATION BY OTHERS FOR ANY PURPOSE OTHER THAN FOR WHICH IT IS SPECIFICALLY INTENDED. THIS DRAWING REFLECTS STANDARDS AGREED FOR THIS PROJECT AND CURRENT AT THE TIME OF PRODUCTION AND WILL NOT BE UPDATED IN ACCORDANCE WITH CHANGING LEGISLATION AND/ OR OTHER REQUIREMENTS.

SCALE BAR = 10mm INTERVALS AT TRUE SCALE

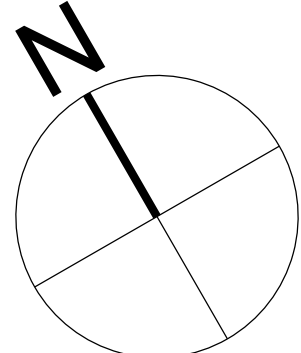

| POPE PRIESTLEY ARCHITECTS   |                  |
|---|------------------|
| ARCHITECTURE   TOWN PLANNING   URBAN DESIGN   |                  |
| FERRY HOUSE, CANUTE ROAD, SOUTHAMPTON, HAMPSHIRE, SO14 3FJ. T: +44 (0)23 8033228 F: +44 (0)23 8063288 E: info@popepriestley.co.uk   |                  |
| CONTRACTORS MUST CHECK ALL DIMENSIONS ON SITE. ONLY PEASSED DIMENSIONS ARE TO BE WORKED FROM. DIMENSIONS MUST BE REPORTED TO THE ARCHITECT BEFORE PROCEEDING. DRAWING HAS BEEN PREPARED IN ACCORDANCE WITH THE DRAWING STANDARDS FOR THE ARCHITECT. THE DRAWING IS COPYRIGHT © |                  |
| <b>PLANNING ISSUE</b>   |                  |
| SCALE @ A1<br>1:100   | DATE<br>MAY 2012 |
| AUTHOR<br>-   | CHECK<br>-       |
| S1 MICHAELS CONVENT<br>LONDON ROAD<br>WATERLOOVILLE<br>HAMPSHIRE   |                  |
| <b>BLOCK F<br/>PRIVATE<br/>ELEVATIONS<br/>PLOTS 17 TO 21</b>   |                  |
| DRAWING NO.<br>PP1144/ 125-10   |                  |
| REVISION<br>P1   |                  |