


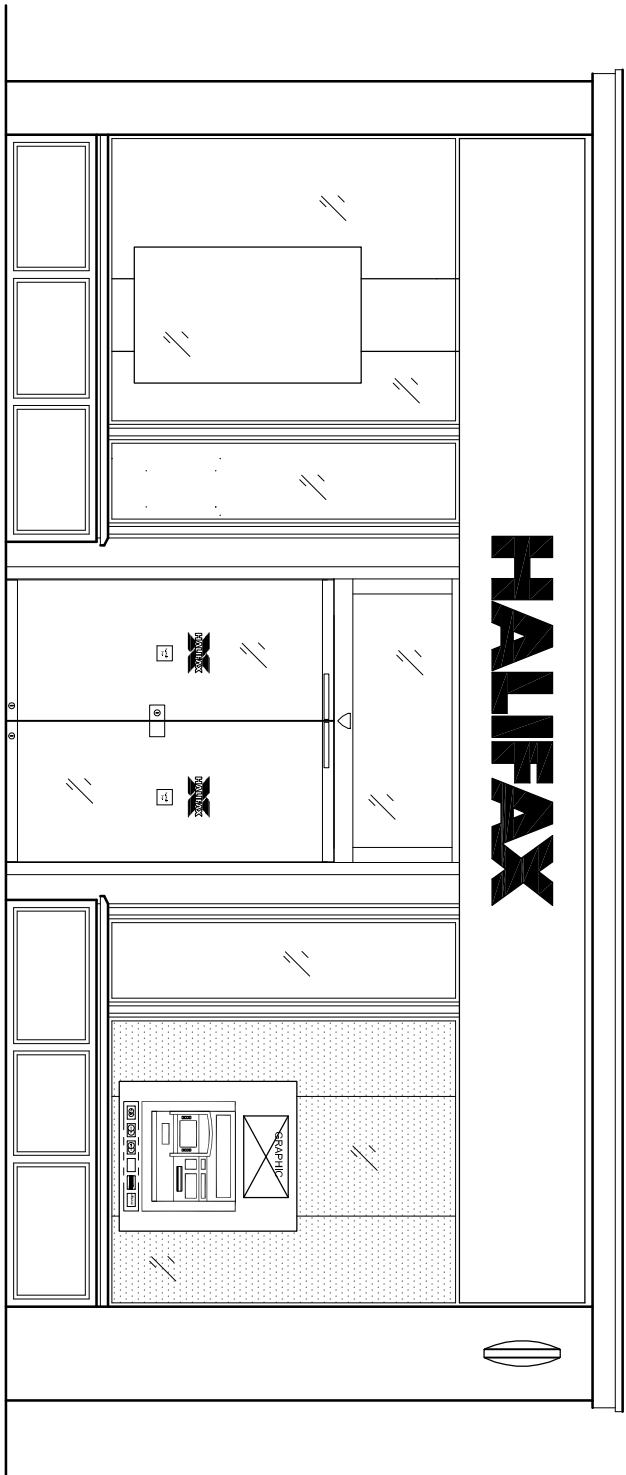

Existing Front Elevation

PROJECT		HBOs Havant - Refresh	
MAIN CONTRACTOR		ISG P.L.C.	
CONTRACT		JOB #	
DESIGN ARCHITECT		ISG P.L.C.	
CLIENT ARCHITECT		P.P.P	
DRAWN BY		CHECKED BY	
SCALE		DATE	
1:50 @ A1		June 2012	

SITE ADDRESS		HBOs Havant 26 West Street Havant, Hampshire PO9 1LE	
PROJECT NO.		XXXXXXXXXX	
TITLE		HBOs Havant - Front Elevation as Existing	
DRAWING		50961592-xxxxxxx--AREX-EL-A1-0101	
REV		DATE	
00/00/0000		- / - -	
DRAWN		COMMENTS	
-			

EXISTING