

NOTES:

OTHER THAN FOR THE PURPOSES OF PLANNING, DO NOT SCALE THESE DRAWINGS. USE WRITTEN DIMENSIONS ONLY. ALL DIMENSIONS TO BE CHECKED ON SITE PRIOR TO COMMENCEMENT OF WORK.

THIS DRAWING IS THE COPYRIGHT OF SIMPSON HILDER ASSOCIATES LIMITED AND MAY NOT BE REPRODUCED, COPIED OR ALTERED IN ANY WAY WITHOUT WRITTEN AUTHORITY.

ITEMS CLOUDED WITH A DASHED LINE ARE TO BE CONFIRMED, SUBJECT TO DETAIL DESIGN AND CAN BE EXPECTED TO CHANGE.

REVISION CLOUD


PLEASE NOTE:

ALL CRITICAL DIMENSIONS, HEIGHTS, LEVELS AND BOUNDARY POSITIONS TO BE FULLY CHECKED AND VERIFIED ON SITE BY CONTRACTOR PRIOR TO COMMENCEMENT OF ANY WORKS OR PLACEMENTS OF ANY ORDERS.

ALL EXISTING BOUNDARY LINES ARE APPROXIMATE ONLY. SUBJECT TO A FULL TOPOGRAPHICAL SURVEY. VERIFICATION ON SITE AND CONFIRMATION OF OWNERSHIP BY THE CLIENT.

KEY:

SITE LOCATION

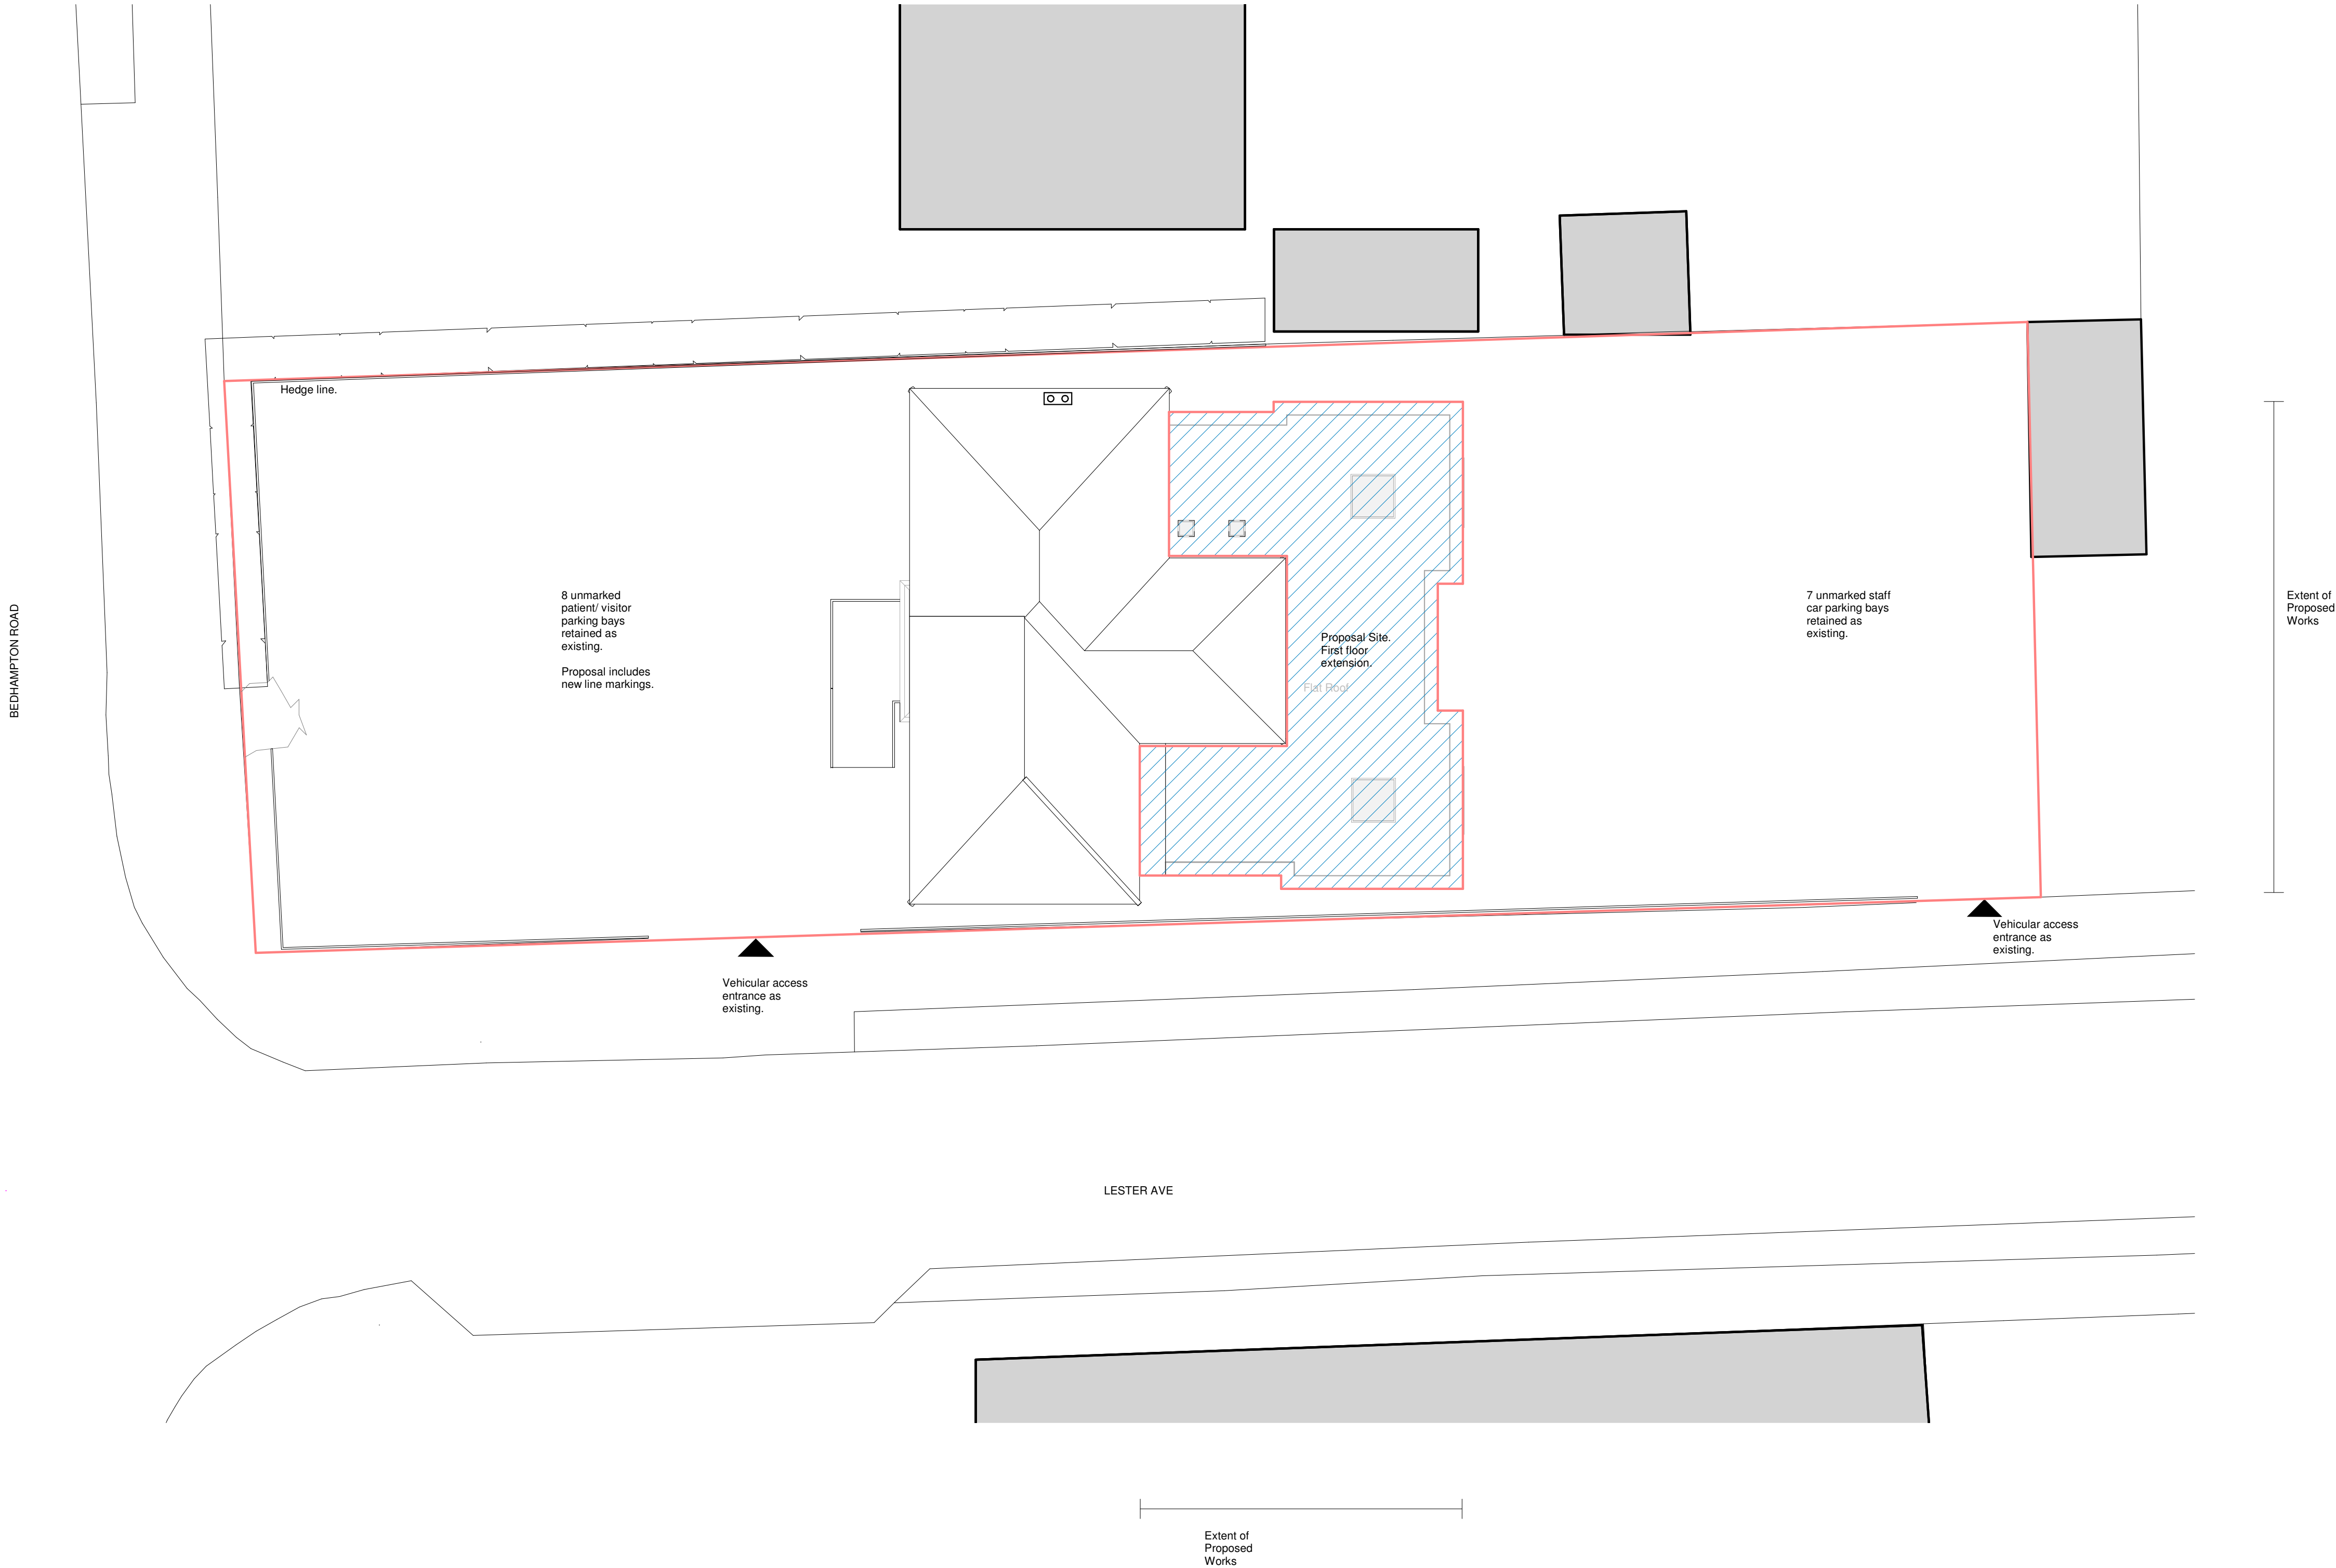

Site Plan
1:100

Rev		21/02/24	Parking and Landscaping adaptations		ZR
Date			Description		By
Drawing Status					
PLANNING					
Client					
Principal contractor					
Design Consultant					
			67A HIGH STREET LYNDHURST HAMPSHIRE SO43 7BE T: 023 80 283798 F: 023 80 263688 E: sha@simpsonhilder.co.uk		
Project Title					
PARKWAY DENTAL CARE, 100 BEDHAMPTON ROAD, HAVANT, PO9 3EZ					
Drawing Title					
EXISTING SITE PLAN					
Scale (@ A1 SIZE) 1 : 100					Size A1
Drawn ZR	Date 11/23/23	Checked MR	Date 11/23/23		
Drawing No. 9967-101					Revision. A

