




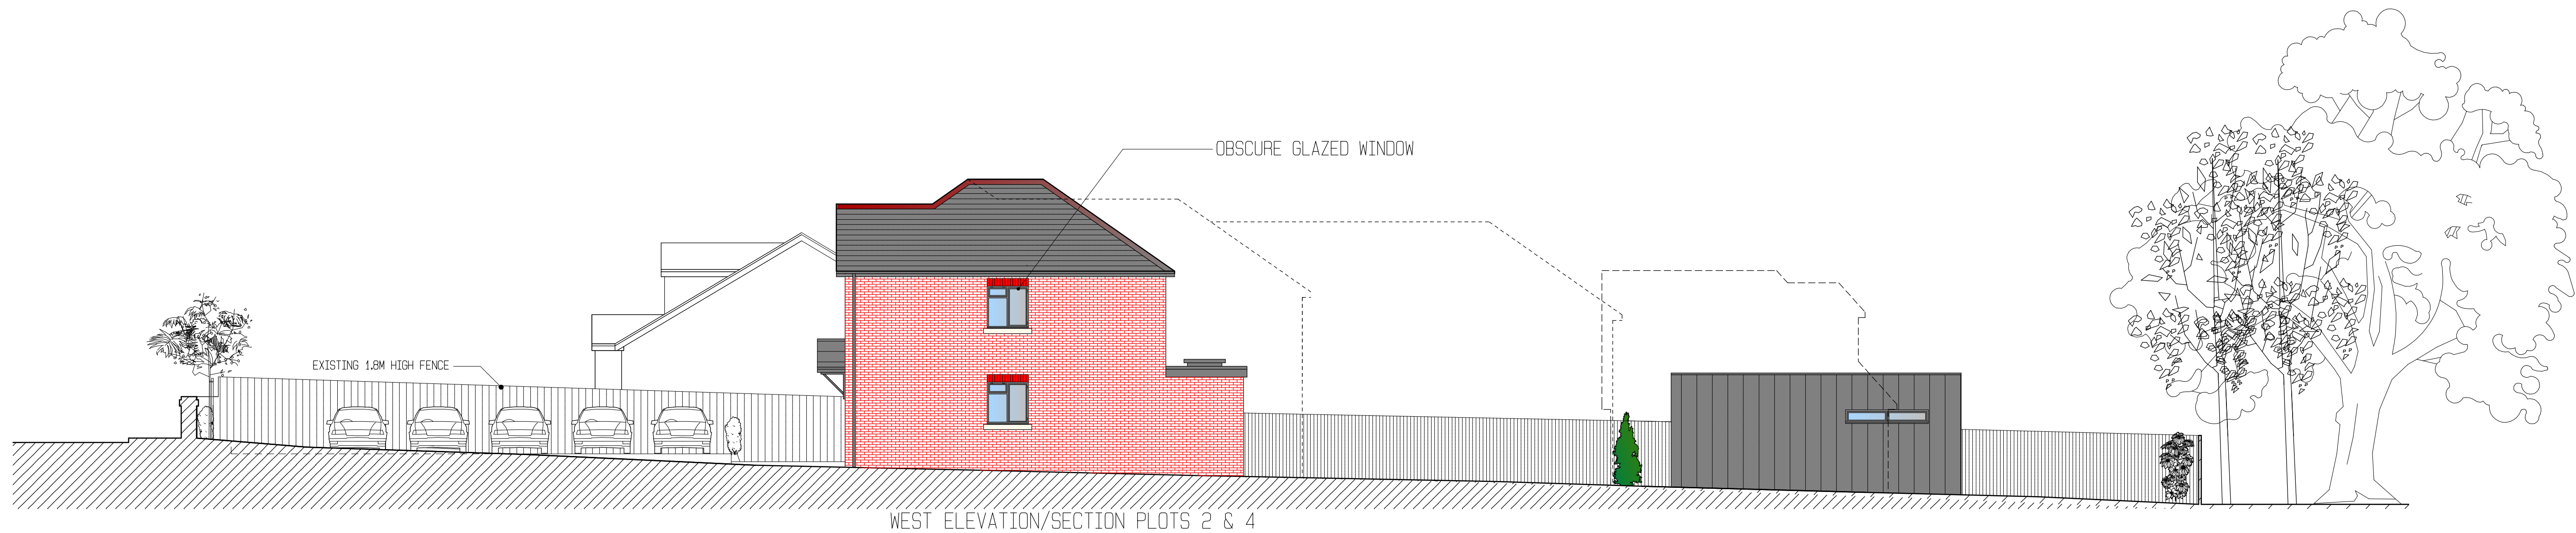


WEST ELEVATION/SECTION PLOTS 2 & 4

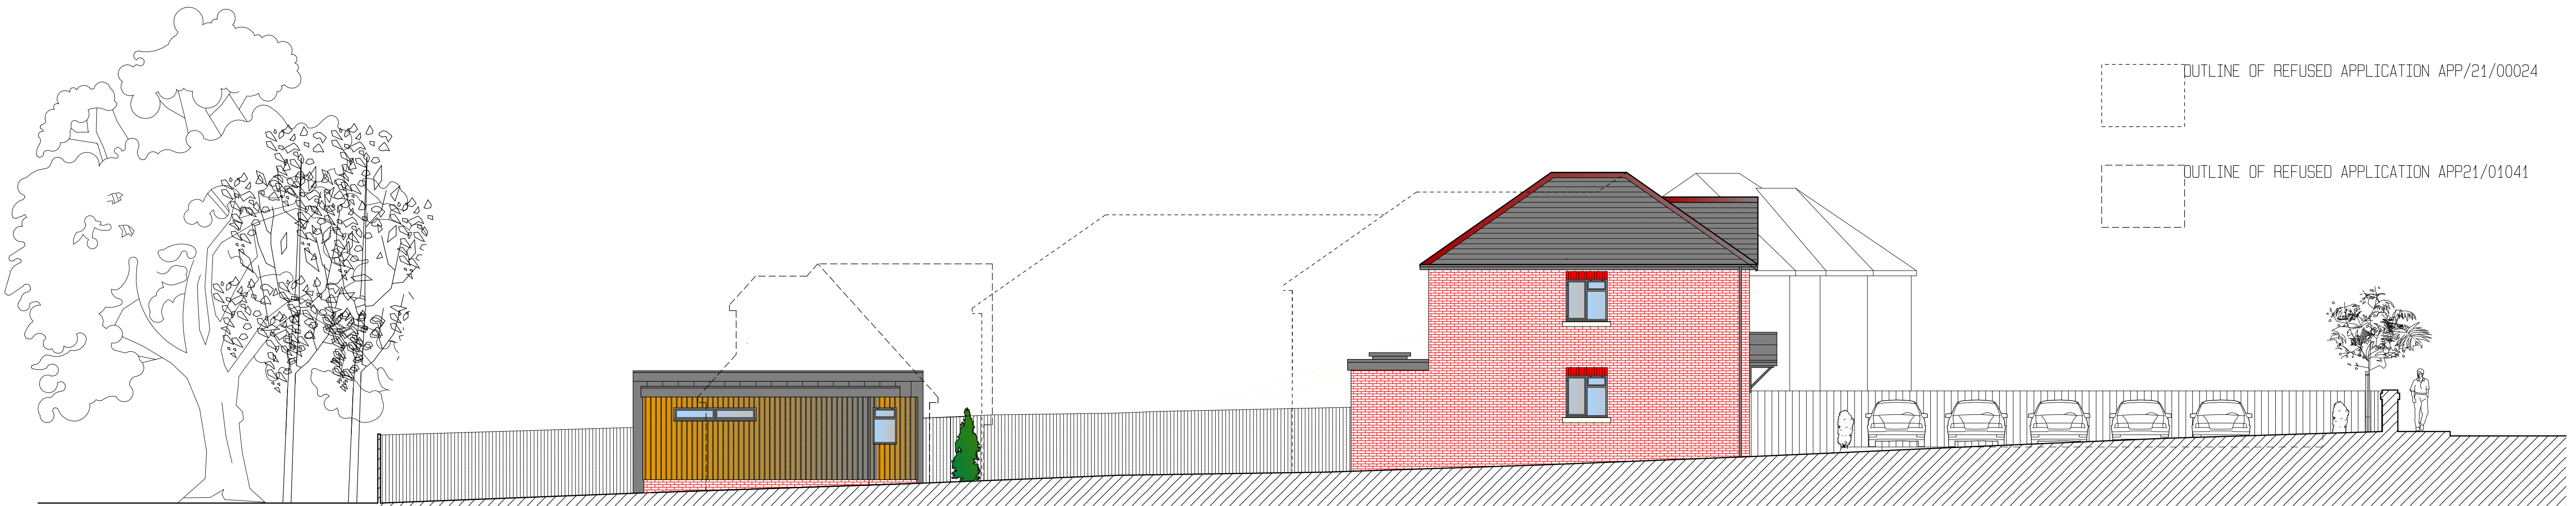


EAST ELEVATION/SECTION PLOTS 1 & 3

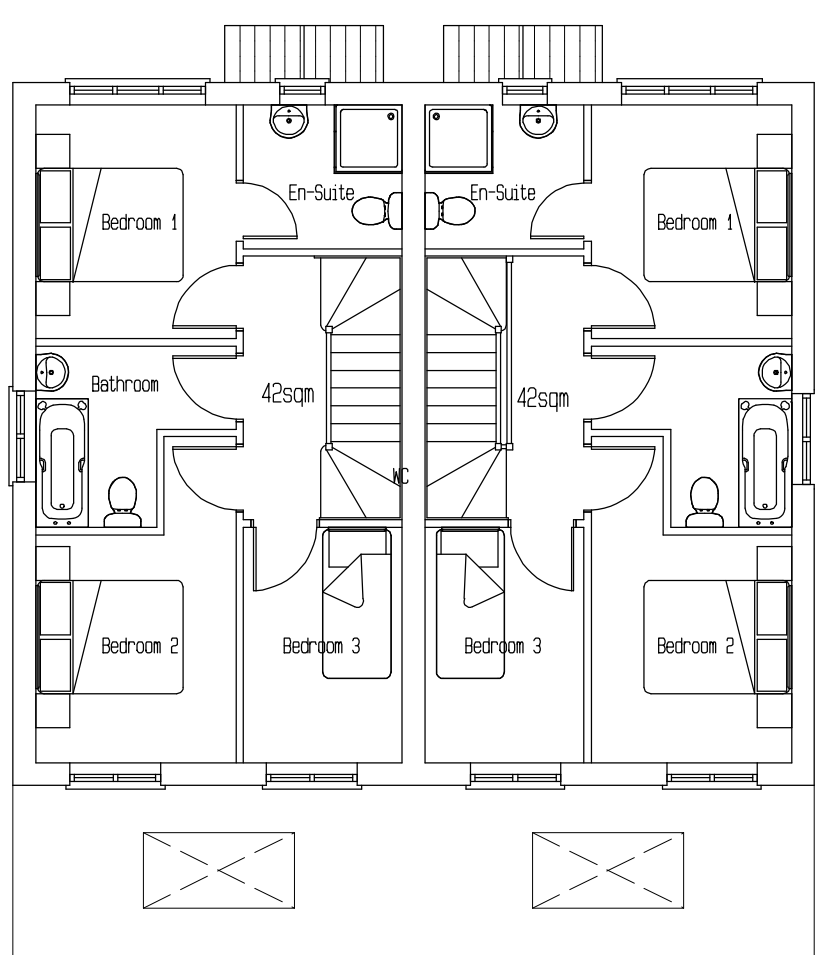


First Floor Plan Plots 1 & 2

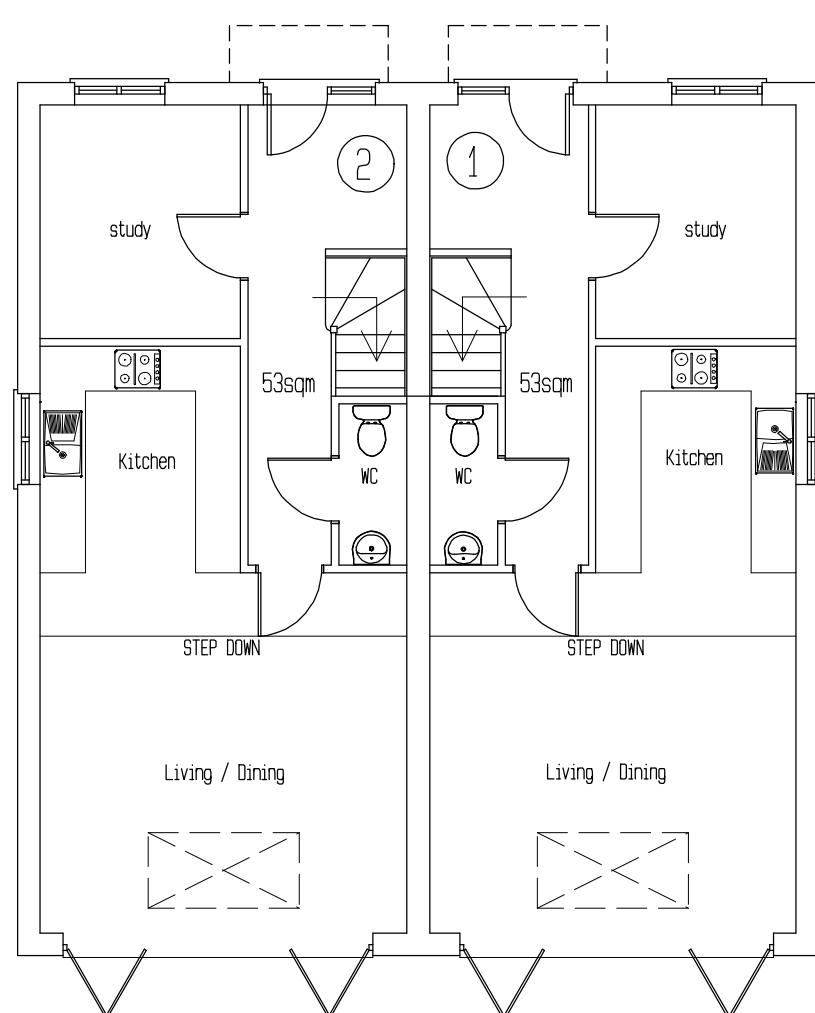


Ground Floor Plan Plots 1 & 2

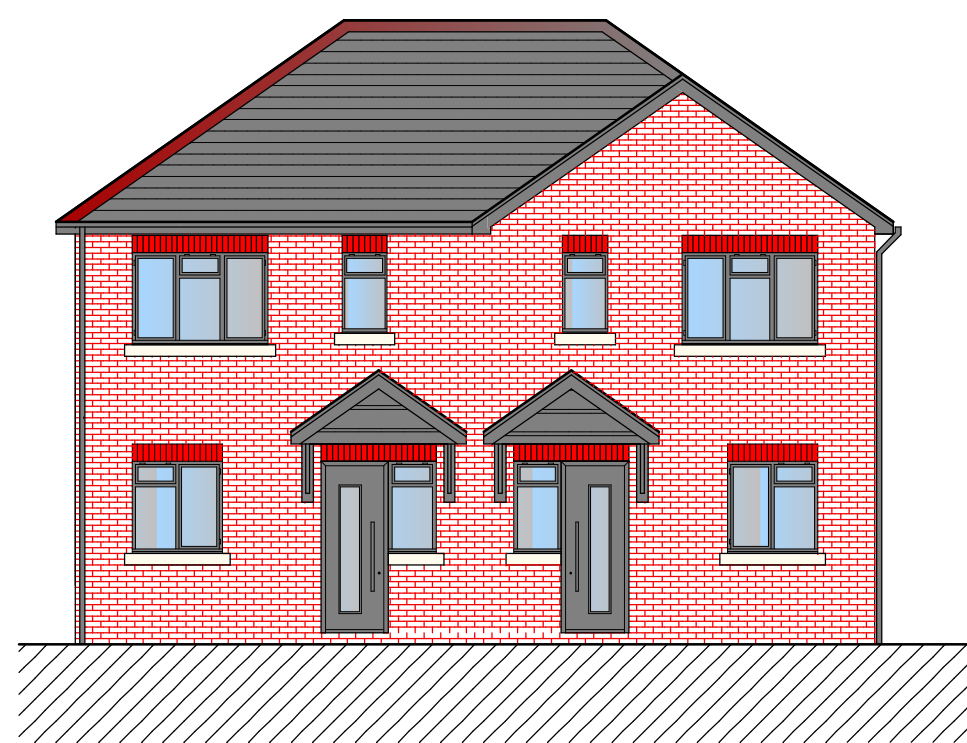

NORTH ELEVATION PLOTS 1 & 2

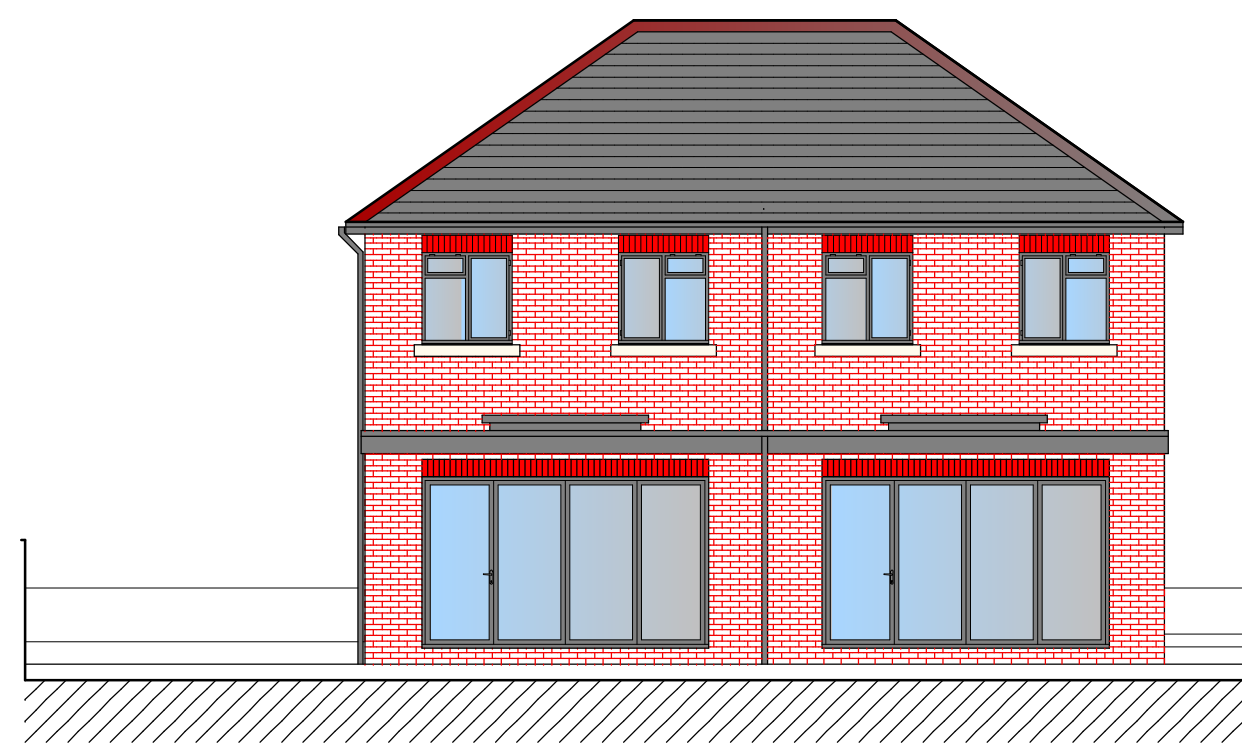

SOUTH ELEVATION PLOTS 1 & 2

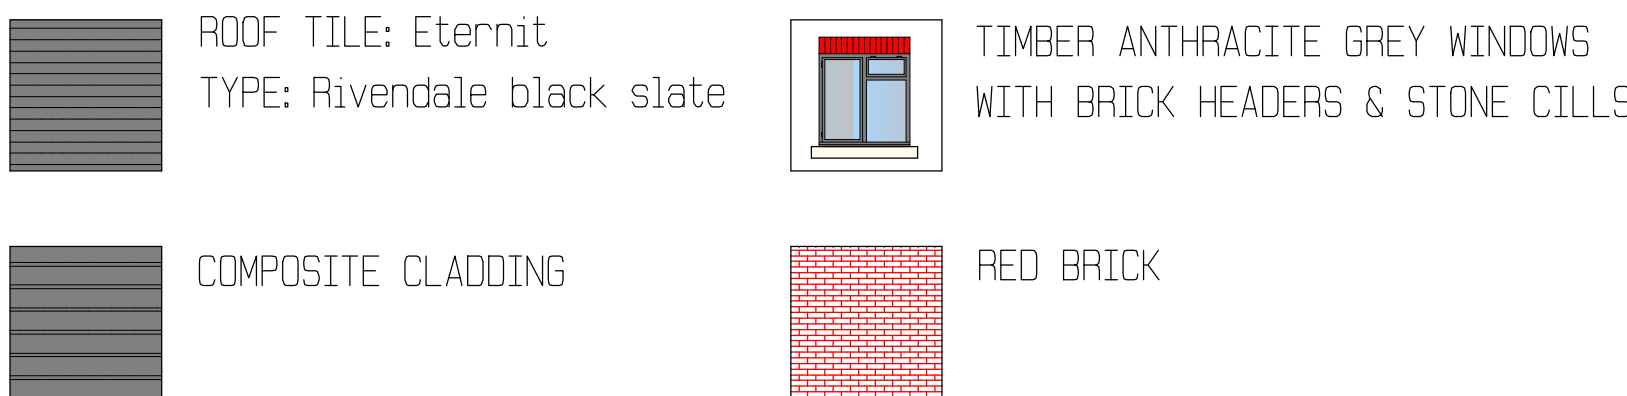

ACA ARCHITECTURAL DESIGN LTD
9 WOODSIDE AVENUE
EASTLEIGH
SO50 9ES
Tel: 07817616023 or Email: acaadesign@gmail.com

Client
D & K

Project Title
Land Between 26 & 32 Padnell Road,
Waterlooville, PO8 8DZ

Drawing Title
PROPOSED ELEVATIONS/SECTION

Scale
1:100 On A1 Paper

Drawn By
AC

0 2m 4m 6m 8m 10m

© This drawing is the copyright of ACA Design Limited. It may not be copied, altered or reproduced without their written authority. This drawing must not be scaled IF IN DOUBT ASK !!!

Drawing No.
2024/02

Rev.
A