


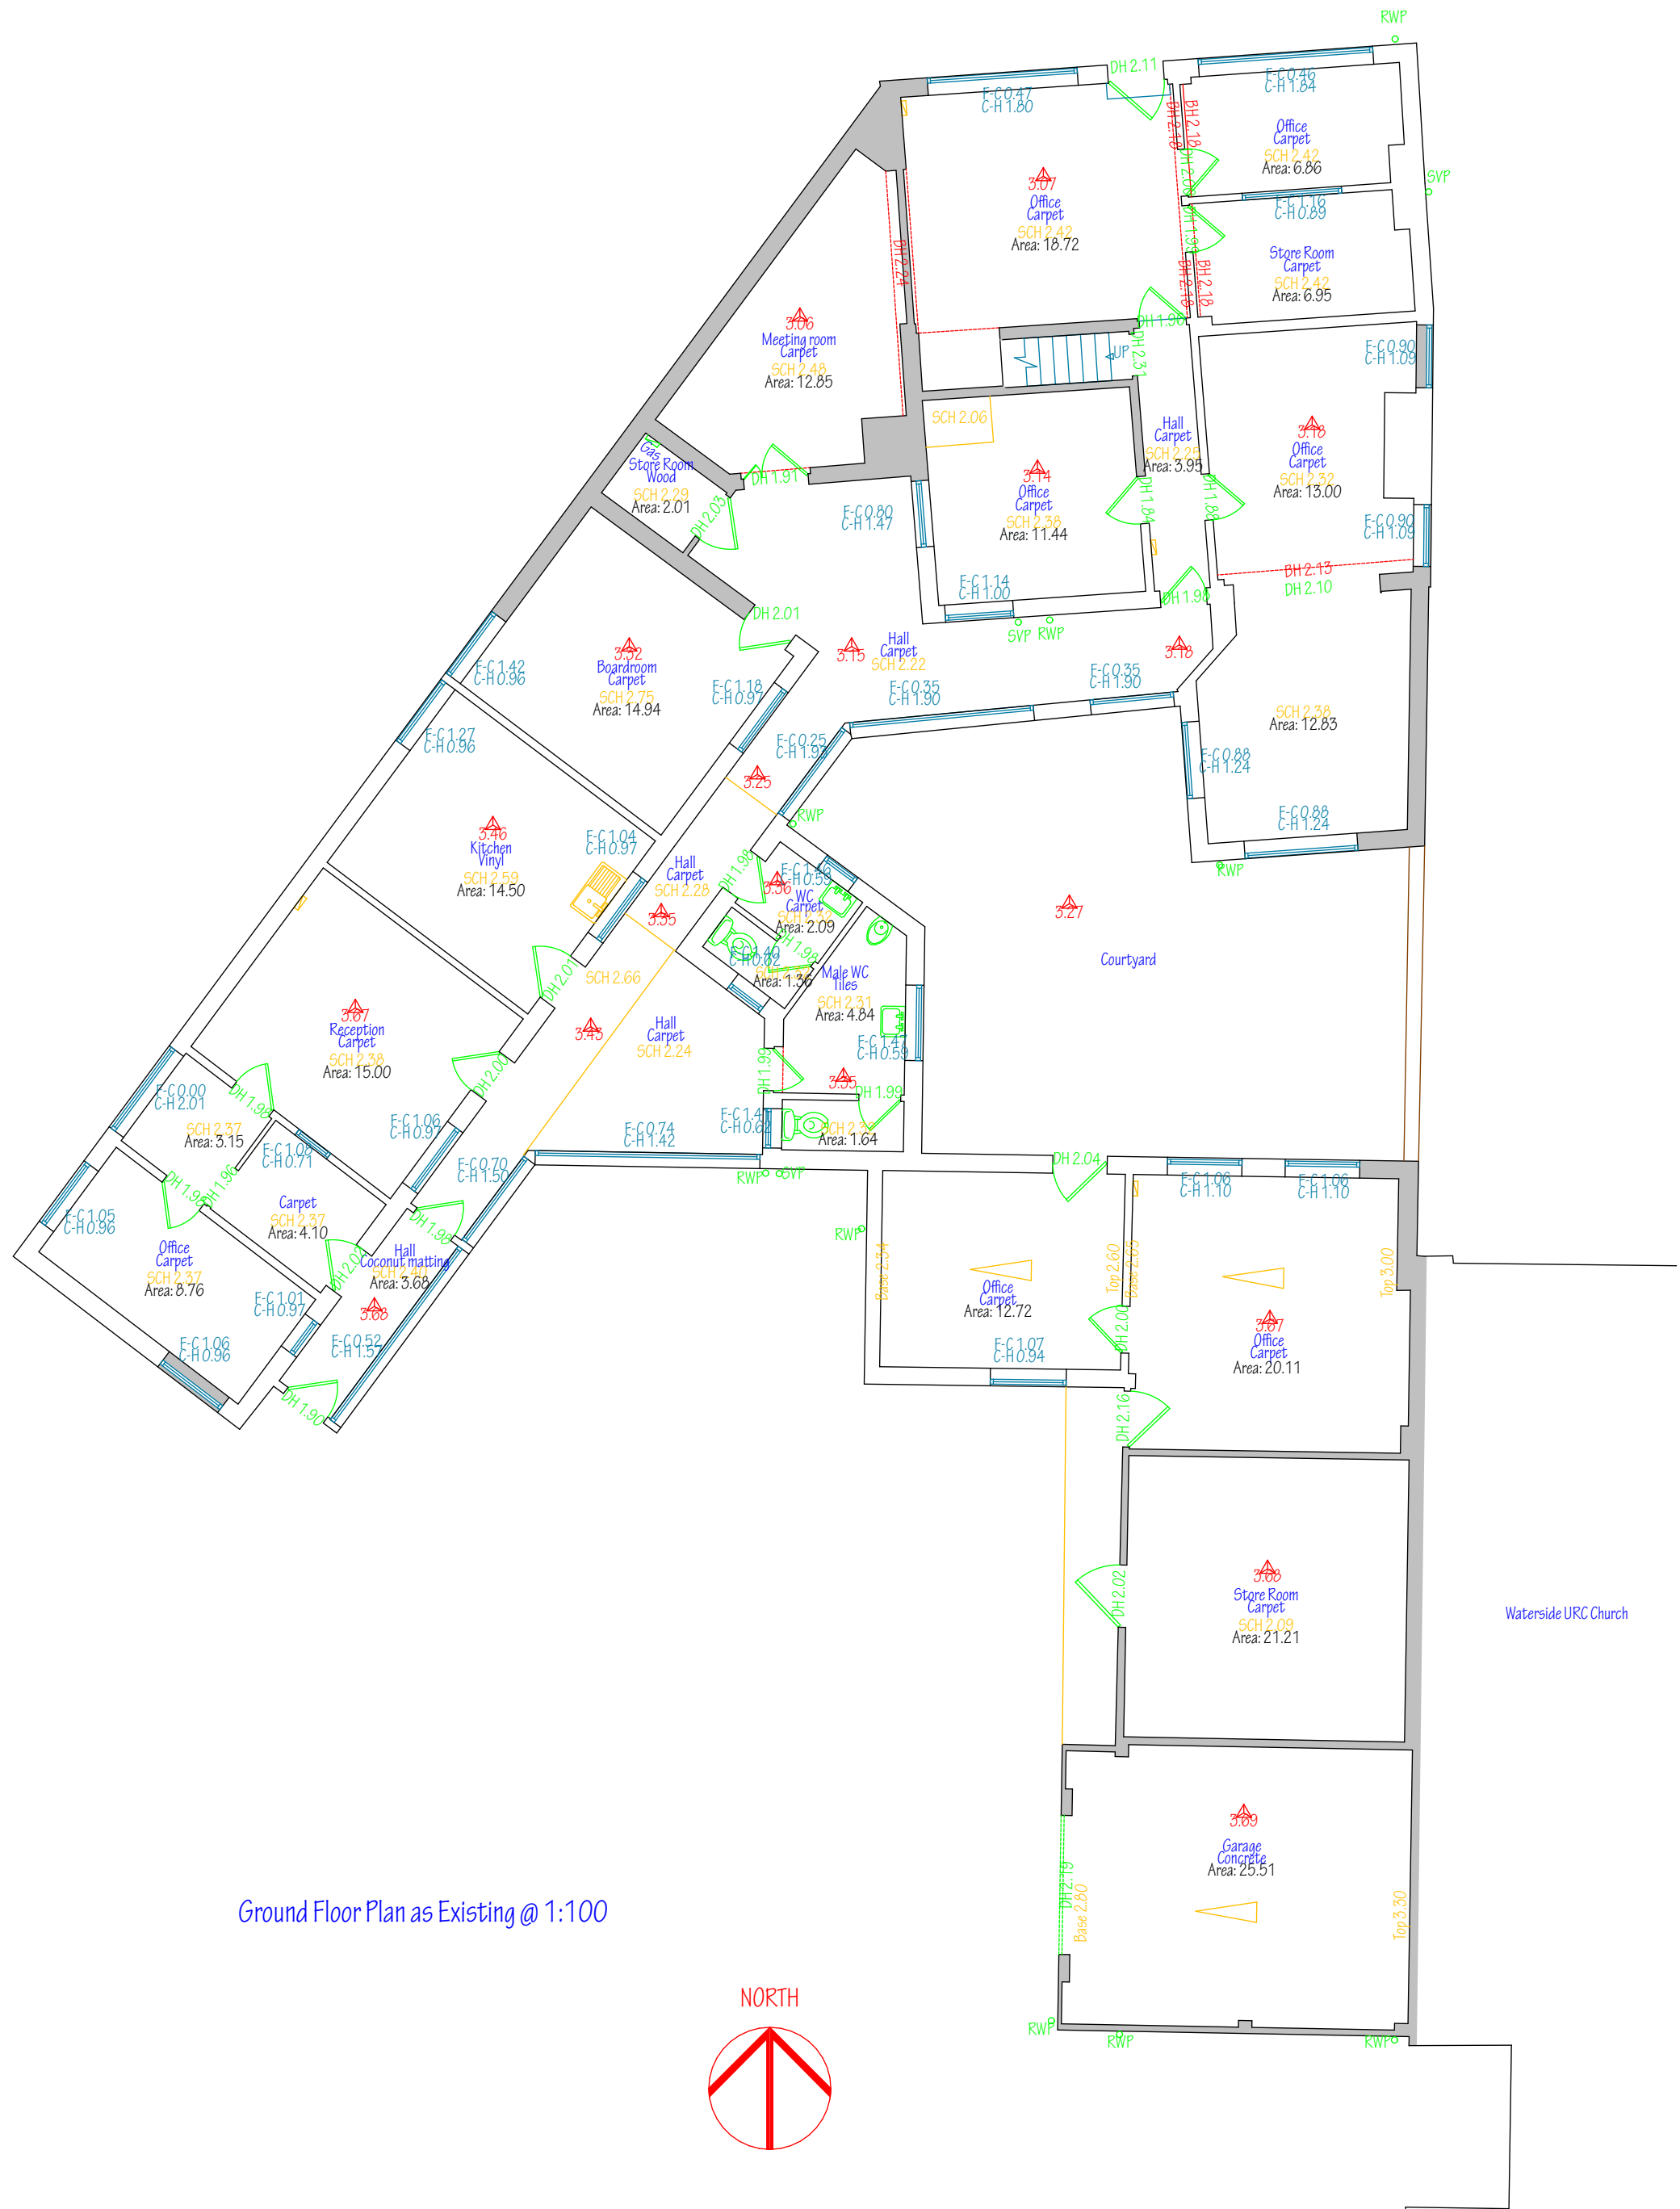


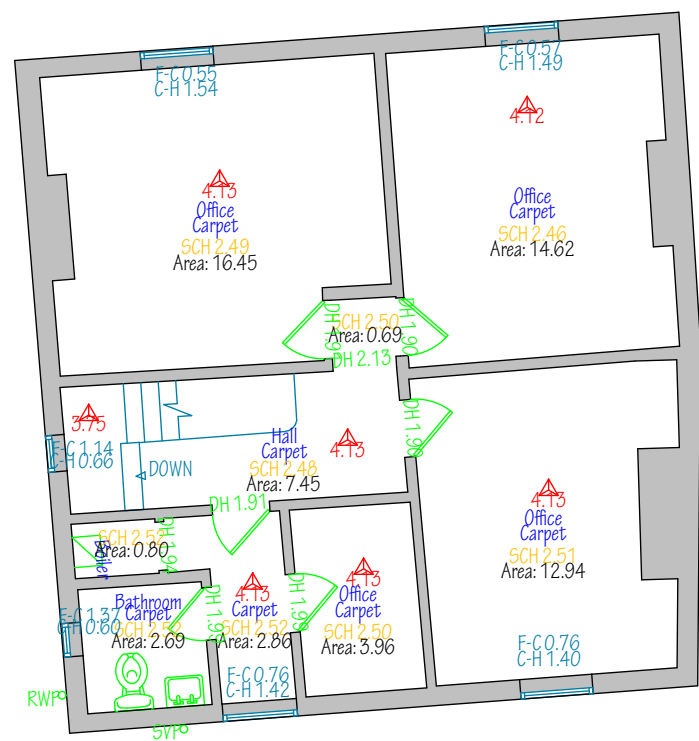


Ground Floor Plan as Existing @ 1:100

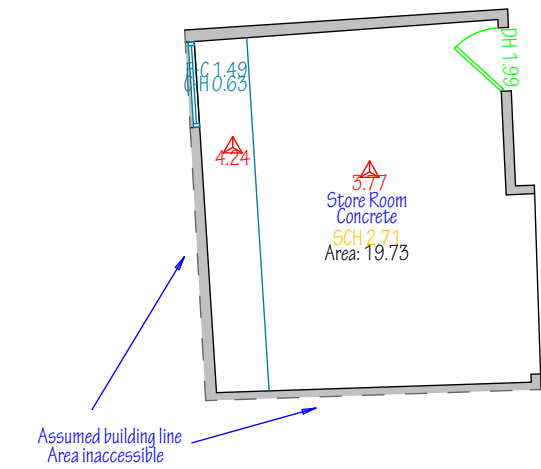


First Floor Plan as Existing @ 1:100

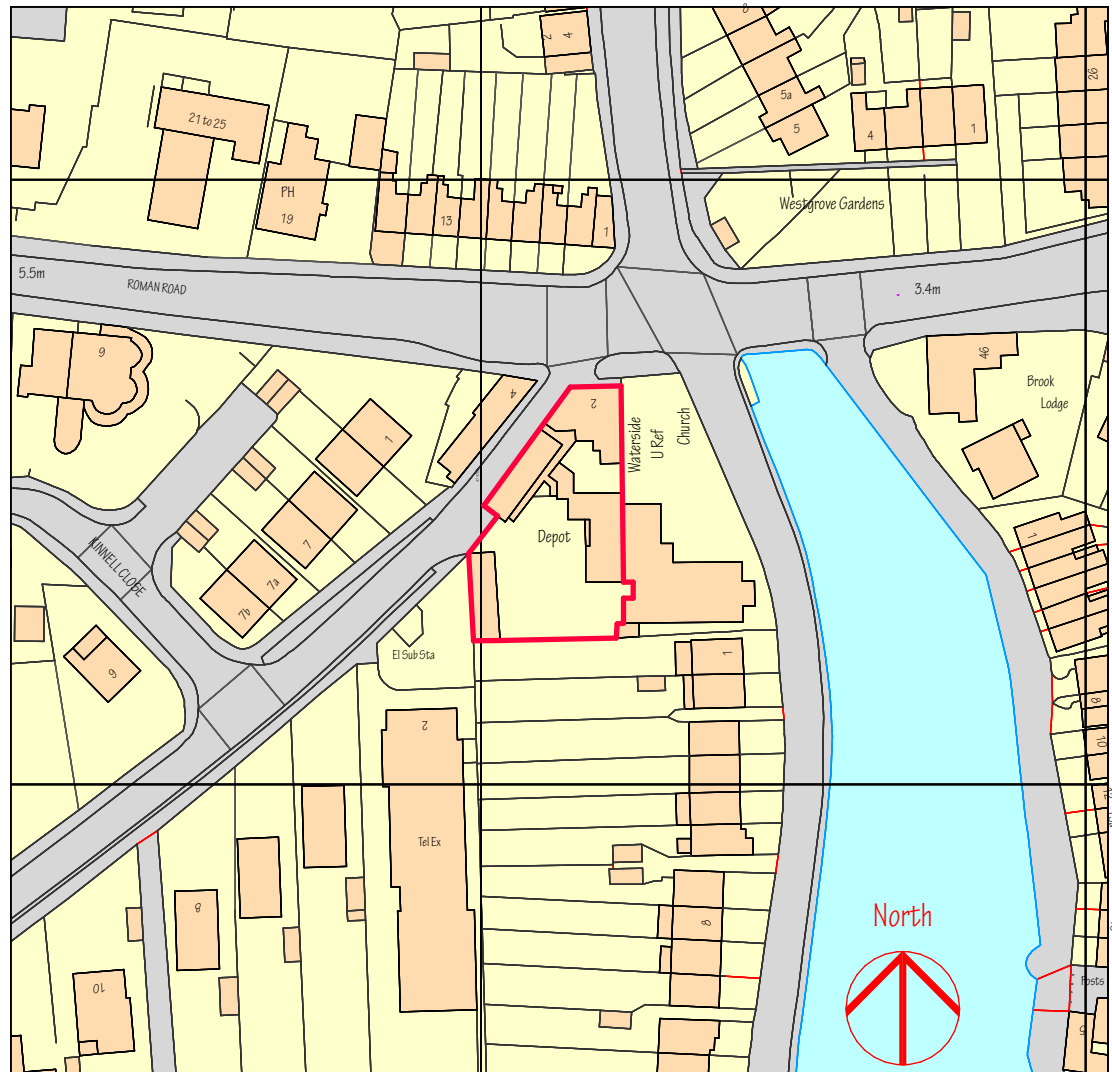

Fiscal House, 2 Havant Road, Emsworth PO10 7JE
Location Plan @ 1:1250

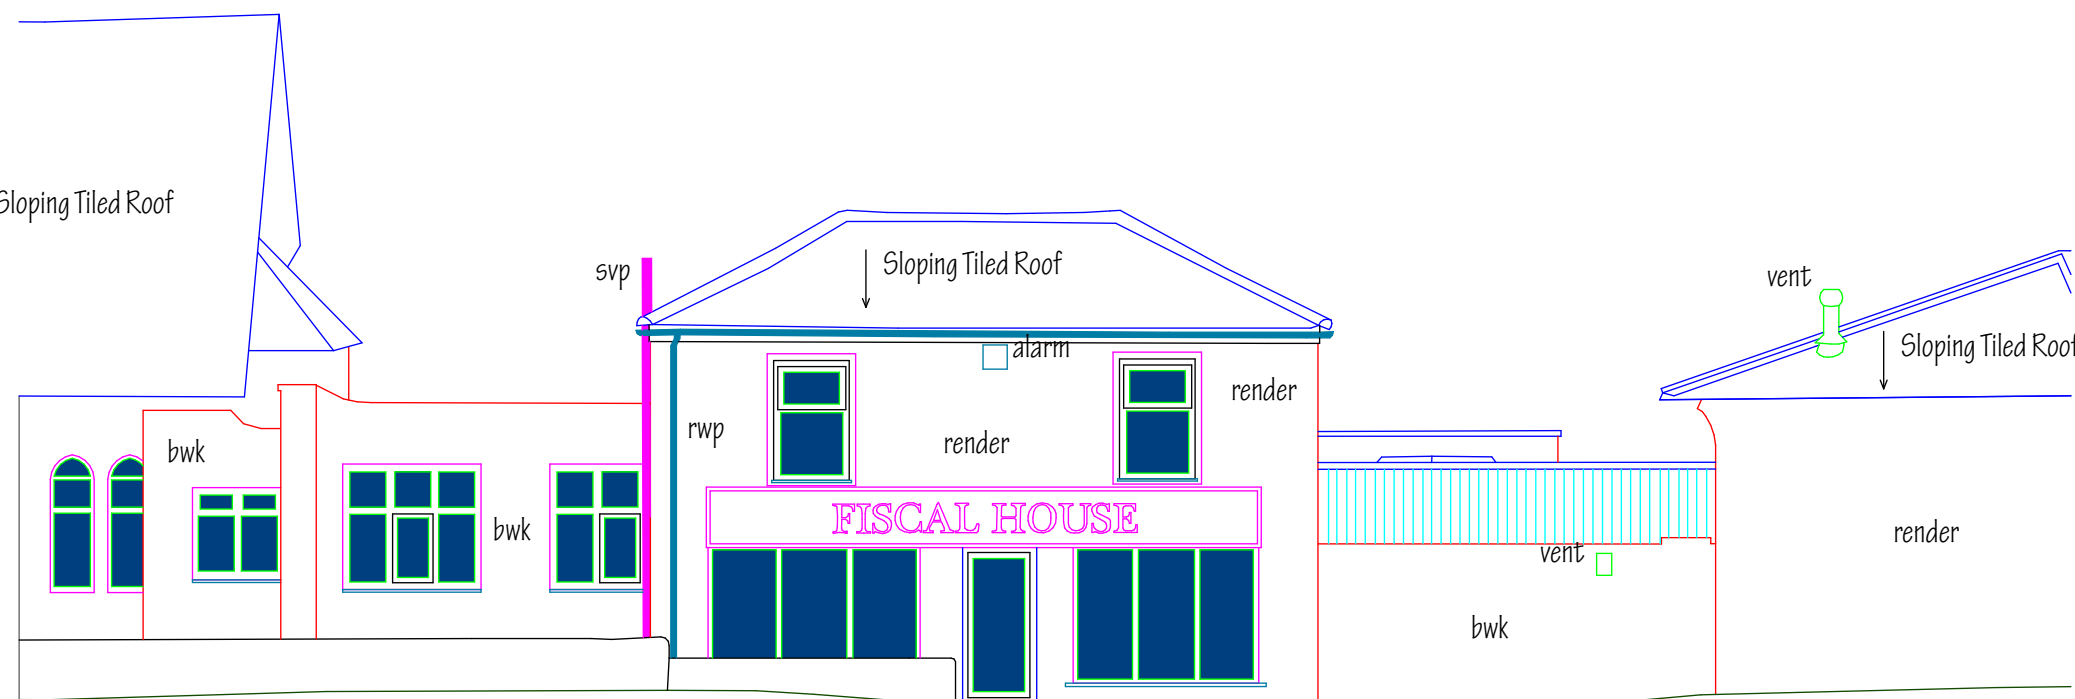

North Elevation

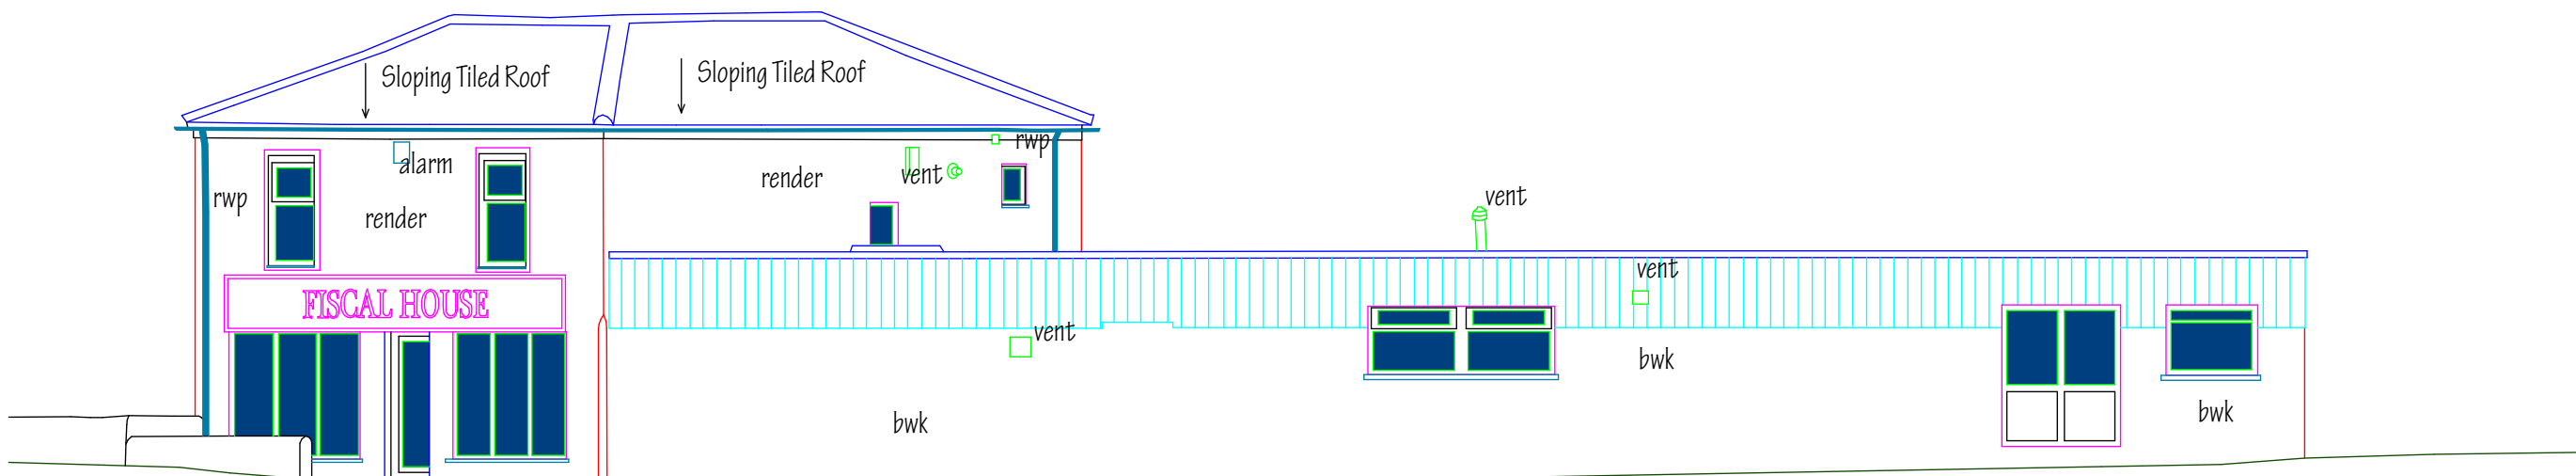


West Elevation

NOTES:
This drawing is the copyright of
EDWARD CAUSH + ASSOCIATES
All dimensions must be checked on site prior to the commencement of construction
and the Architect notified of any discrepancy. Figure dimensions are to be used in
preference to scaled dimensions. The Local Planning Authority may scale from this
drawing as the only exception. No deviation from the drawing will be permitted without
the written consent of the Architect.

REVISIONS			Date
Revision	By	Change/Notes	
01	EC	Issue for tender	17/11/2020

- PURPOSE OF ISSUE
- INFORMATION
- DESIGN
- TENDER
- CONSTRUCTION

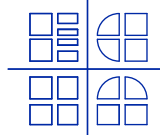

EDWARD CAUSH + ASSOCIATES
ARCHITECTS
11 SOUTHDOWN ROAD COSHAM PORTSMOUTH
PO6 2EB
phone 023 92 384477
fax 023 92 381582
email: eca@south-down.demon.co.uk

CLIENT
Mr & Mrs P A Munday

JOB TITLE
Fiscal House
2 Havant Road
Emsworth
Hampshire
PO10 7JE

DRAWING TITLE
Existing Floor Plans, Elevations &
Location Plan

SCALE
1:1250 & 100 @
A1

DATE
25.09.2019

DRAWN BY
EC

CHECKED BY

DRAWING NUMBER	LAYOUT ISSUE	ORIG REVISION
12:1089:L(2)-001	03	01