

KEY

Existing External Walls

Proposed External Walls




New Internal Walls

New Party Walls

External Lighting

Lighting Bollard
ZONE - E27 Commercial Bollard | IP65 | Textured Black

face of 2 storey building on north street

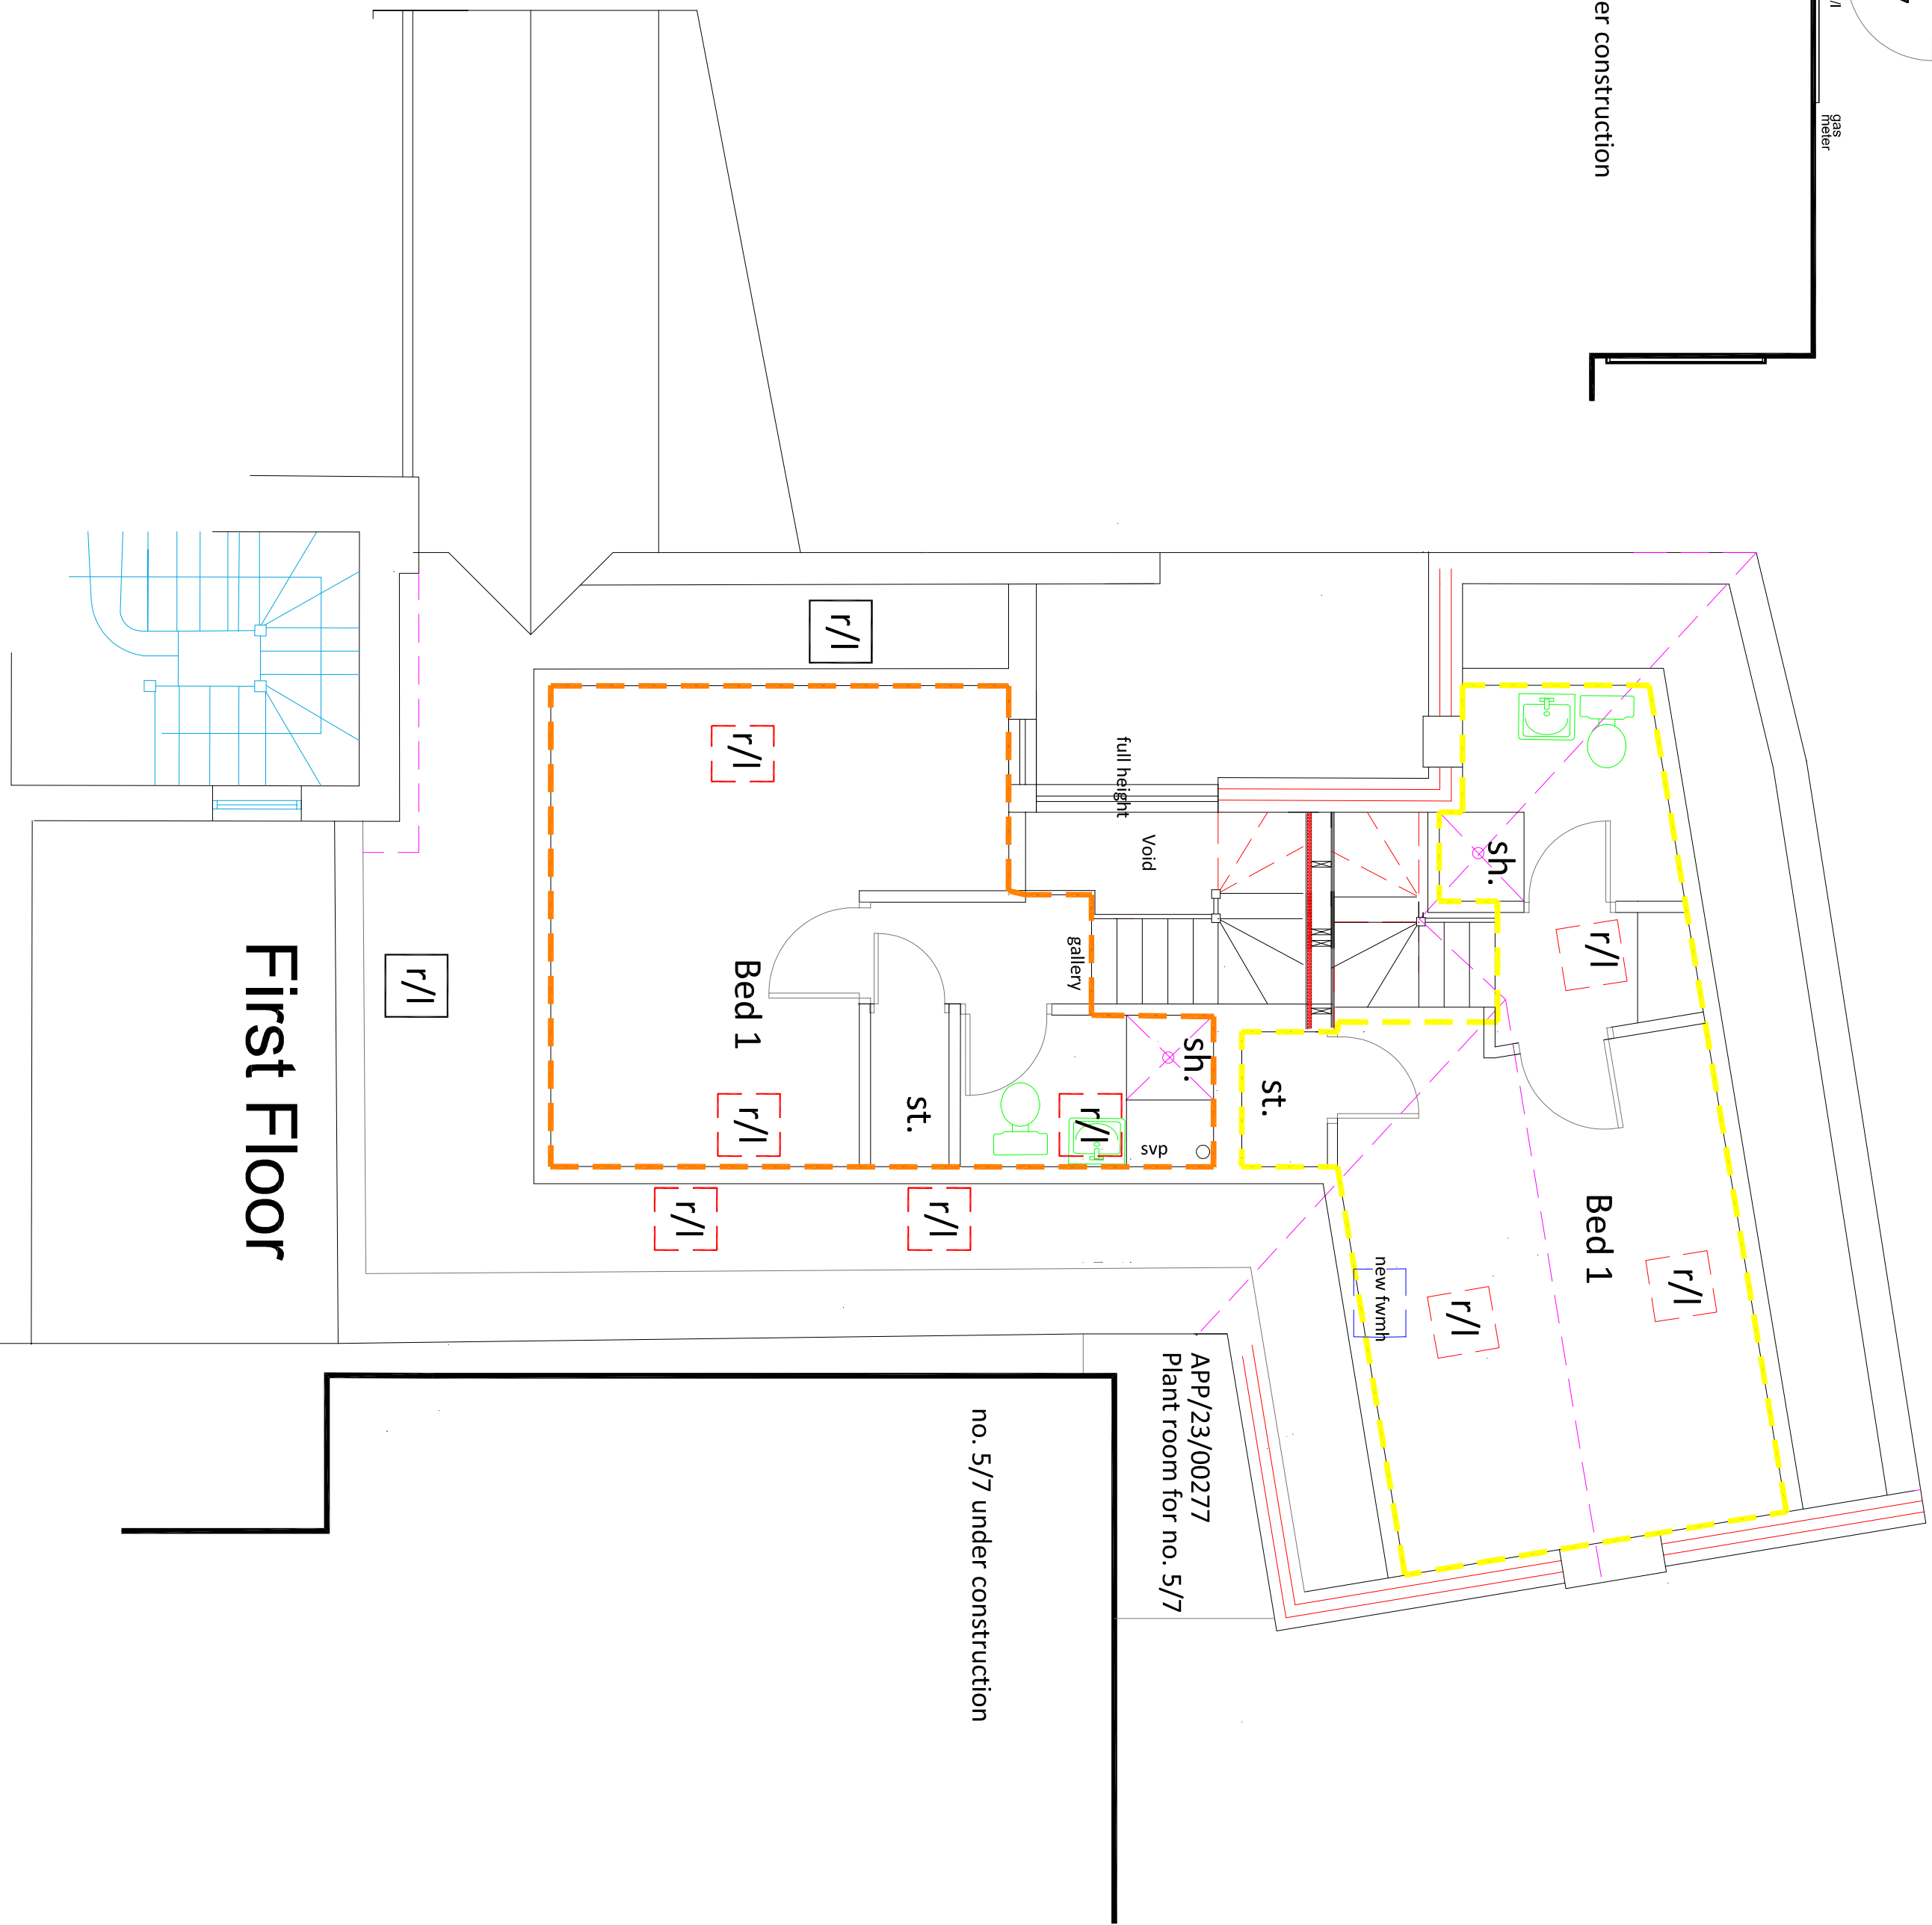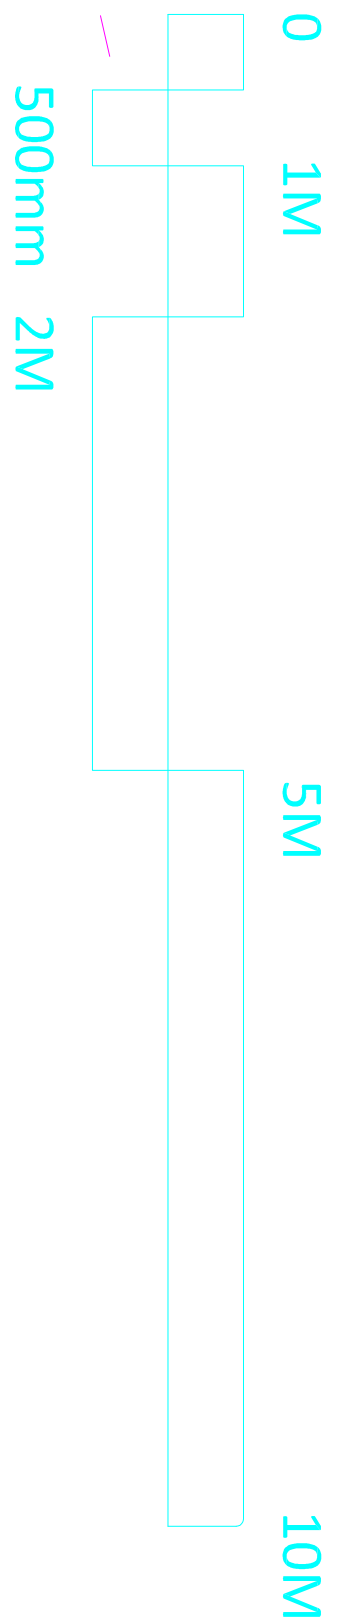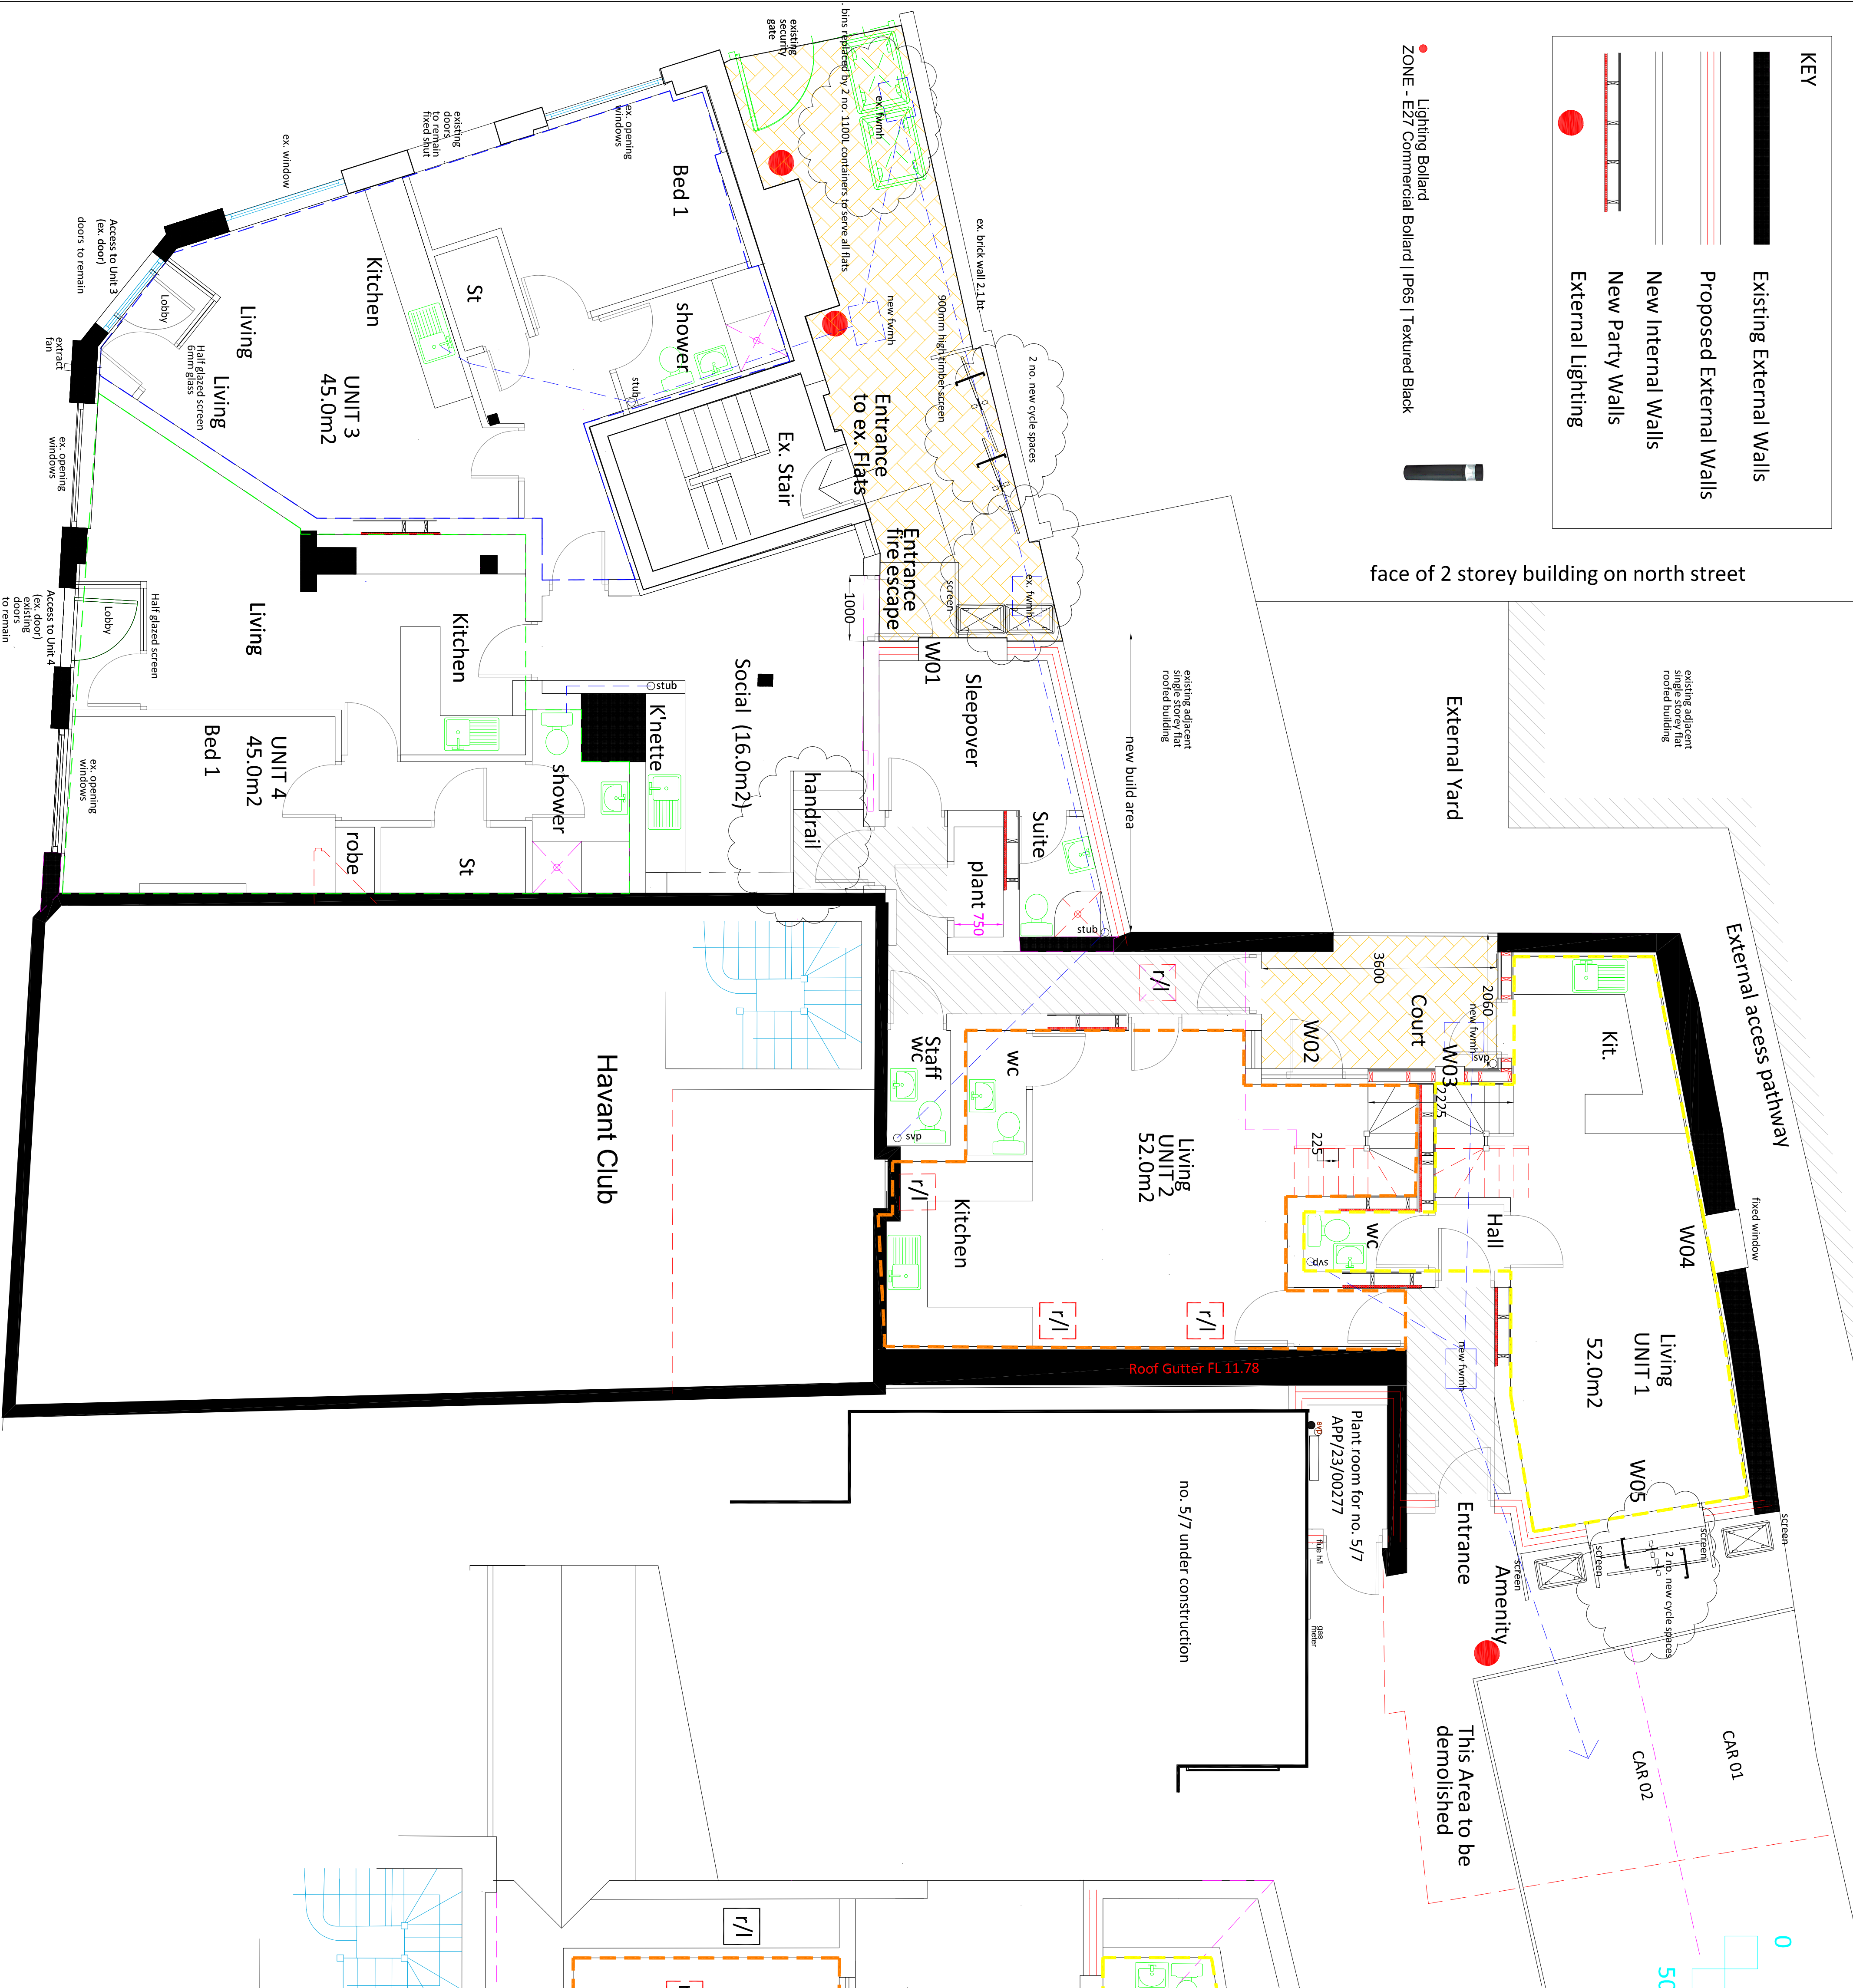

GROUND FLOOR PLAN

REVISION H: Units 3 & 4 Entrance Lobby added - 25/06/24 - PG
REVISION F: Minor Revisions, BINZ/CIES/voided - 28/07/24 - PG
REVISION D: AMENDED - 16/07/24 - PG

SCALE: 1/50

DATE: Dec 23

TITLE: Conversion of Ground Floor Golden Sides to 4 no. 2 Bed Supported Living Apartments

DETAIL: Use Class C3(b)

AUTHOR: PG

DRAWING NO: 23/201/P01

ARCHITECTS: PETER GALLOWAY PARTNERSHIP

HAVENT

MOB: 07808 48362

TEL: 02392 483153

E-MAIL: peter@gyparchitects.co.uk