


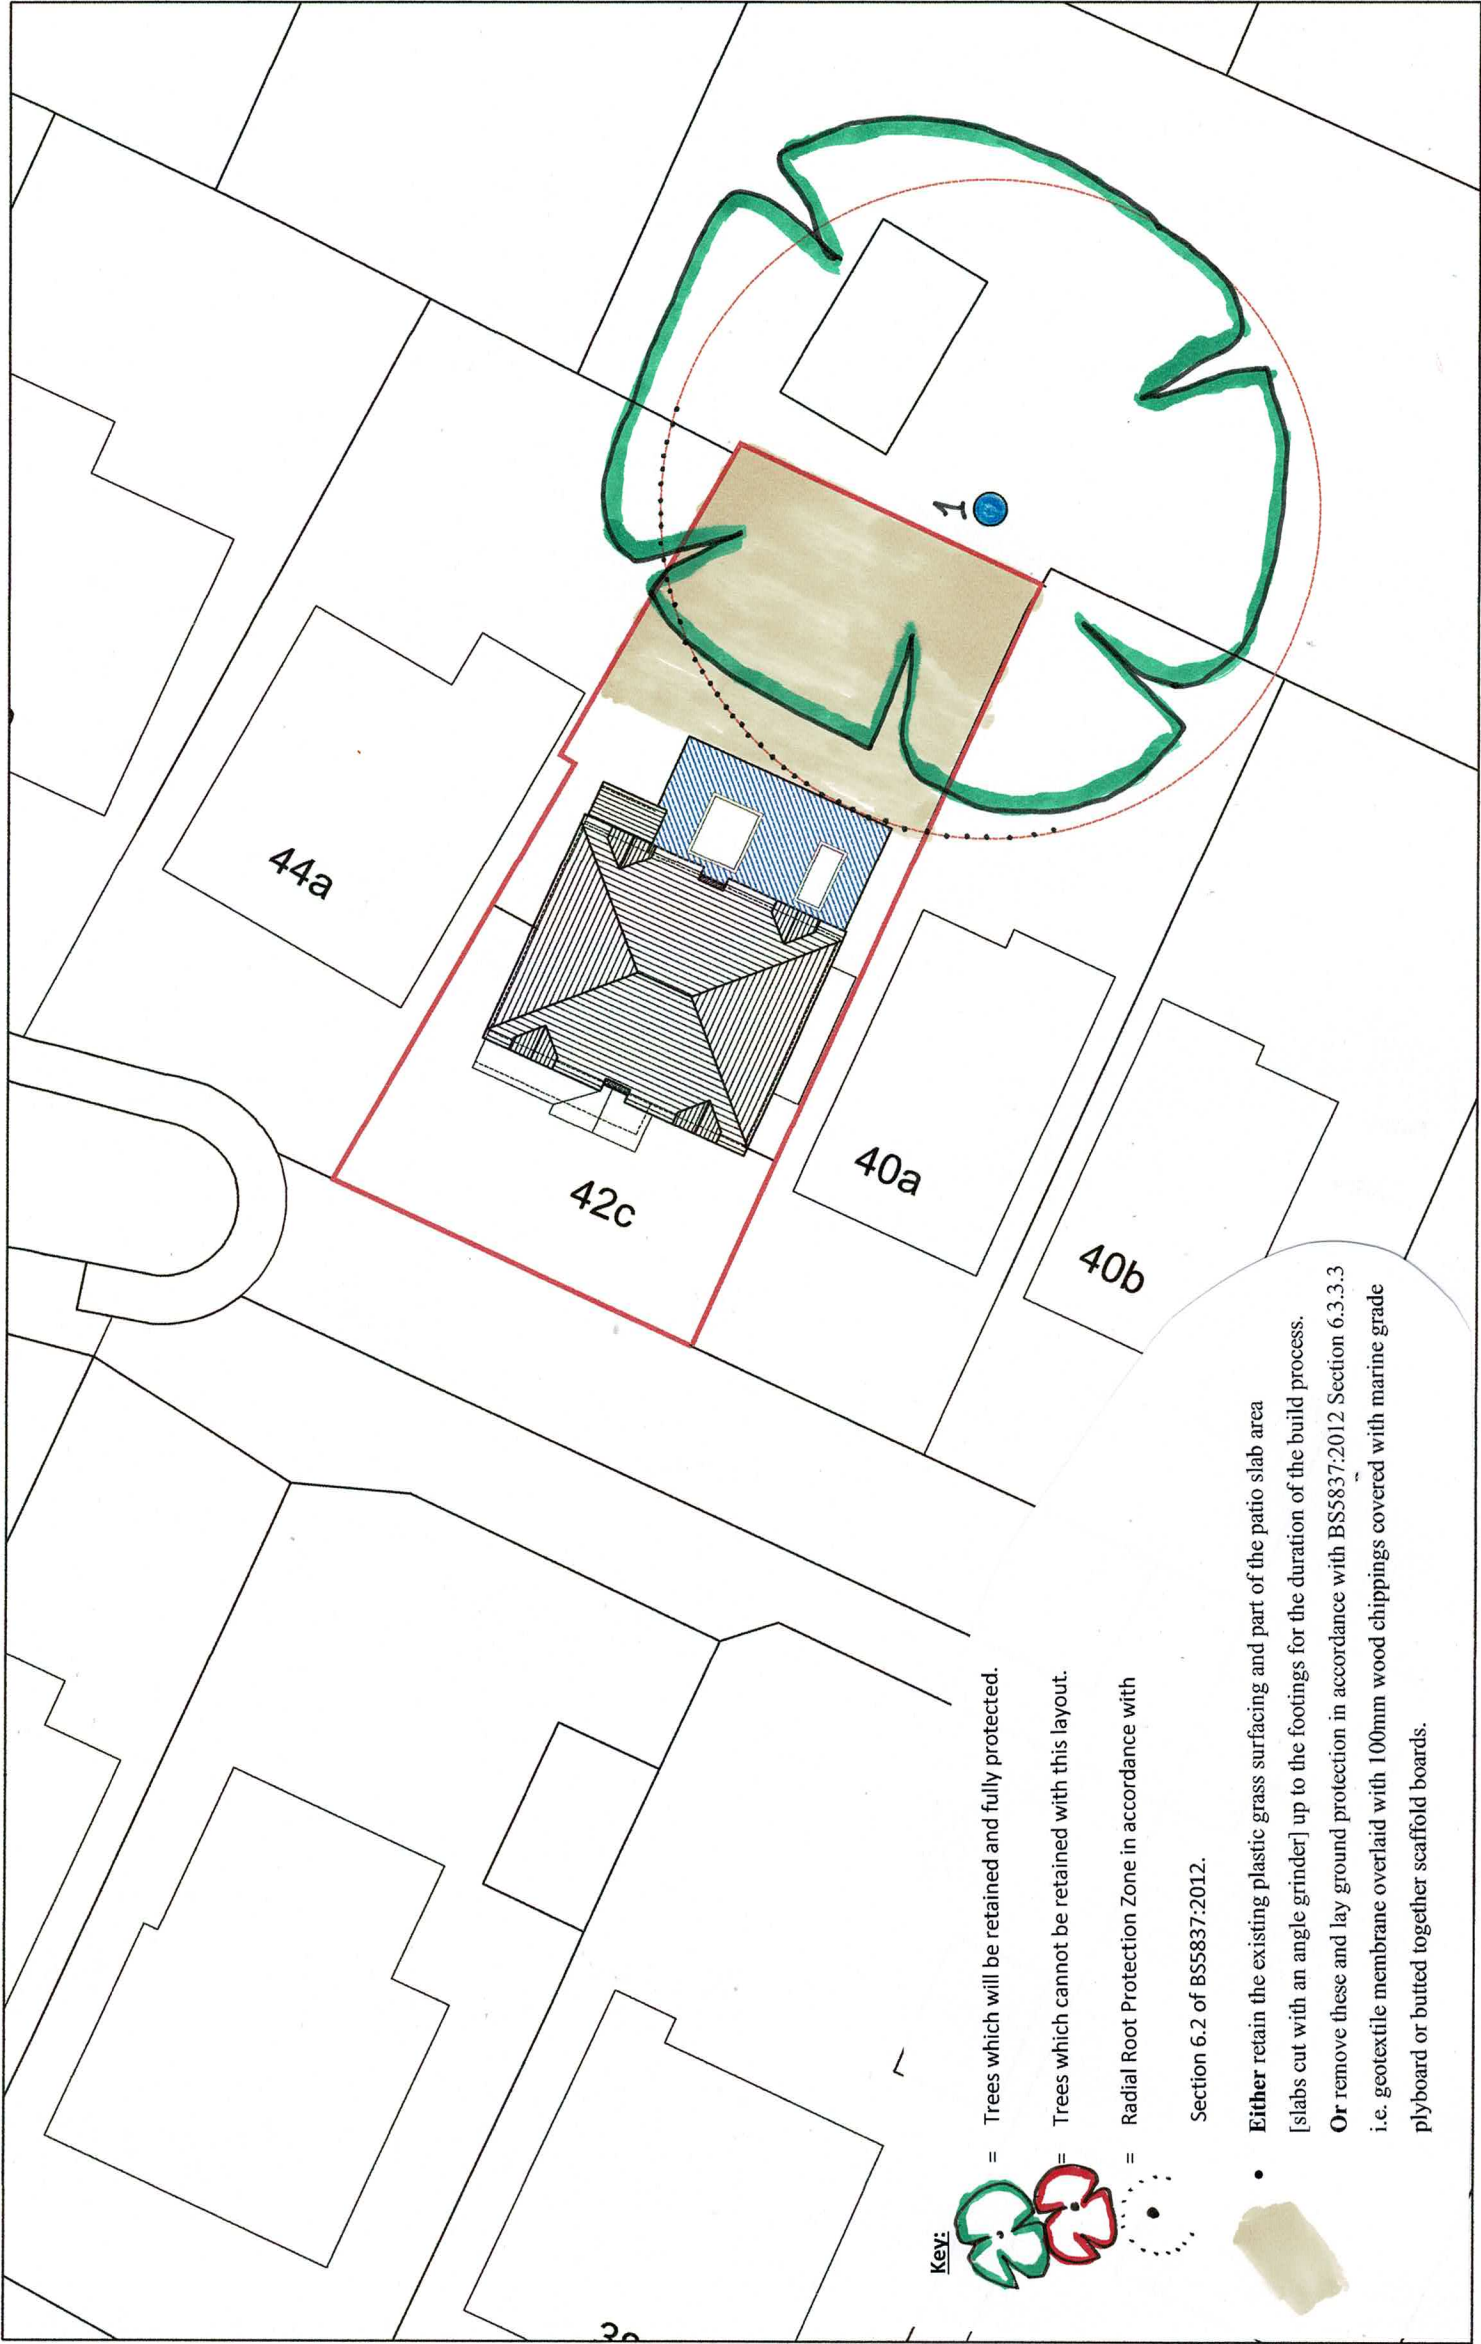


Site plan

scale 1:250

Ordnance Survey, (c) Crown Copyright 2024
All rights reserved. Licence number 100022432

project	42c Gladys Avenue Cowplain Waterlooville
client	Mr & Mrs T Holloway
title	Tree Protection Plan
dwg	BJH 03/04
scale	1:250 @ A3
date	June 2024
job	1366
drawn by	bjh
10 Southleigh Grove, Hayling Island, Hampshire PO11 0SH 07875 520881 bernieharverson@gmail.com	

 

Title SITE PLAN	
Date FEB 2024	Drawn LL
Job Number PL001.24	Scale As shown @ A3
Checked -	Drawing Number -08
Revision A	

For
MR & MRS HOLLOWAY

Project
PROPOSED EXTENSION AT
42C GLADYS AVENUE,
COWPLAIN,
PO8 8HS

Office Tel:
01243 933732

Email:
admin@jb-architecturedesign.com

Web:
www.jb-architecturedesign.com

