

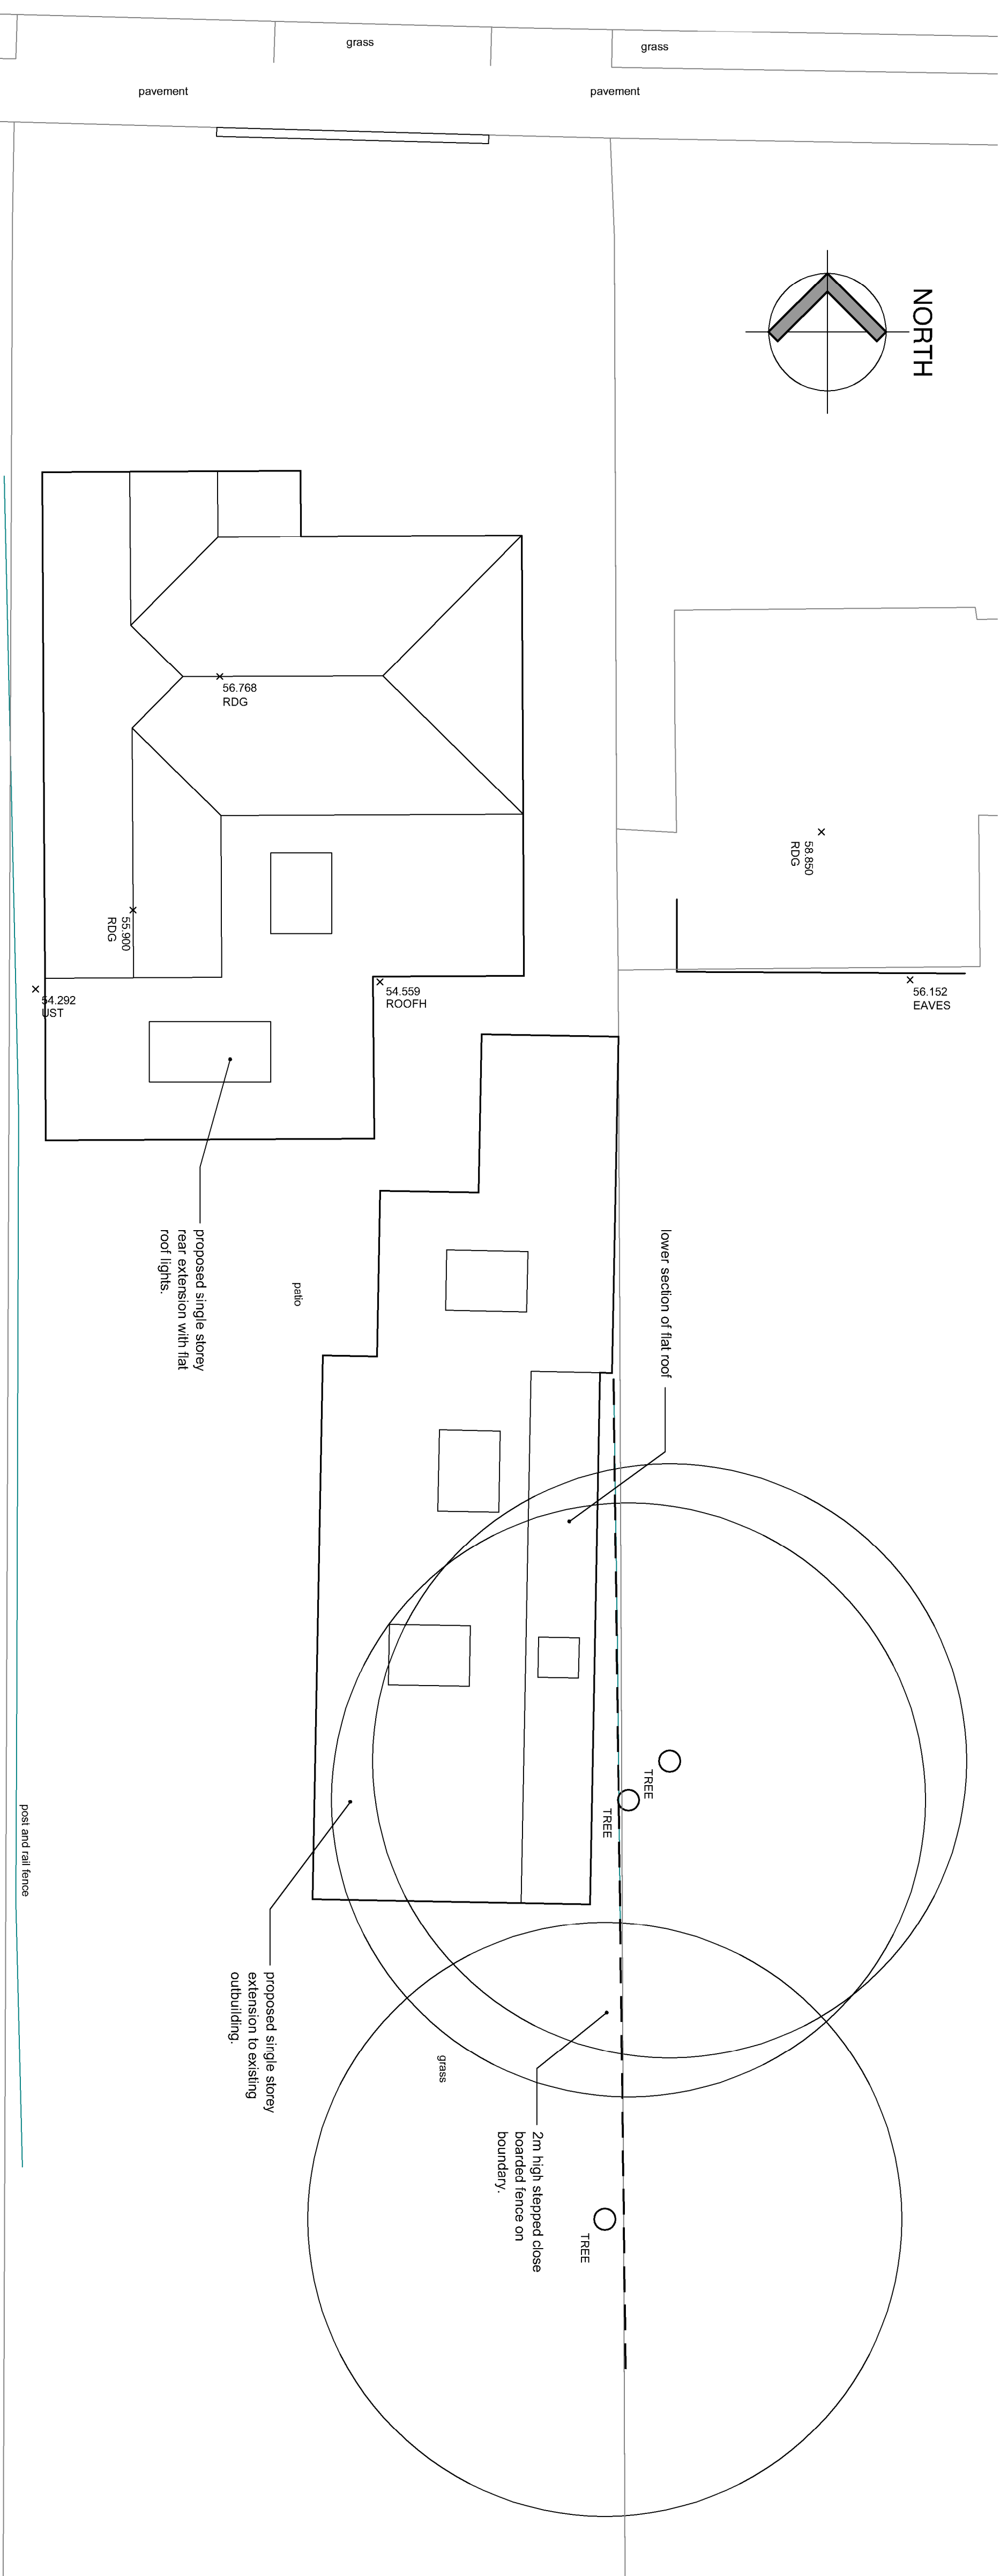


NOTE: Scale from this Drawing (except for planning approval).
All dimensions are in millimetres and to be checked on site.
All dimensions relating to subcontractors or suppliers work
must be checked and agreed between the main contractor and
the sub-contractors and suppliers.



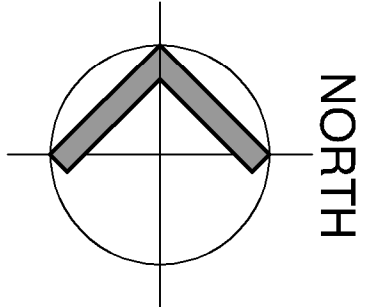


PROPOSED SITE PLAN with OS overlay
SCALE 1:100

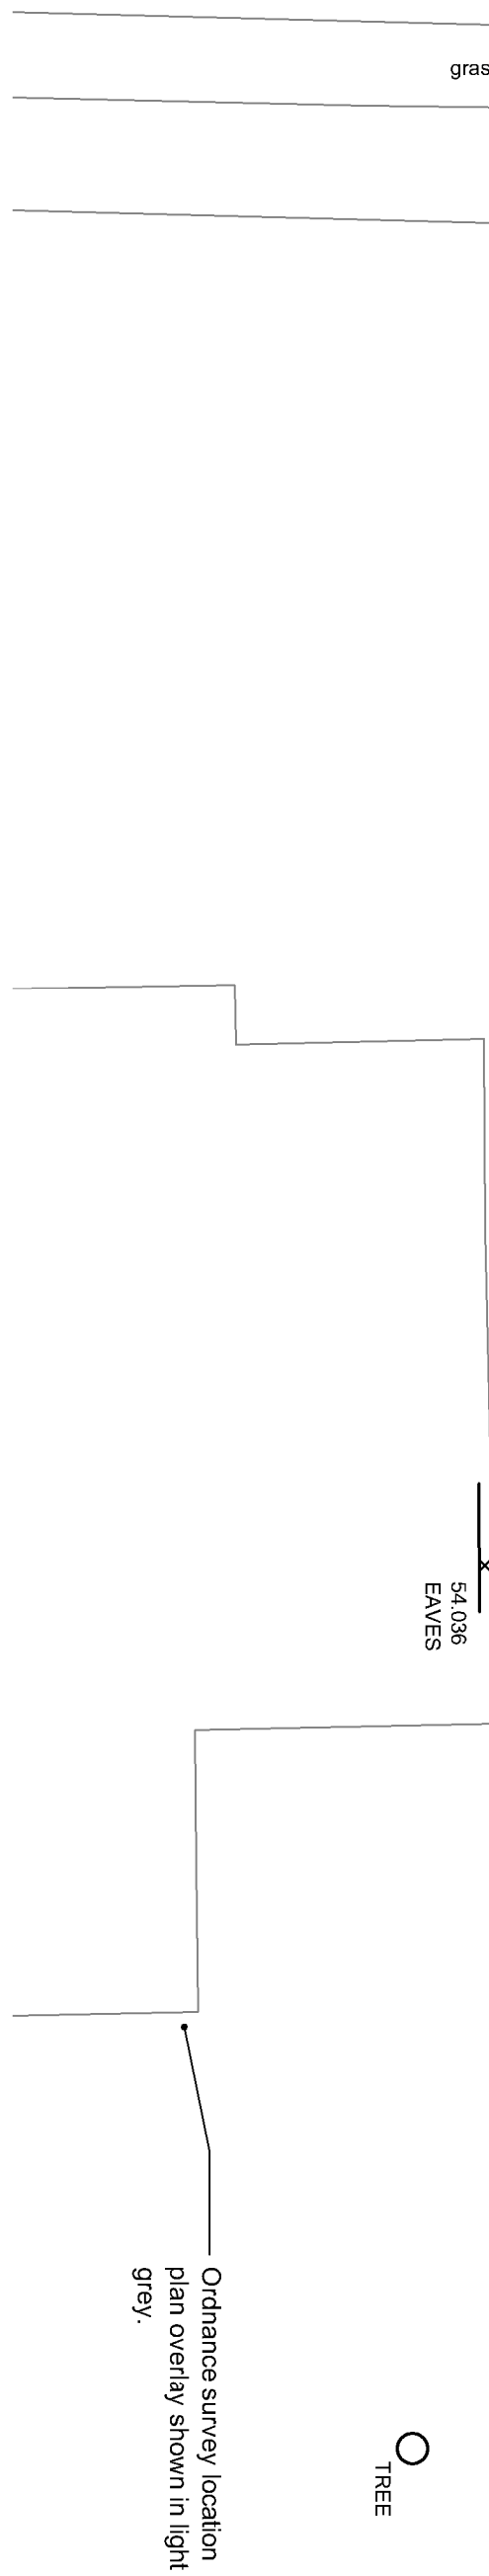

Ordinance survey location
plan overlay shown in light
grey.

BLOCK PLAN
SCALE 1:500

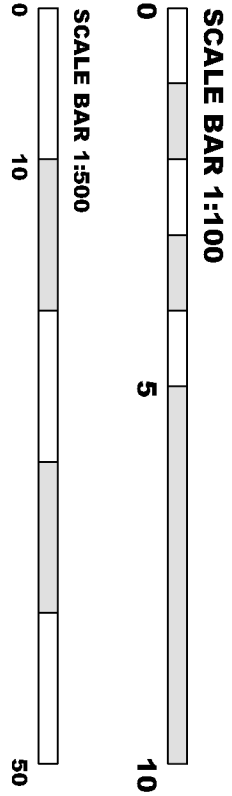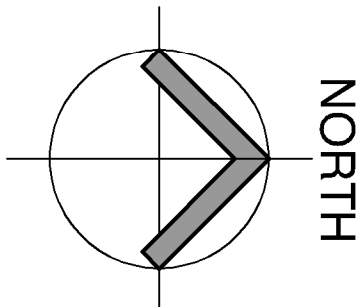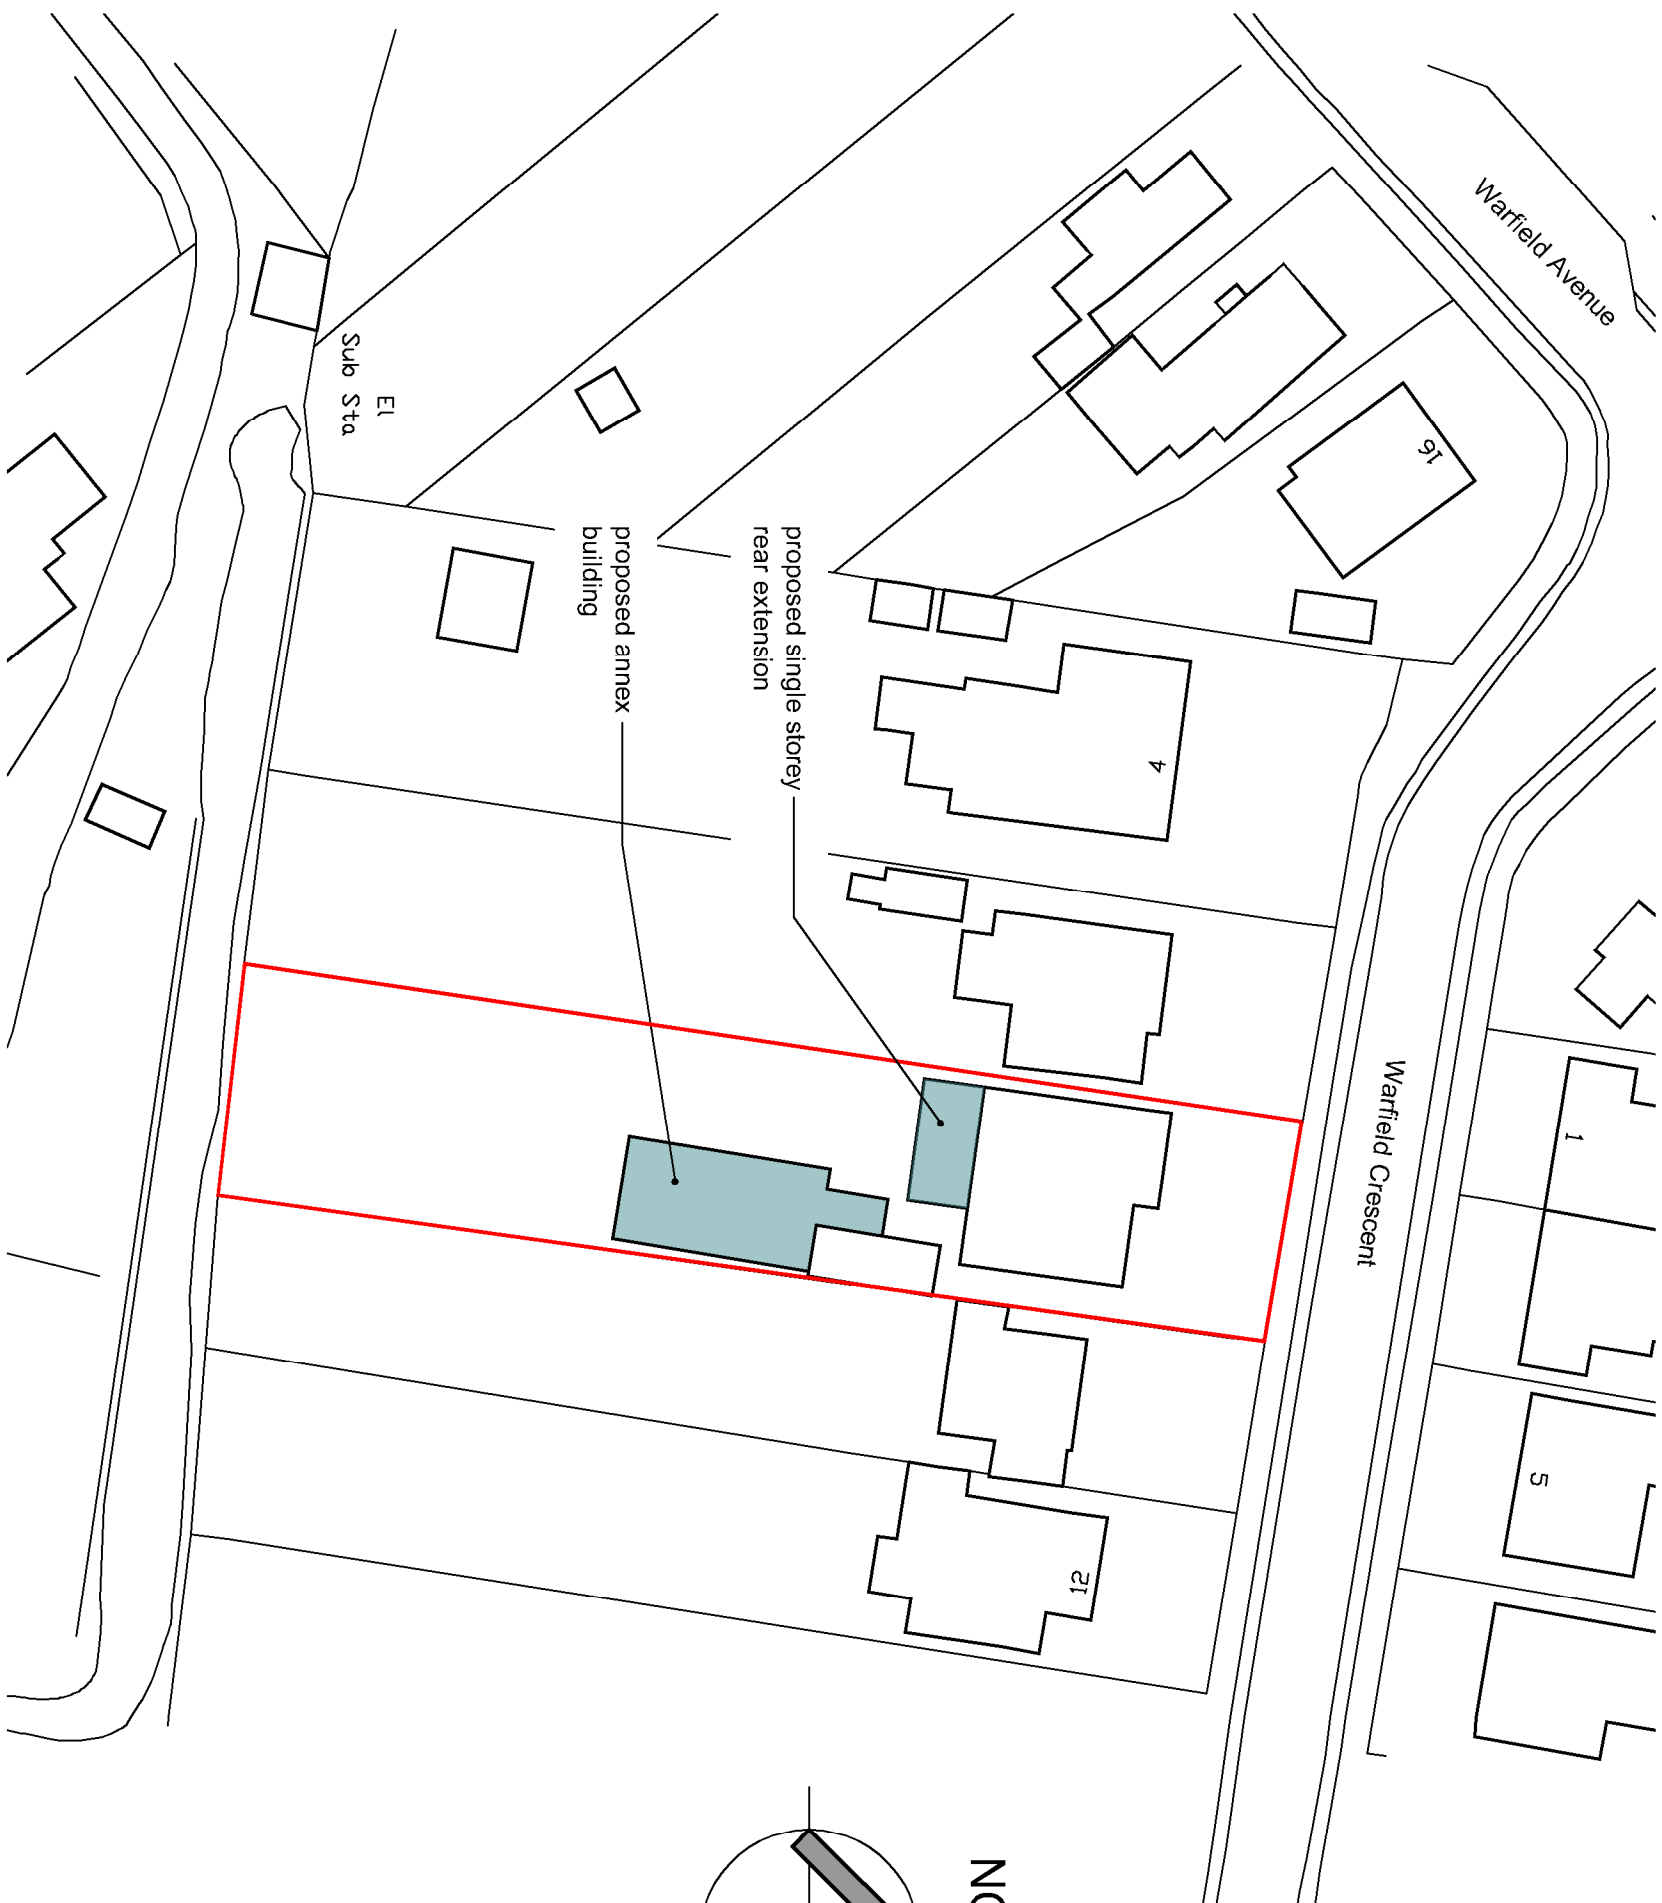

DRAWING TITLE -				DATE -				SCALE -			
PLANNING APPLICATION -				August 2024				1:100 & 1:500 @ A1			
PROPOSED SITE PLAN & BLOCK PLAN				DRW -	CHK -			DRAWN/REVIEWED BY		Rev	
CLIENT				gp	.			Z4261 PL303		C	
Mts Proudfoot, 8 Warfield Crescent, Watlington, Hants.											

grp architectural design
t: 01747 011292 e: gavin.jpg@grp17@gmail.com