

Dimensions to be checked on site before commencing work. Any discrepancies shall be reported to the architect immediately.
Do not scale from these drawings except for planning purposes. Use figured dimensions only.
Where applicable this drawing is to be read in conjunction with other consultants' drawings.
Ordnance Survey Licence Number: 100045485.
This drawing is the copyright of Architectural and Associated Services
Existing beams, lintols and foundations carrying additional loads are to be exposed and local authority approved as requested
All walls to be demolished are to be checked for loadings prior to removal.



Existing bathroom window adjusted to suit new internal layout. New windows to receive frosted glass


Existing flat roof to be built over with a new pitched roof finished with Red Brown plain tiles to match existing

Existing cantilevered roof to be supported on new white painted timber Gallows brackets



WEST ELEVATION


Existing landing windows adjusted to allow for new pitched roof

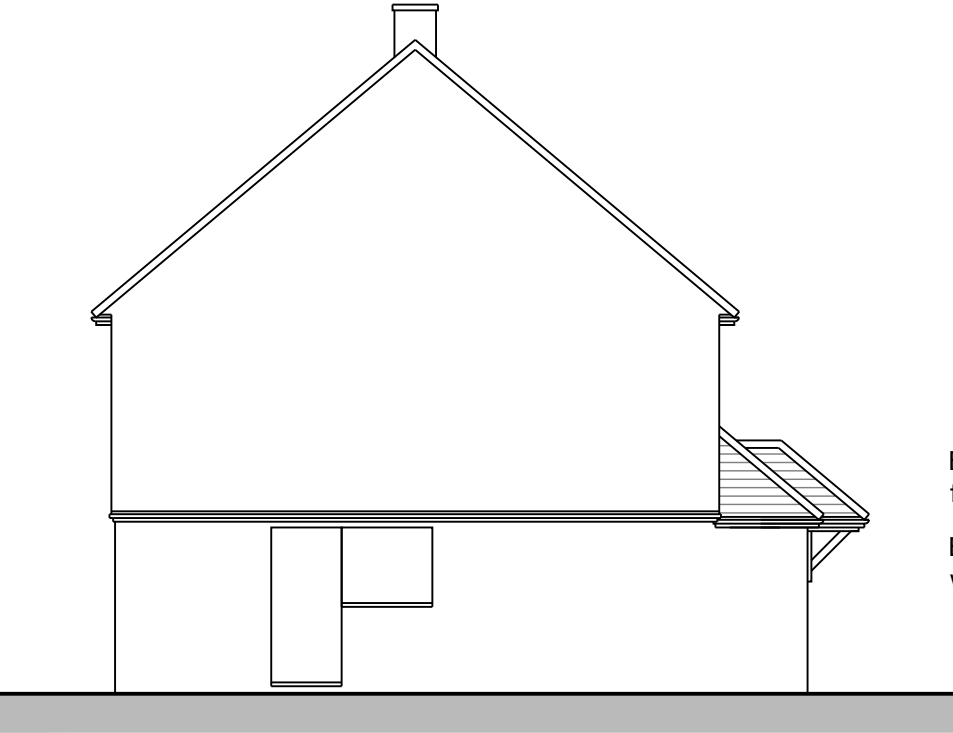

NORTH ELEVATION

Existing flat roof to be built over with a new pitched roof finished with Red Brown plain tiles to match existing

Existing cantilevered roof to be supported on new white painted timber Gallows brackets

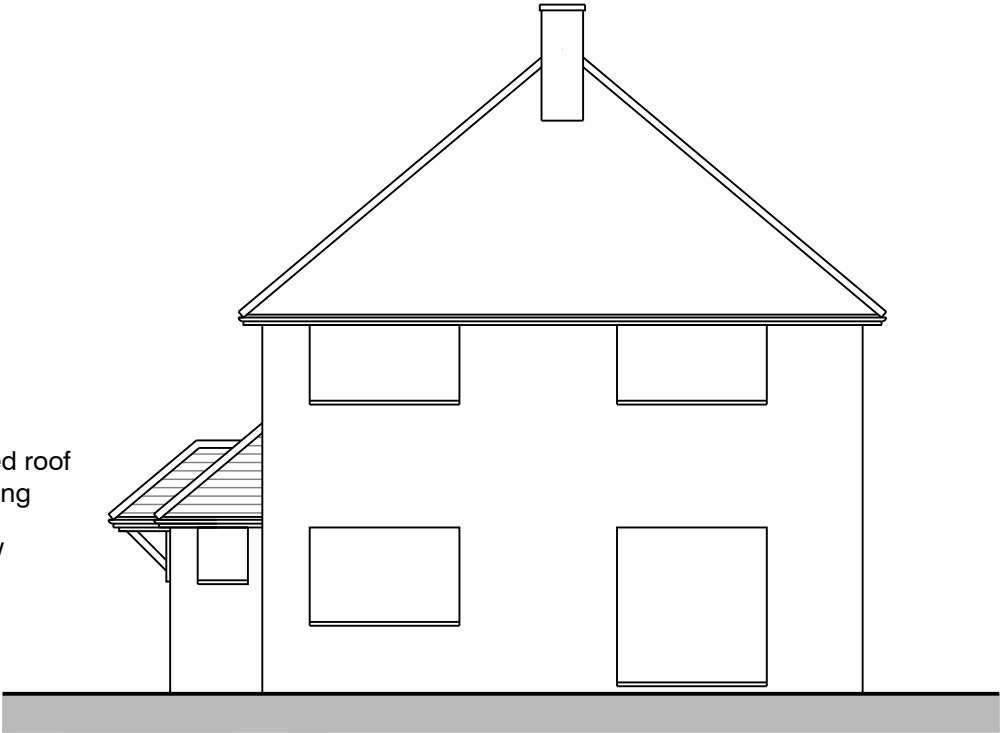

SOUTH ELEVATION

AASLtd

ARCHITECTURAL and ASSOCIATED SERVICES Ltd

• PHILOMEL • BEPTON ROAD

• BEPTON • MIDHURST

• WEST SUSSEX • GU29 9RB

• 07771 535021

• e-mail: chris@renninson.co.uk

Title PROPOSED ELEVATIONS	Rev	Date	Amendment		Project
	Date March 2024		Drawn CPR	Scale 1:100 @ A3	12 SOUTHBROOK CLOSE LANGSTONE, HAVANT, PO9 1RW
	Job Number 1624		Prefix PA	Drawing Number 02	
					For MR and MRS. D. CROSBIE