

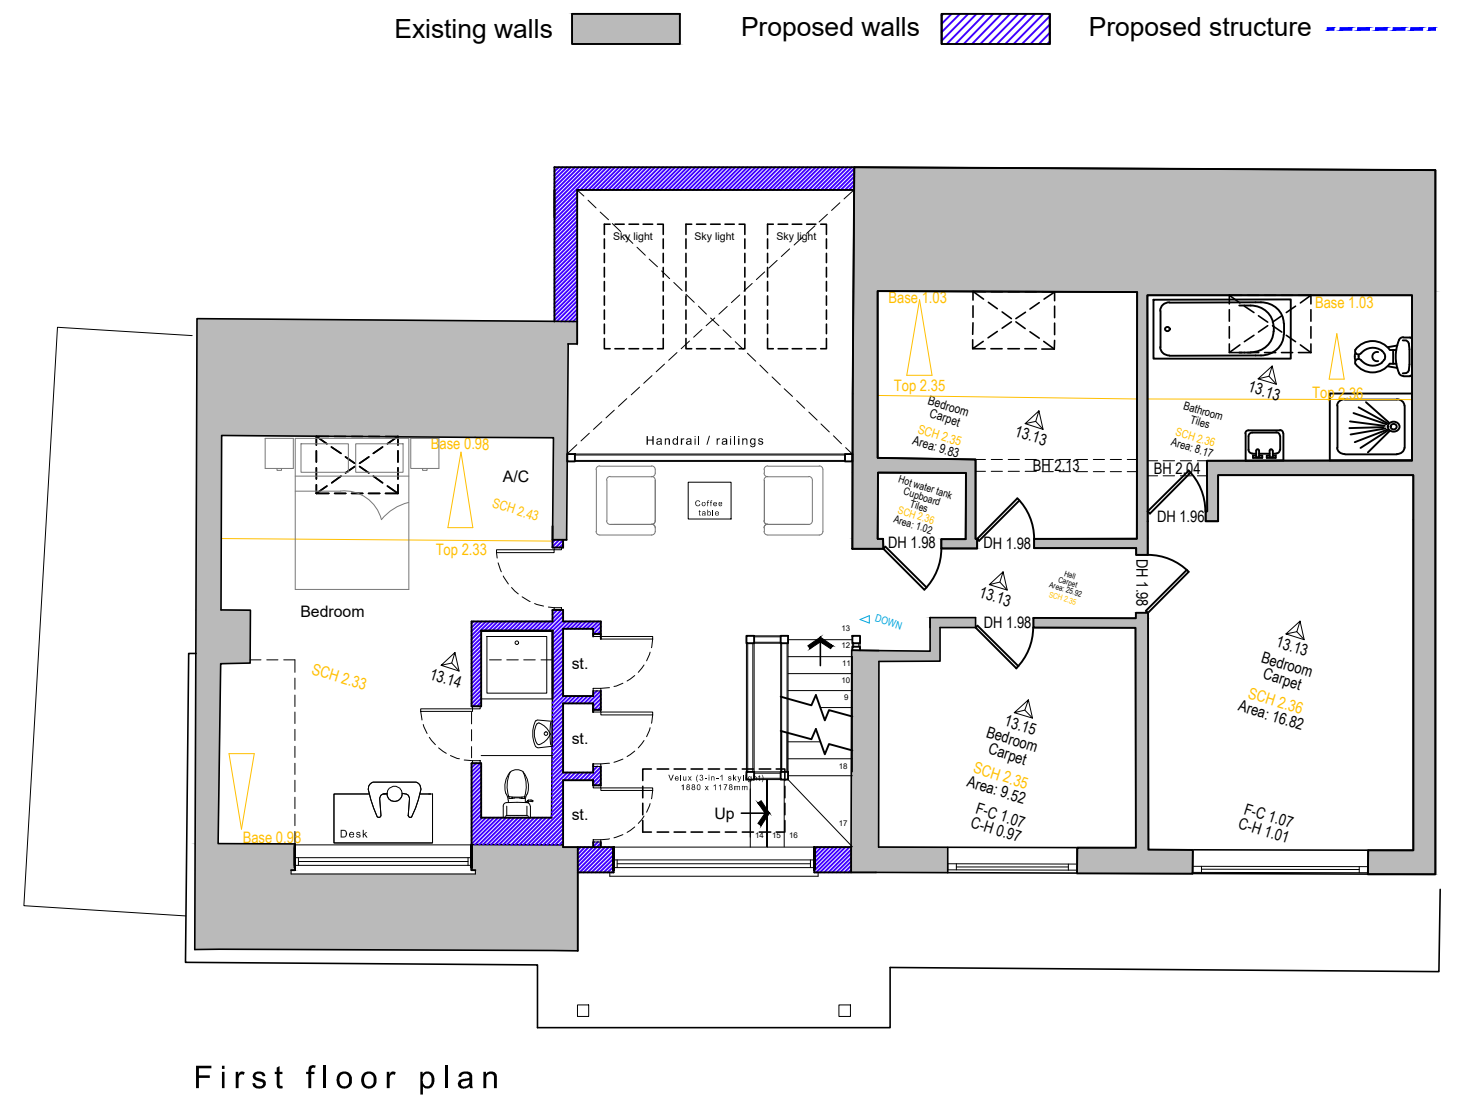


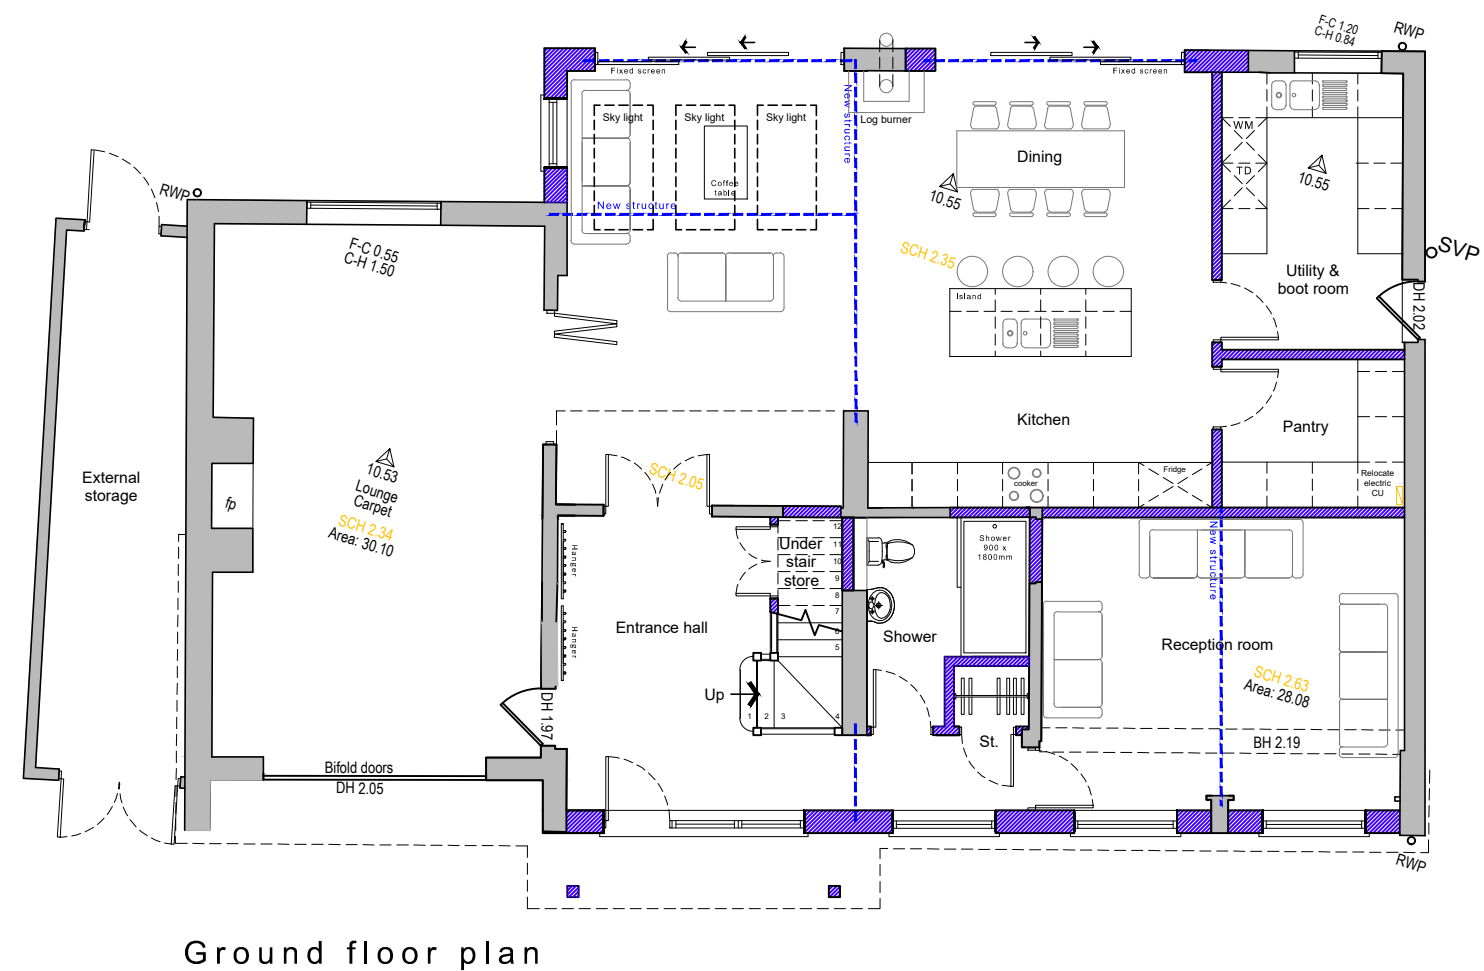

Proposed floor plans scale 1:100

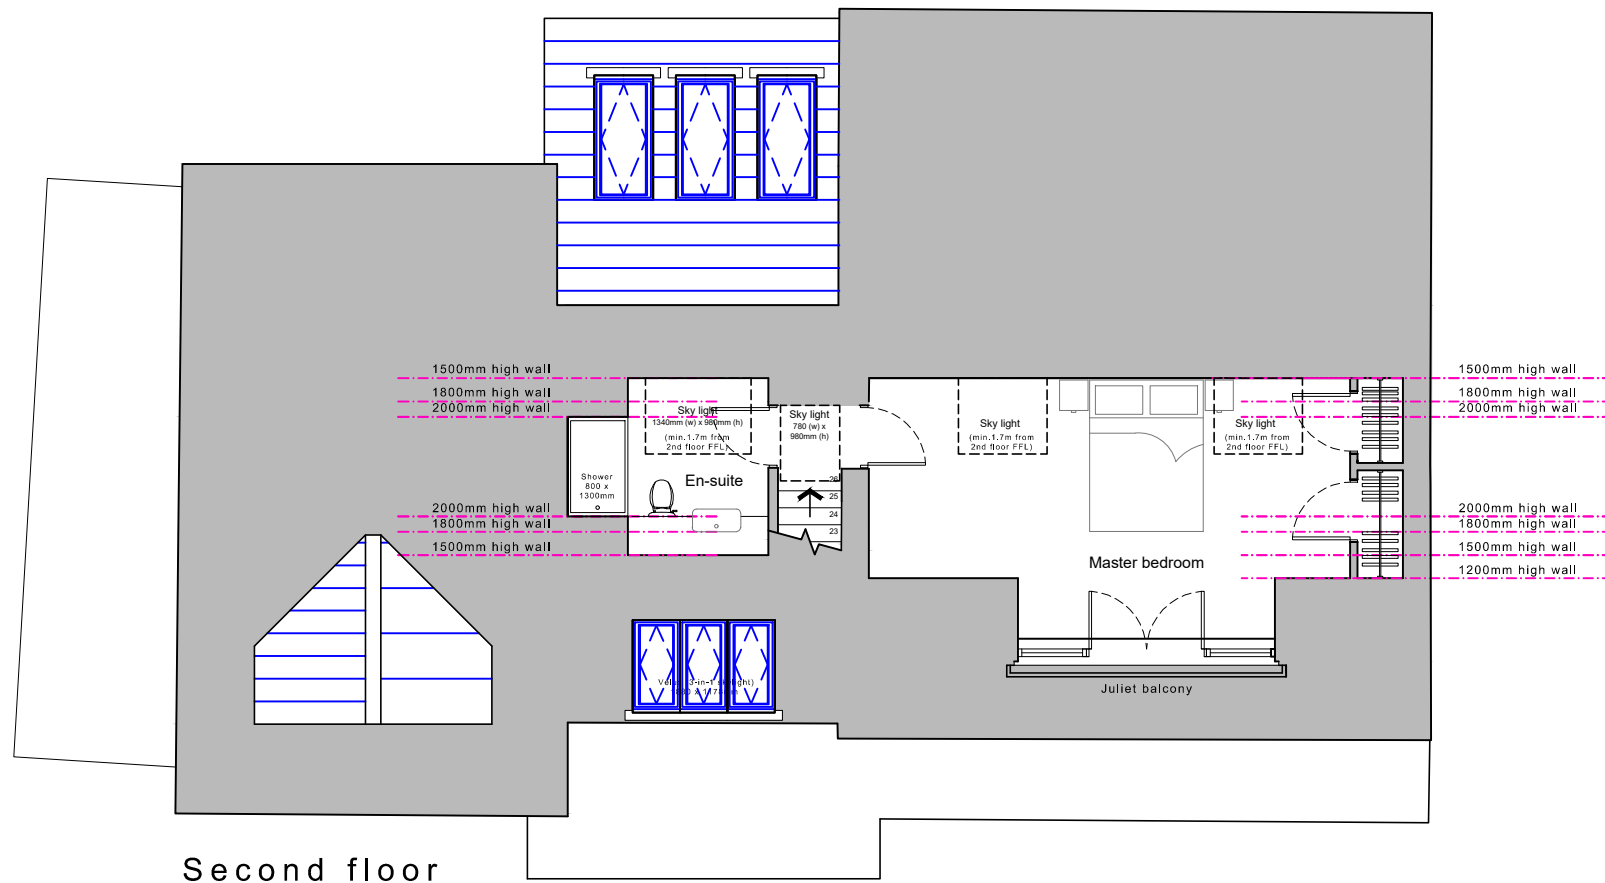

For MR & MRS FALLA	Title PROPOSED FLOOR PLANS	Office Tel: 01243 933732	 JB ARCHITECTURE								
Project PROPOSED EXTENSIONS AT 1A WOODLANDS AVENUE, EMSWORTH, PO10 7QB	<table><tr><td>Date</td><td>Drawn</td><td>Scale</td><td>Checked</td></tr><tr><td>APRIL 2022</td><td>JB</td><td>1:100 @ A3</td><td>-</td></tr></table>	Date		Drawn	Scale	Checked	APRIL 2022	JB	1:100 @ A3	-	Email: admin@jb-architecturedesign.com
Date	Drawn	Scale		Checked							
APRIL 2022	JB	1:100 @ A3	-								
	<table><tr><td>Job Number</td><td>Drawing Number</td><td>Revision</td></tr><tr><td>PL597.22</td><td>-02</td><td>D</td></tr></table>	Job Number	Drawing Number	Revision	PL597.22	-02	D	Web: www.jb-architecturedesign.com			
Job Number	Drawing Number	Revision									
PL597.22	-02	D									