


General Notes:


Do not scale dimensions from this drawing, unless for Planning purposes.

The Contractor is responsible for checking all dimensions on site prior to commencement of the works.


This drawing is to be read in conjunction with the specification.

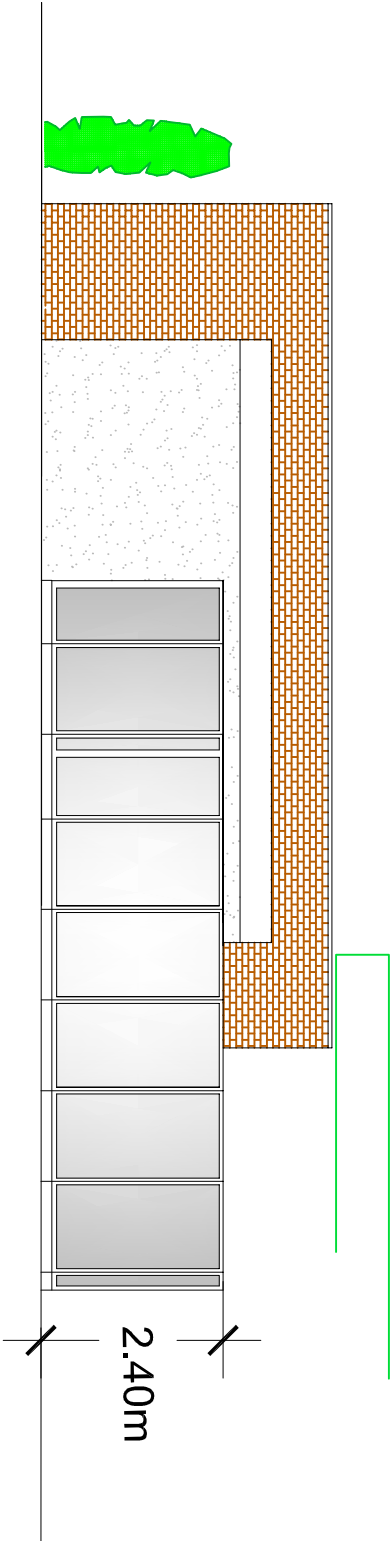

North Elevation
Proposed.
Toughened glass Jet Wash
screens

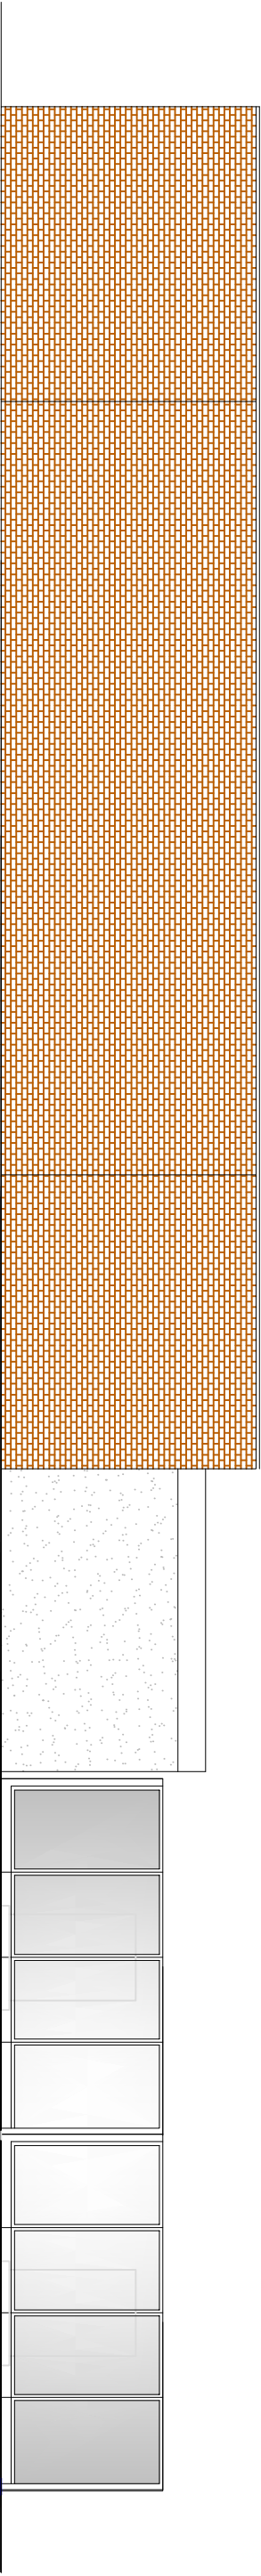

East Elevation
Proposed

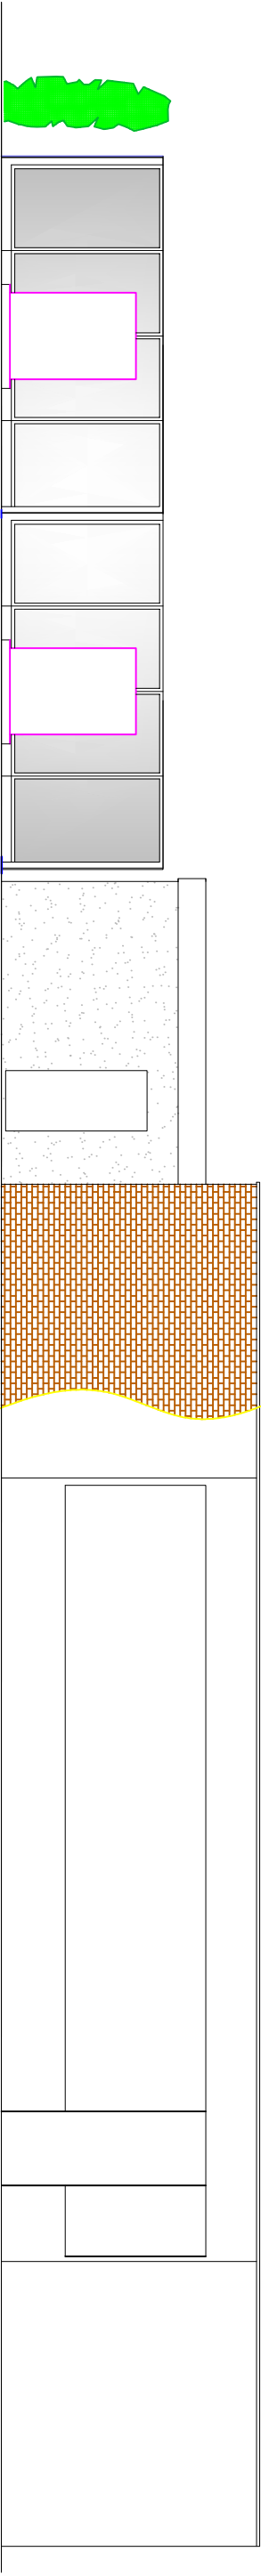

West Elevation
Proposed
Toughened glass Jet Wash
screens with individual machine
cabinets.

CProject

CProject Ltd: 44 Fox Dene, Godalming, GU7 1YQ
Telephone: 01483 426650
Mobile: 07831 152509
Email: steve@cproject.co.uk

Client: Tankerford Ltd		Revision	Date	Description
Project: Park Lane Service Station, PO9 3HQ		Scale:	Date:	Drawn By:
Drawing Title: Proposed Glass Screen Elevations		1:100	08/04/2024	BE
		Drawing Number:	Revision:	
		1413/030	-	