




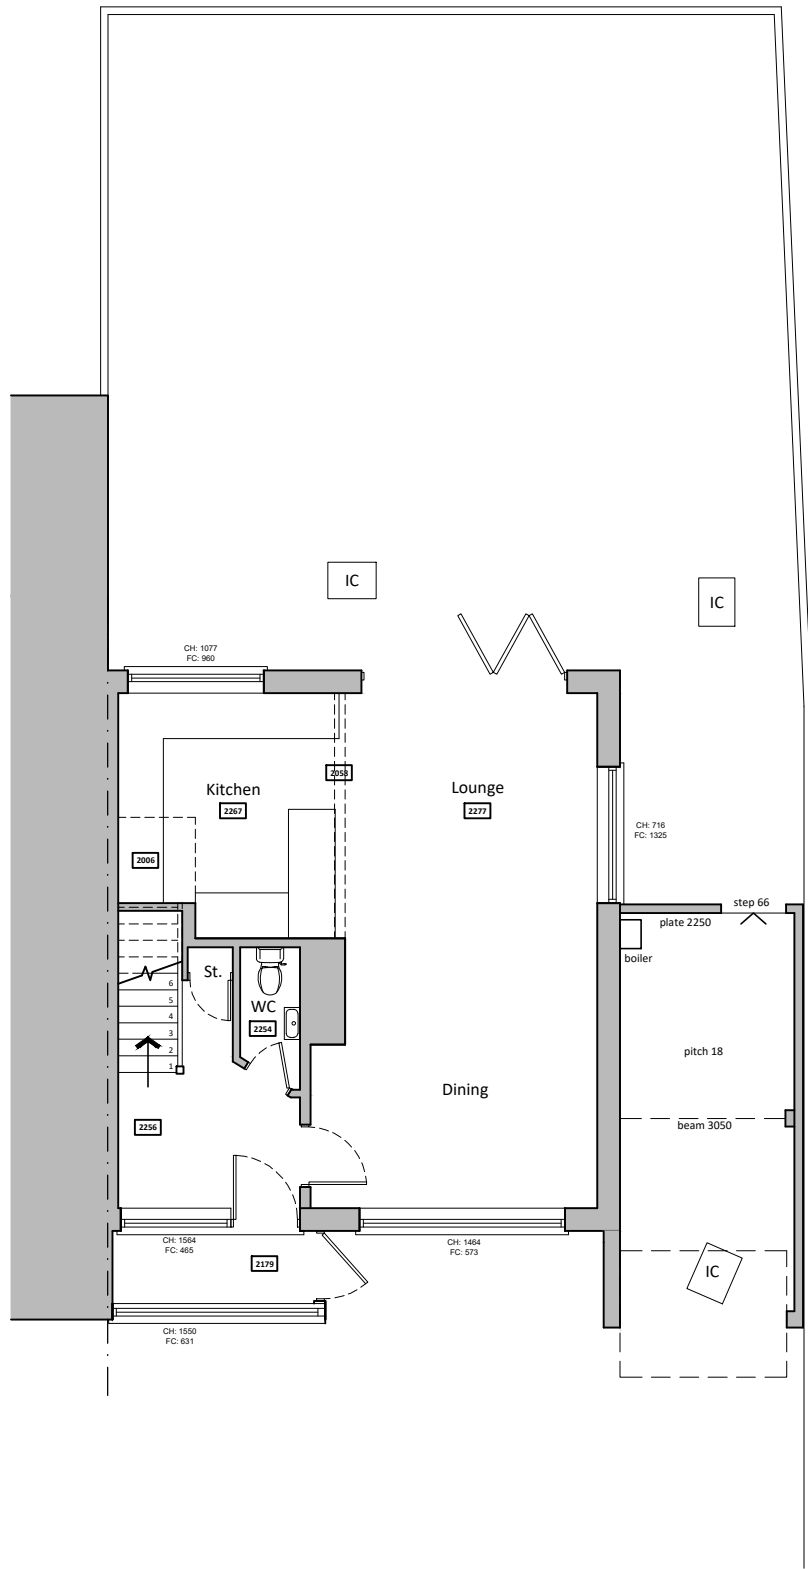

Ground floor plan

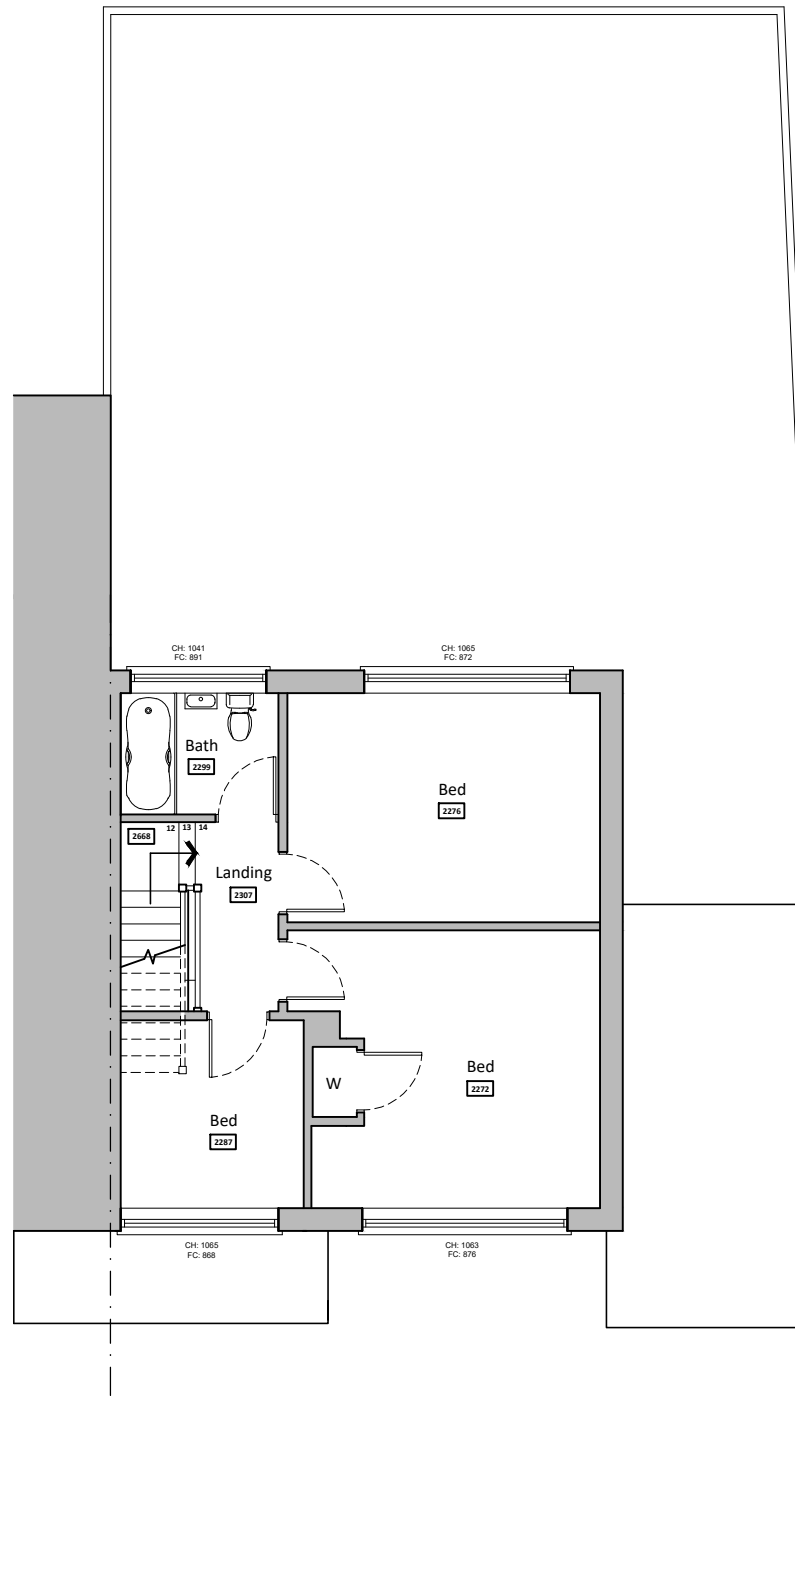

First floor plan

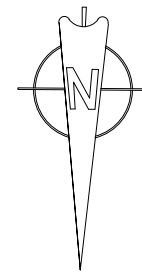

Existing floor plans scale 1:100



For MR & MRS TURVEY		Title EXISTING FLOOR PLANS		Office Tel: 01243 933732	
Project PROPOSED SIDE EXTENSION AT 2 KINGS ROAD, EMSWORTH, PO10 7HN		Date NOV 2024	Drawn JB	Scale 1:100 @ A3	Checked -
Job Number PL.863.24		Drawing Number -02		Revision	
		Email: admin@jb-architecturedesign.com		Web: www.jb-architecturedesign.com	
					