


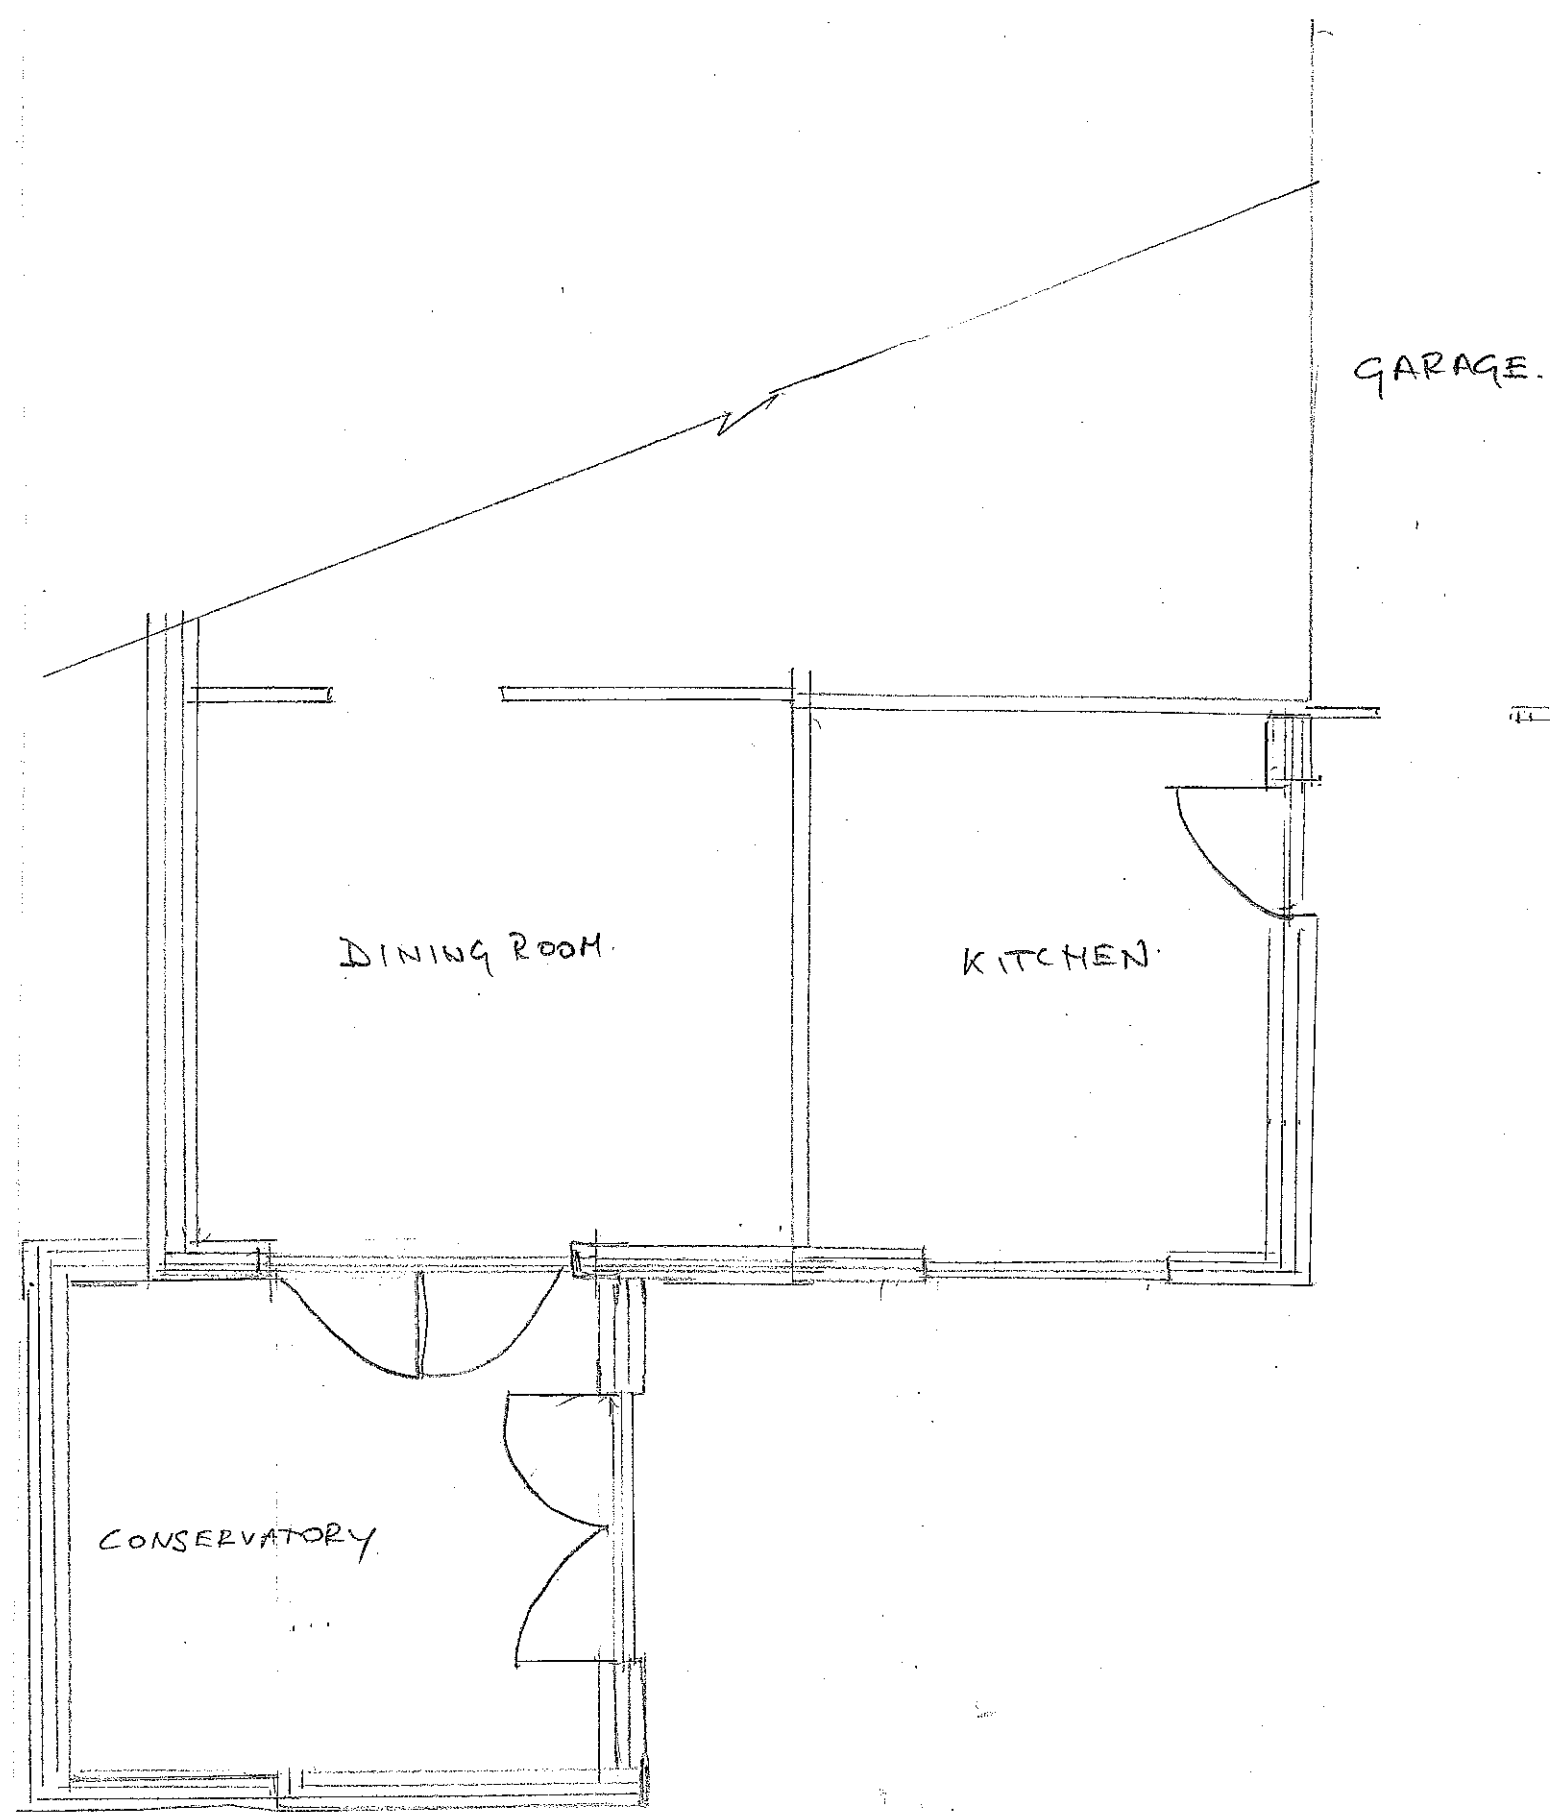

EXISTING FLOOR PLAN



EXISTING EAST ELEVATION.

1.0

5.0

SCALE 1:50

SKI