




Rev	Amendments	By	Chkd	Date
A	Finished Floor Levels updated.	MA	PH	25.01.06
B	Plans 7-18 removed & elevations of 1-6 added	MA	PH	10.02.06
C	Roof Plan added to drawing	MA	PH	21.02.06
D	Units amended on rear fire escape on Units 2-6	MA	PH	08.03.06
E	Units stretched 800mm per Unit in length Internal stairwork removed and areas adjusted	MA	PH	10.03.06

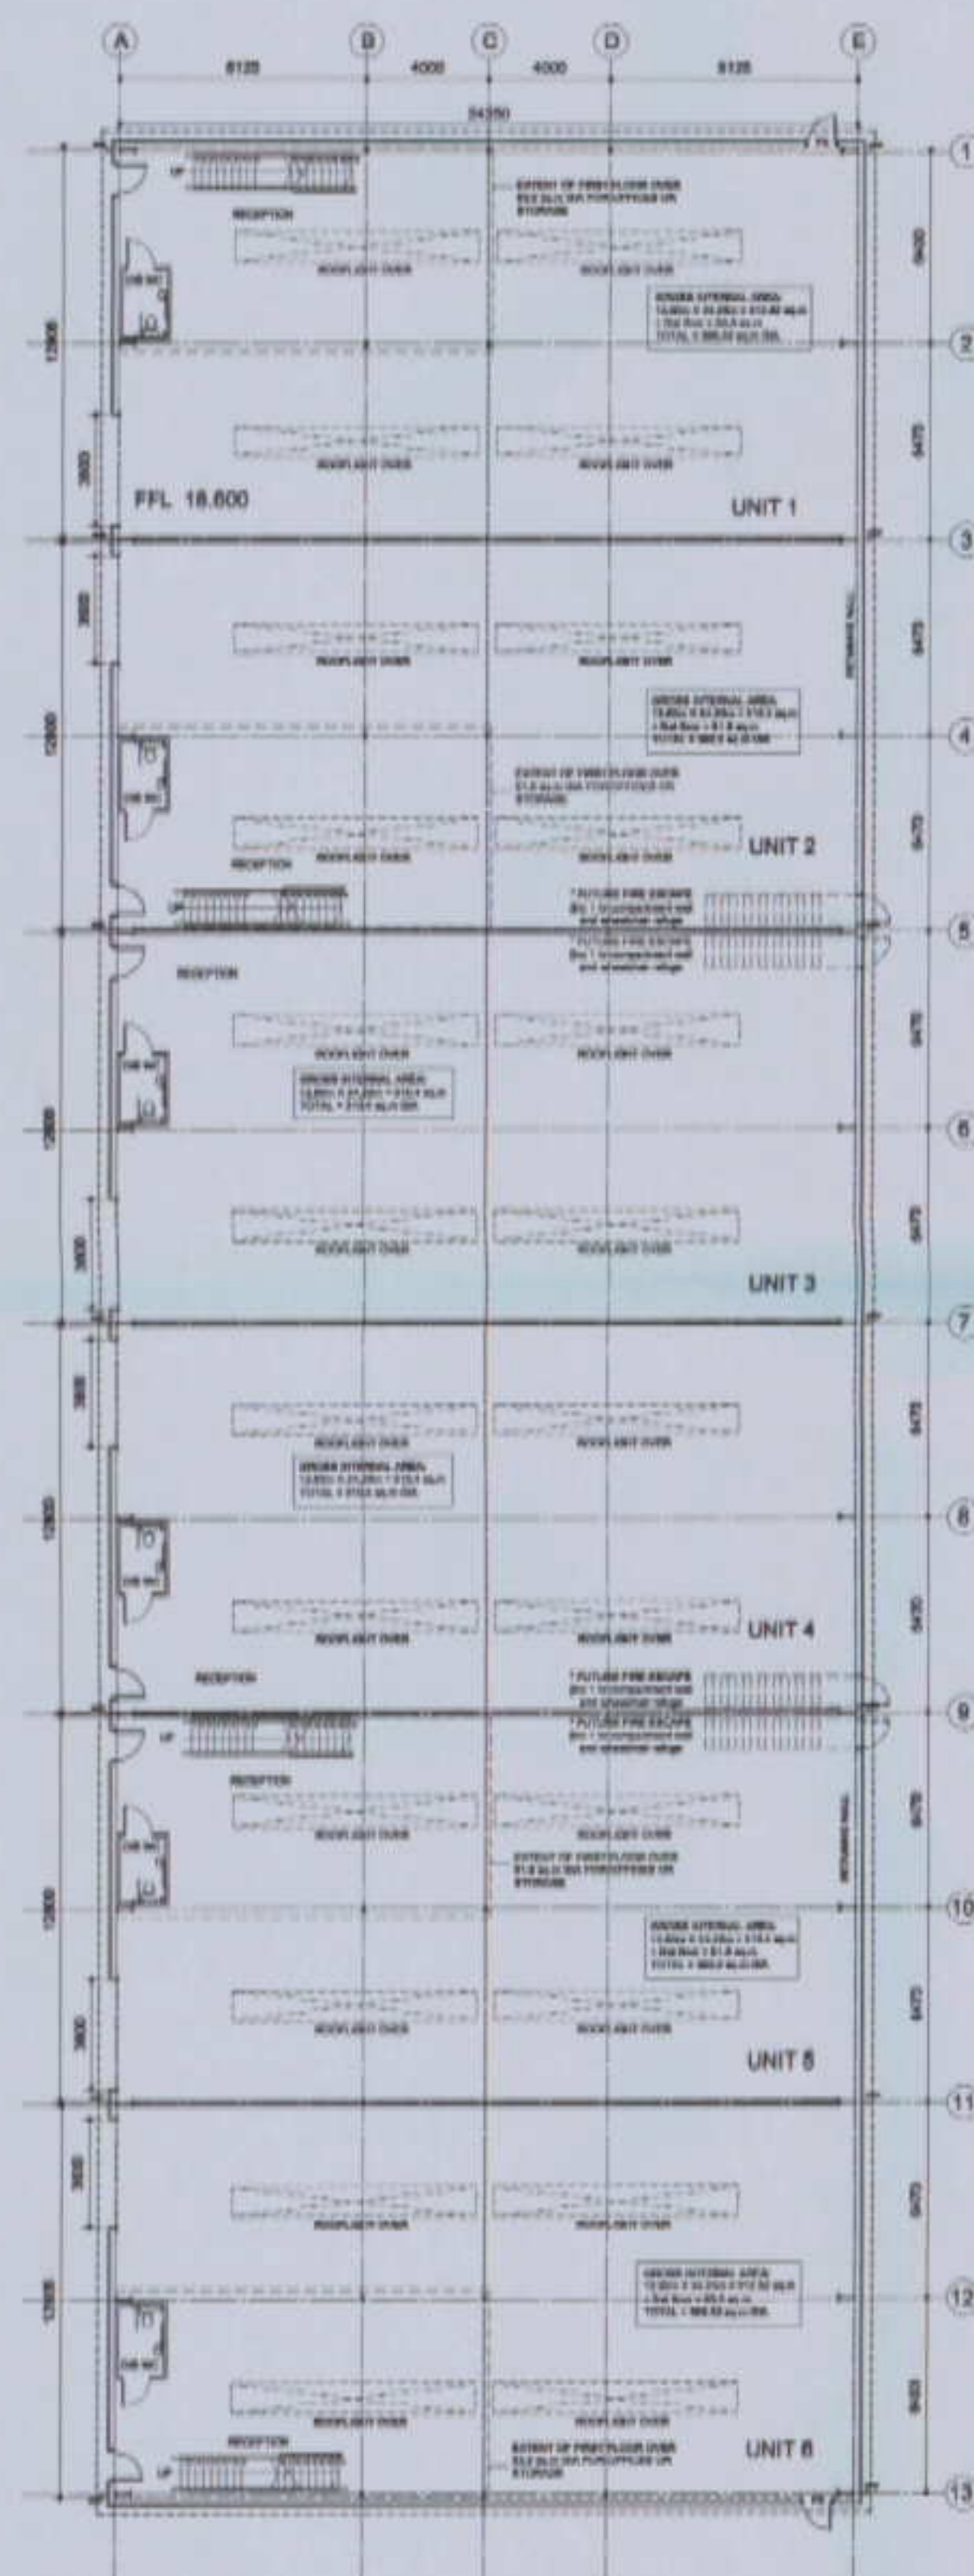


FLOOR PLAN UNITS 1-6

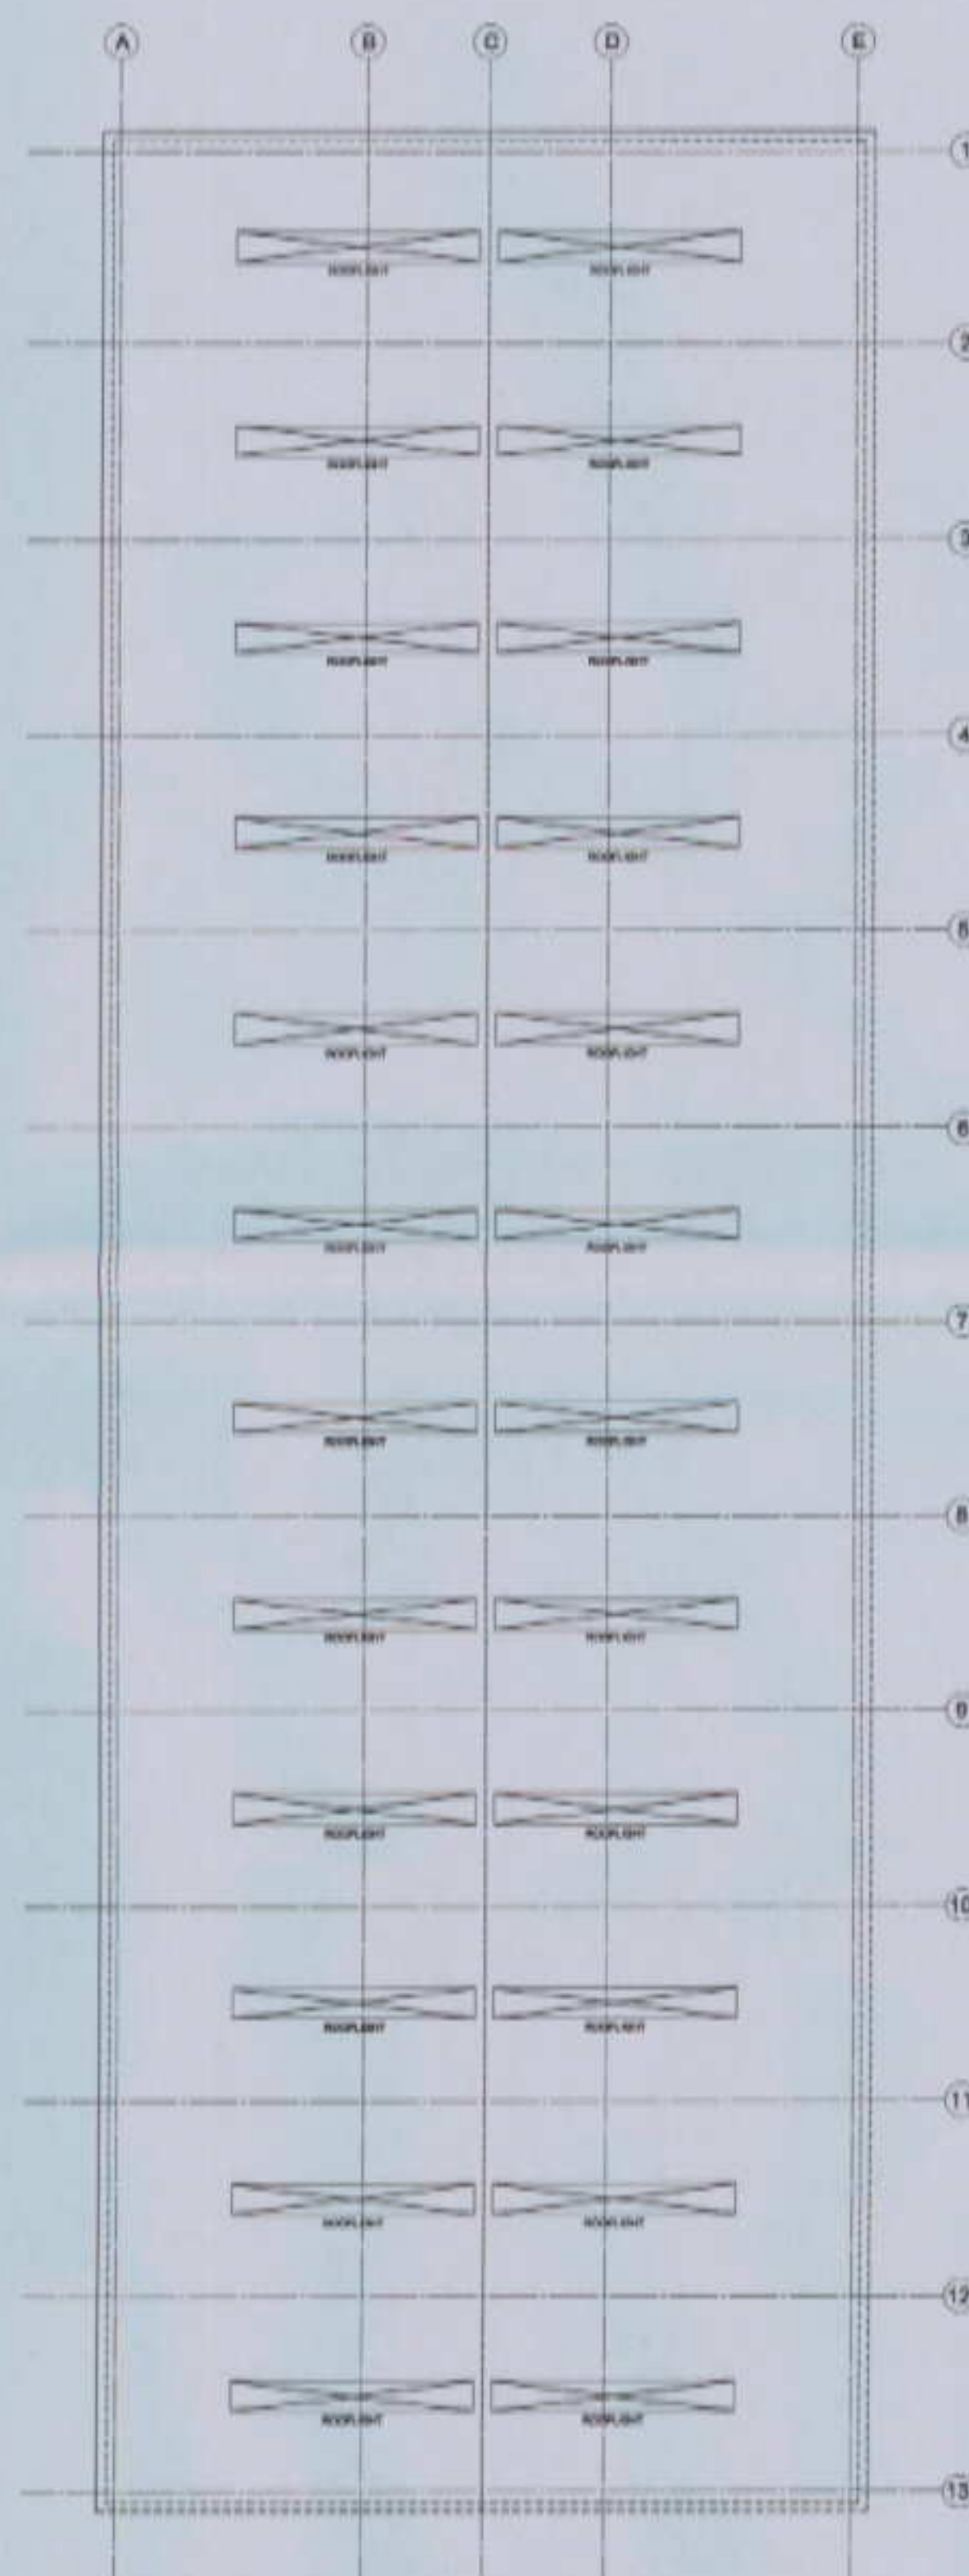


ROOF PLAN UNITS 1-6

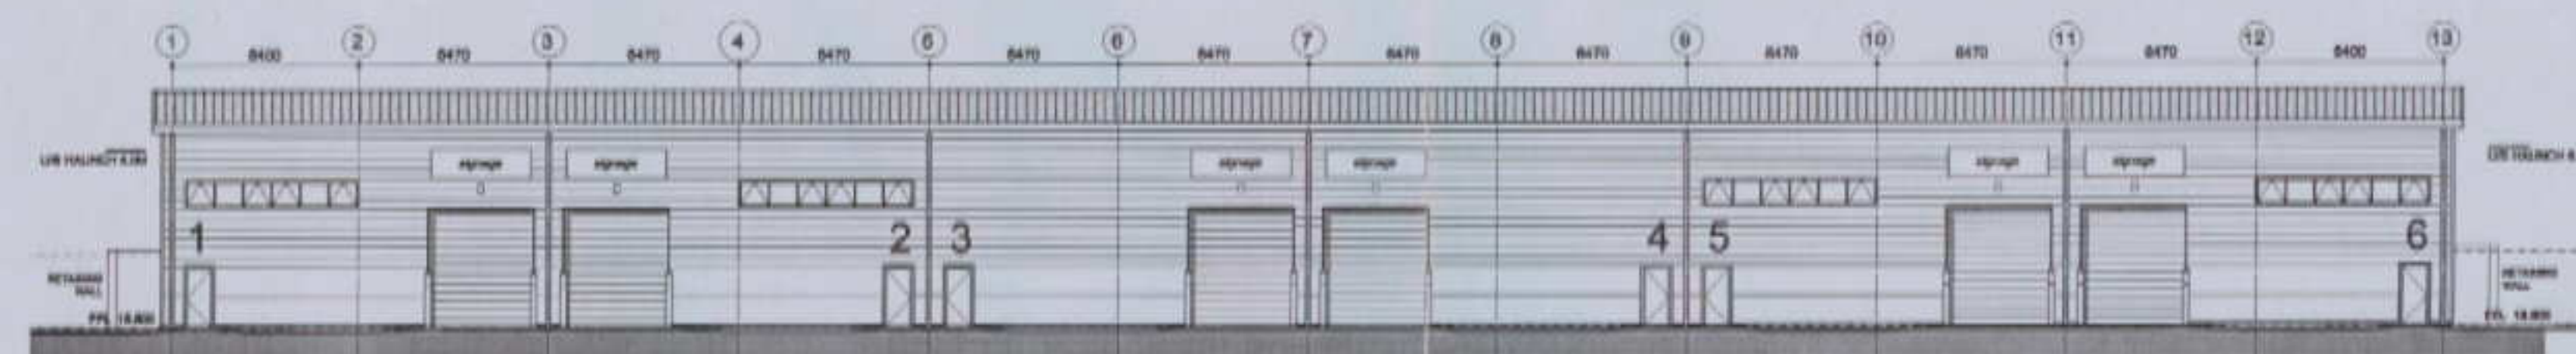


WEST ELEVATION UNITS 1-6
(rooflights omitted for clarity)

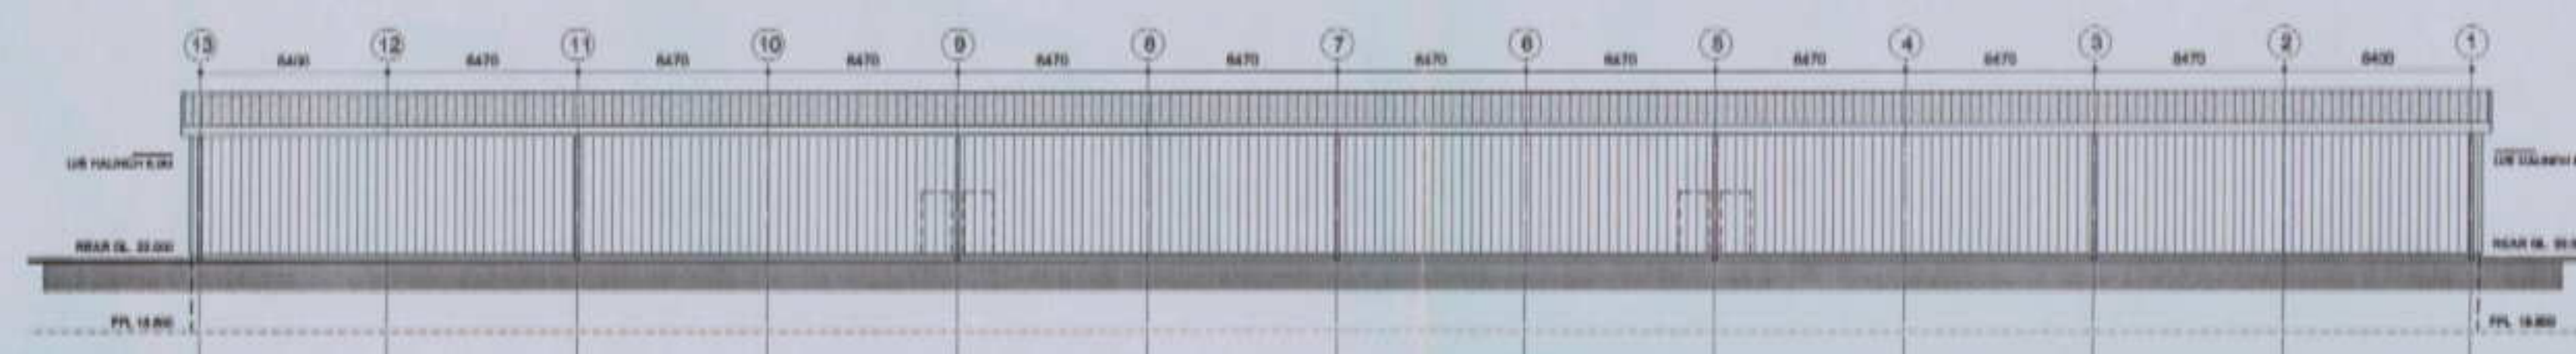


EAST ELEVATION UNITS 1-6
(rooflights omitted for clarity)

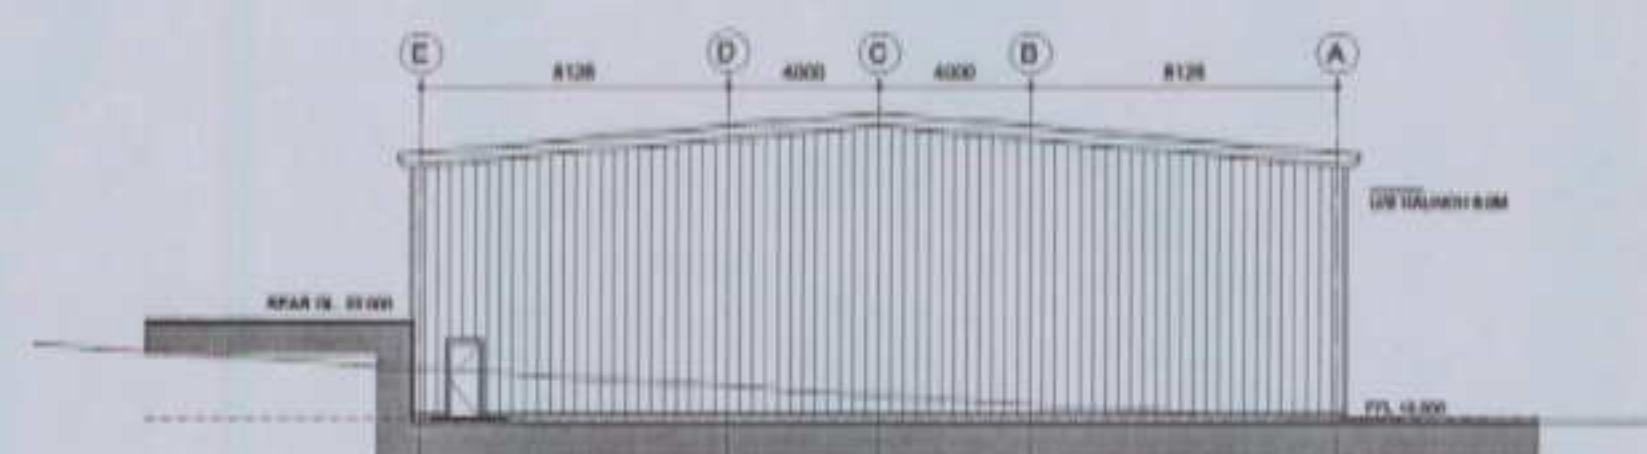

NORTH ELEVATION UNITS 1-6

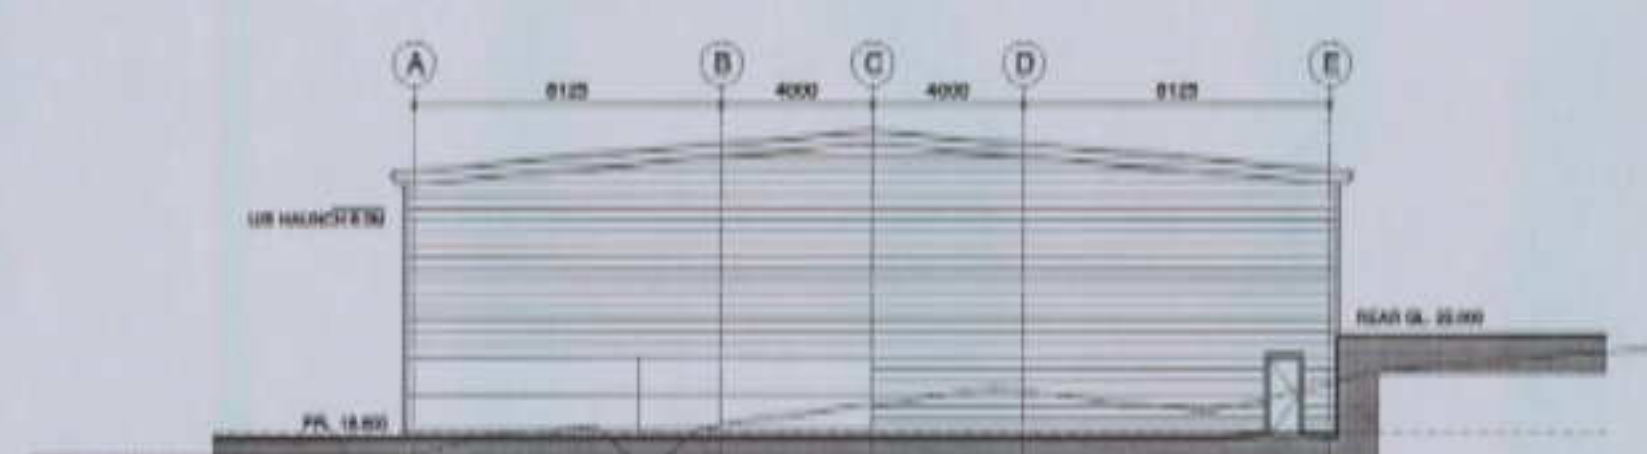

SOUTH ELEVATION UNITS 1-6

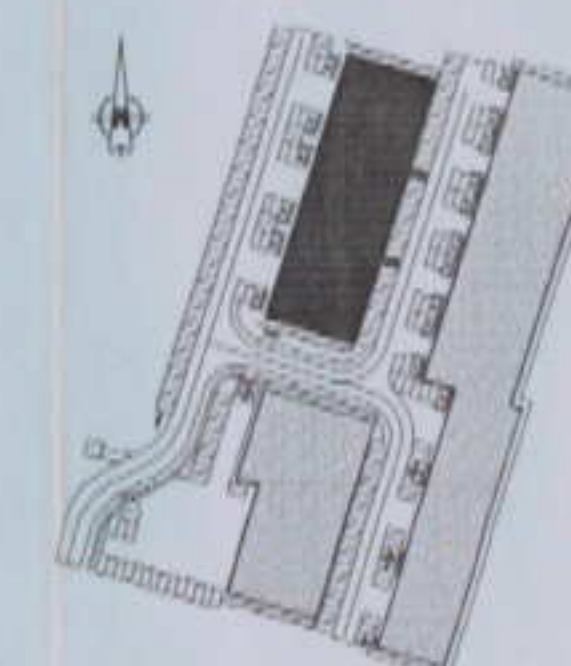

SITE LEGEND



HNW Architects, 11 West Pallant, Chichester, West Sussex, PO19 1TR
Tel: 01243 633000 Fax: 01243 633111 E-mail: hnw@hnw.co.uk www.hnw.co.uk

Project
DOWNLEY ROAD
HAVANT
HAVANT BOROUGH COUNCIL
29 MAR 2006

Drawing Title
PROPOSED
PLANS & ELEVATIONS
UNIT 1-6

Drawing Status
PRELIMINARY

Scale
1:200 at A1

Drawn By
AM

Checked By
MB

Project No.
05033

Drawing No.
P110

Revision
E

Harding Hall & Watson Limited - Registered No. 3660004