


NOTES:


Dimensions to be checked on site before commencing work. Any discrepancies shall be reported to the architect immediately.

Do not scale from these drawings except for planning purposes. Use figured dimensions only.

Where applicable this drawing is to be read in conjunction with other consultants' drawings.

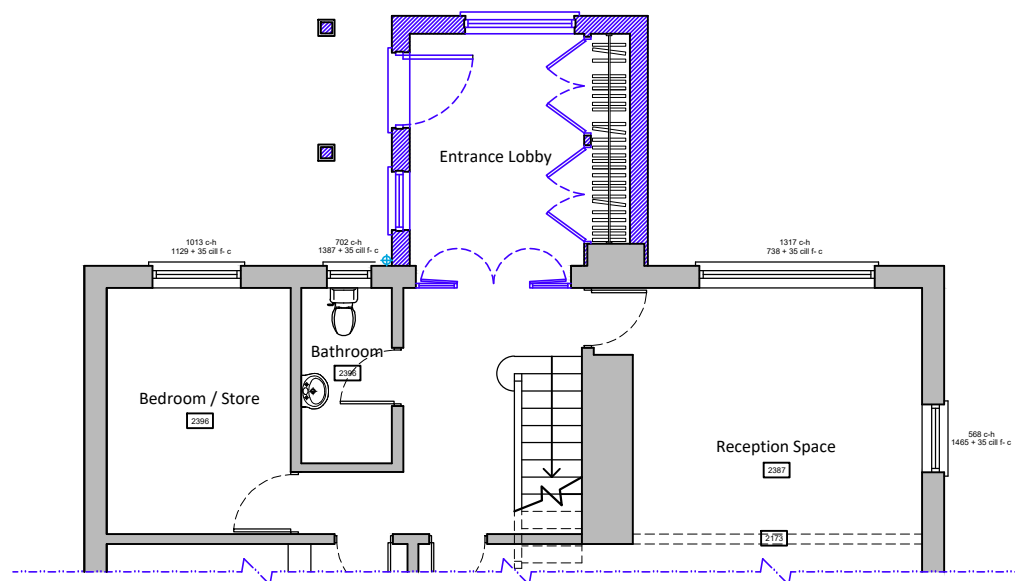

Ground floor plan scale 1:100

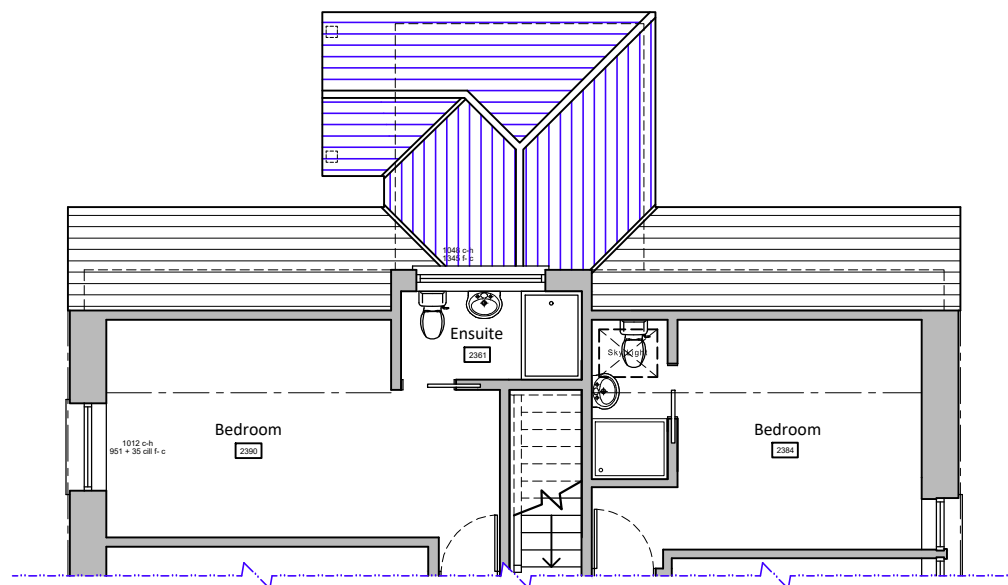


First floor plan scale 1:100




East elevation scale 1:100



South elevation scale 1:100

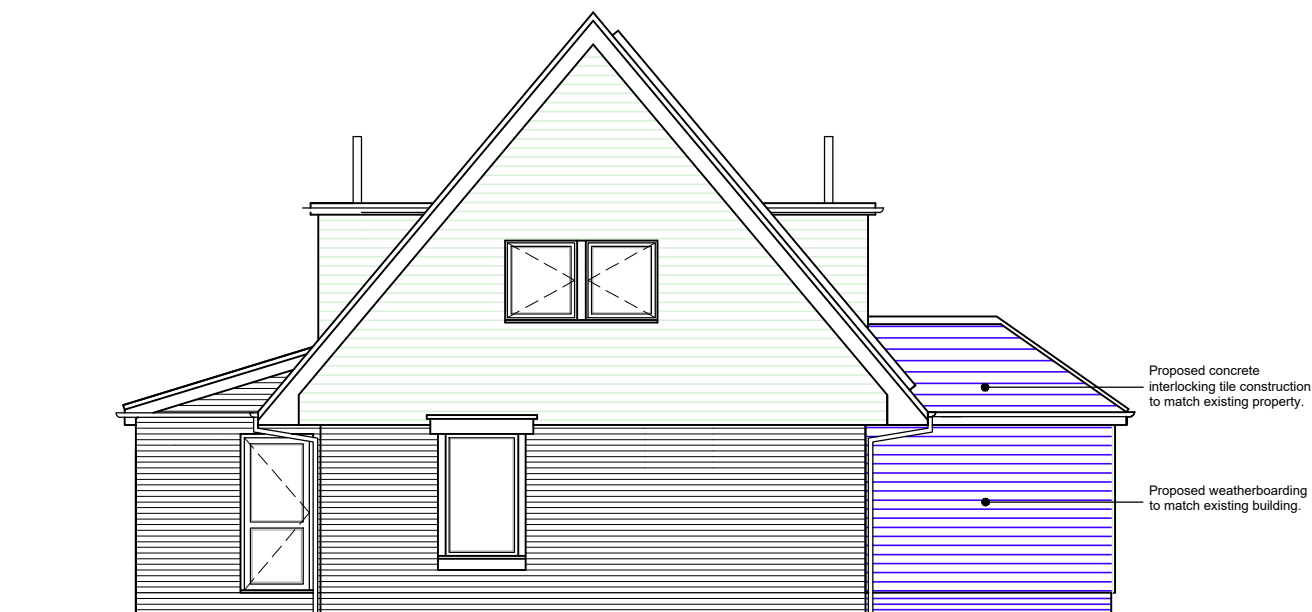

West elevation scale 1:100

 

Boundary line --- Removed structure
Existing walls Existing walls Proposed walls Proposed structure

For
MR & MRS BOYS

Project
PROPOSED SINGLE STOREY FRONT
EXTENSION AT 1 PURBROOK WAY,
PURBROOK, WATERLOOVILLE,
HAMPSHIRE, PO7 8BE

Title
PROPOSED FLOOR PLANS &
ELEVATIONS

Date FEB 24	Drawn SR	Scale as noted @ A3	Checked -
Job Number PL582.24.	Drawing Number 04	Revision -	

Office Tel:
01243 933732

Email:
admin@jb-architecturedesign.com

Web:
www.jb-architecturedesign.com

