


NB
(i) FIGURED DIMENSIONS MUST BE TAKEN IN
PRESENCE TO CALLED DIMENSIONS AND SITE
DIMENSIONS ARE TO BE CHECKED BEFORE WORK
IS PUT IN HAND.

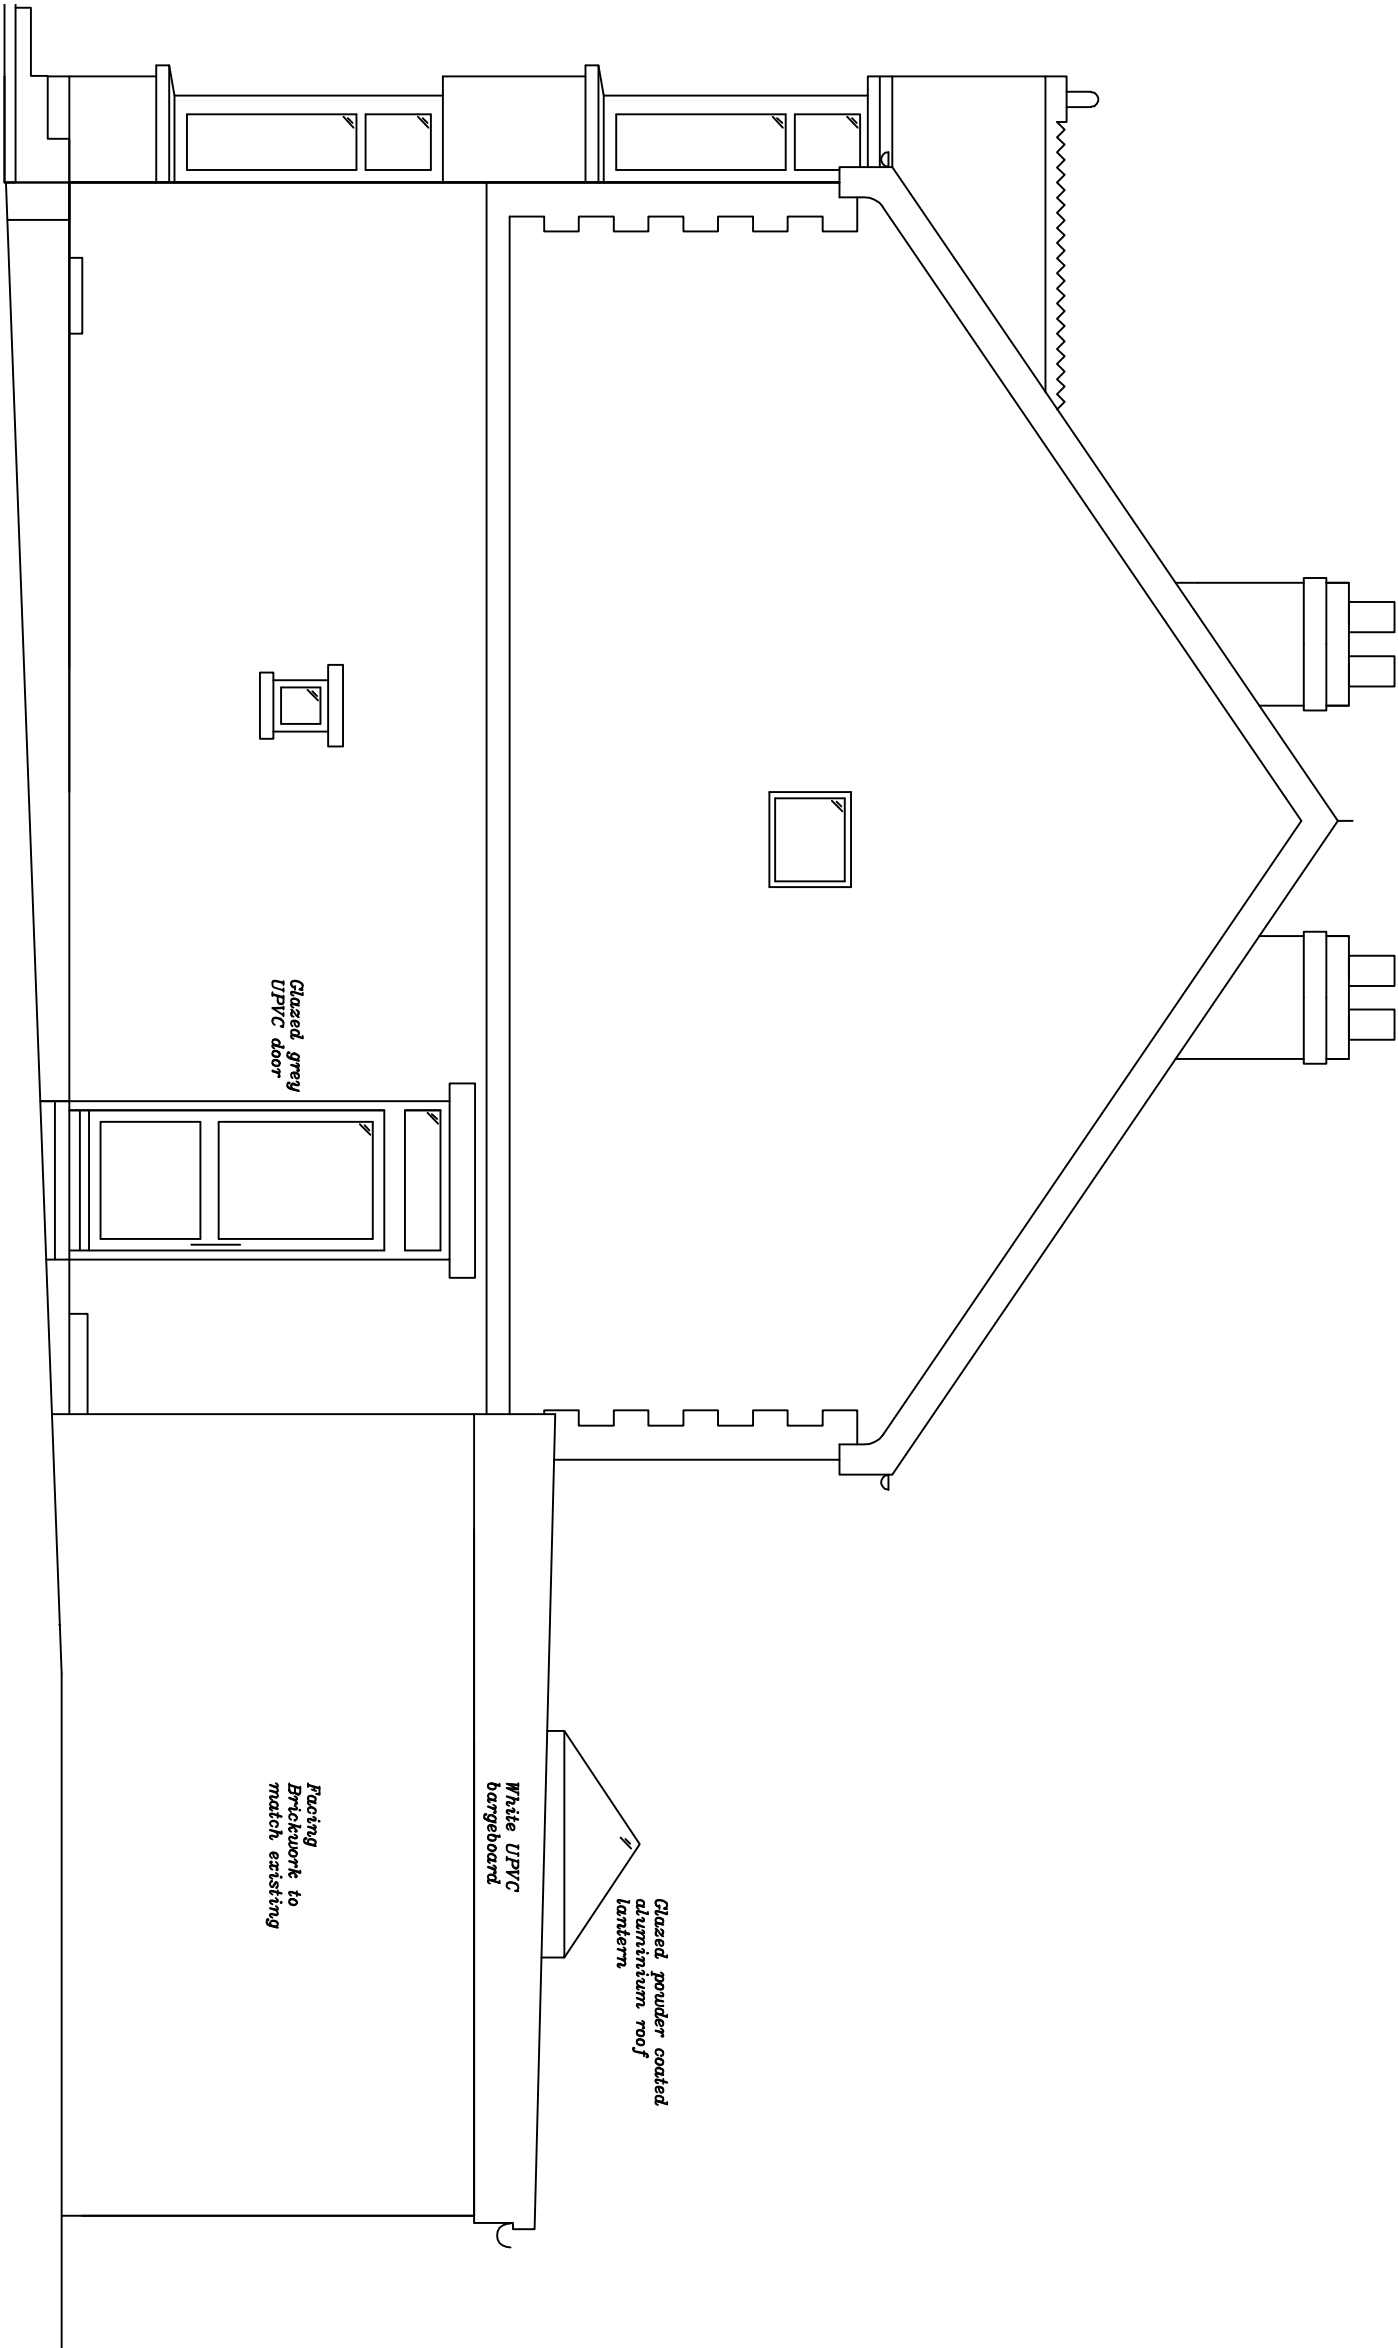

Scale 1:50 @ A3

68 London Road
Widley/
Waterhoville
PO7 5AG

Title:- Proposed Side South Elevation		
Scale:- 1:50 @ A3	Drawn:- 801	Rev:-
Date:- 22.12.22		