

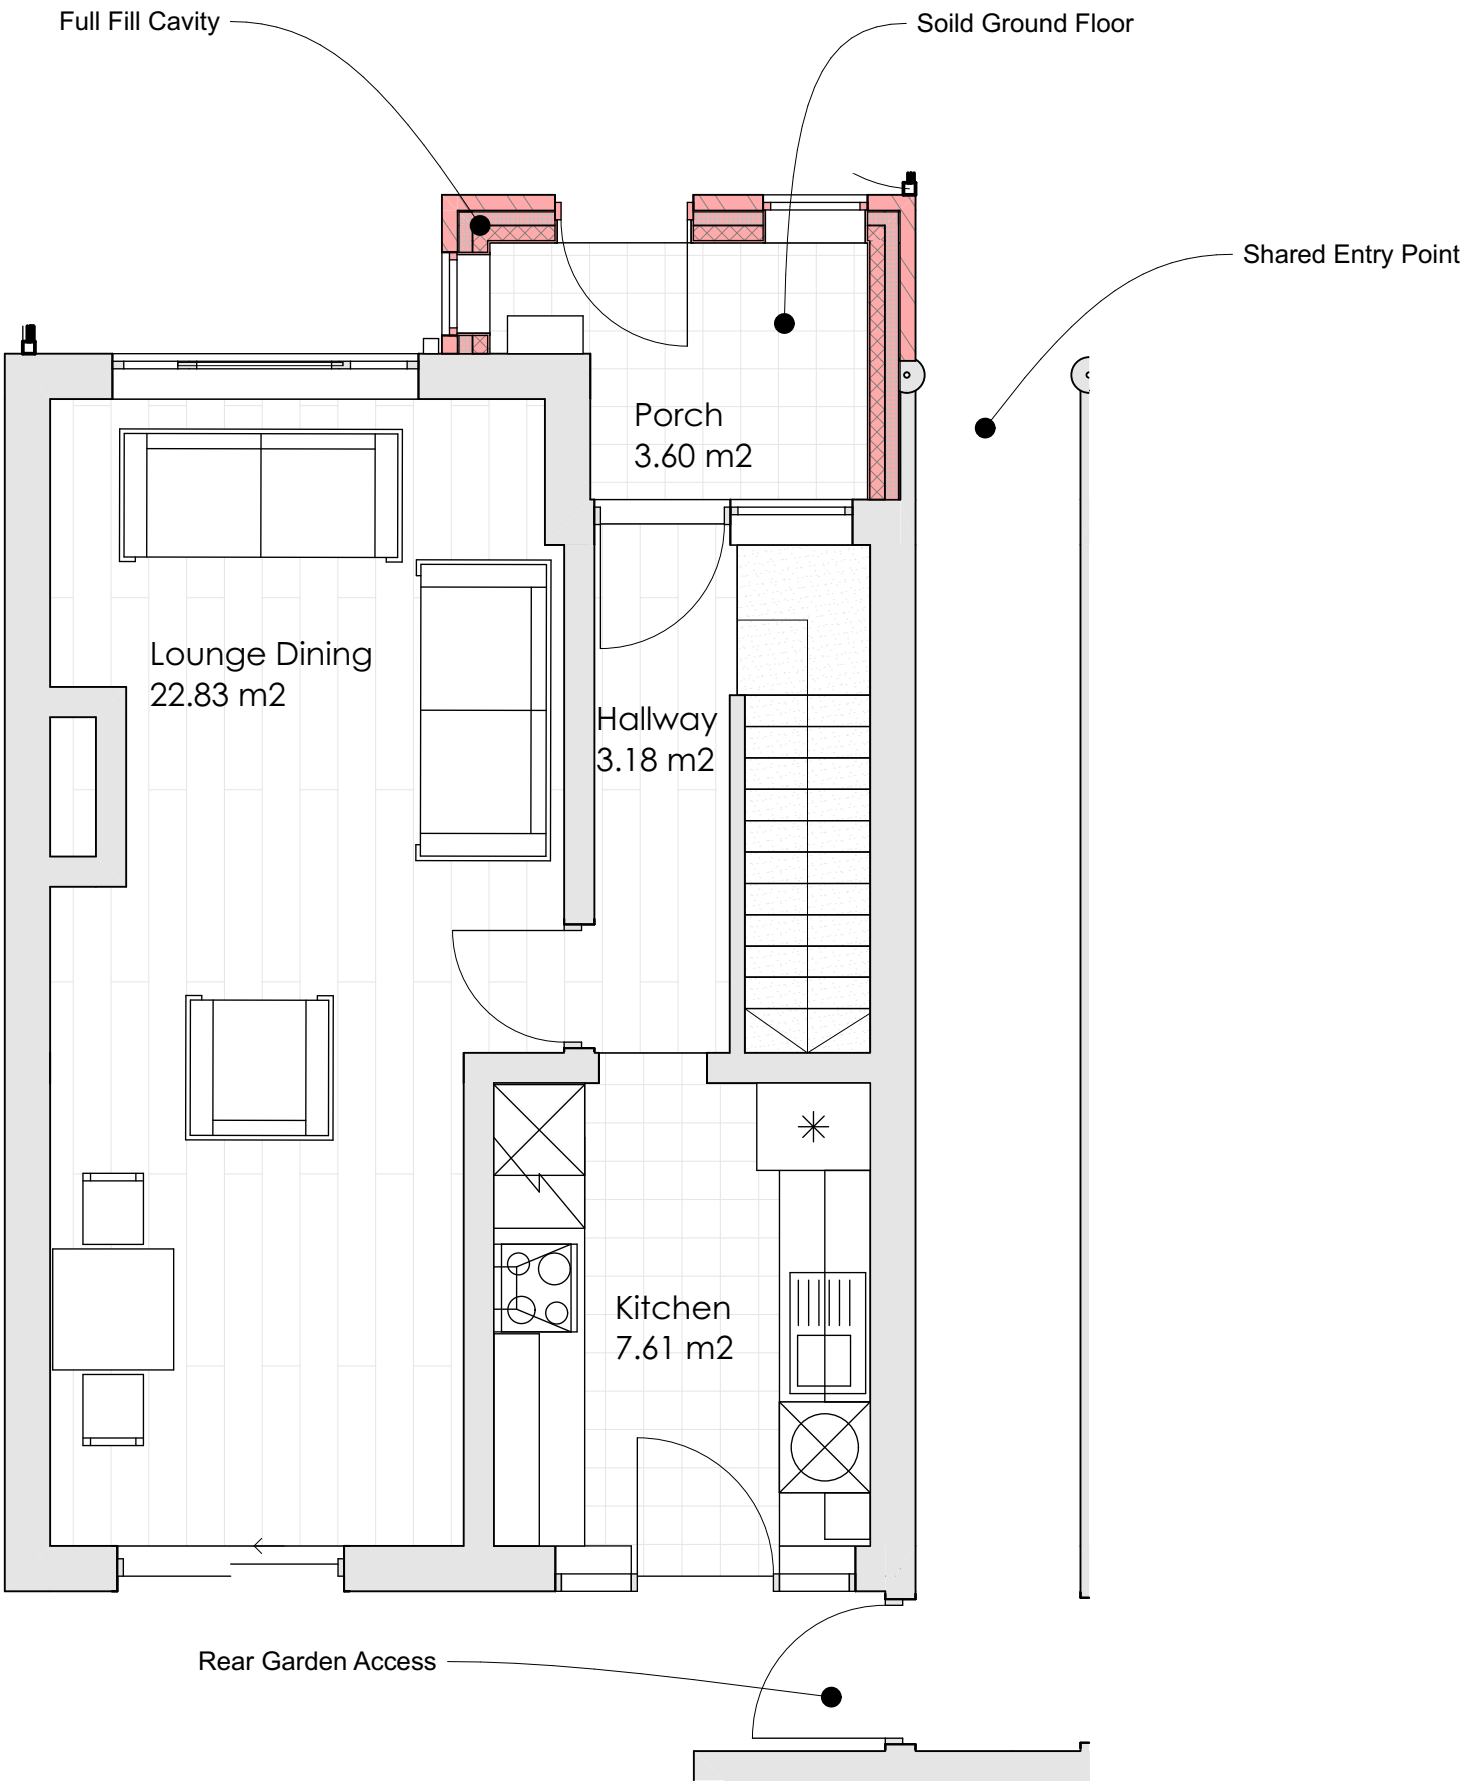
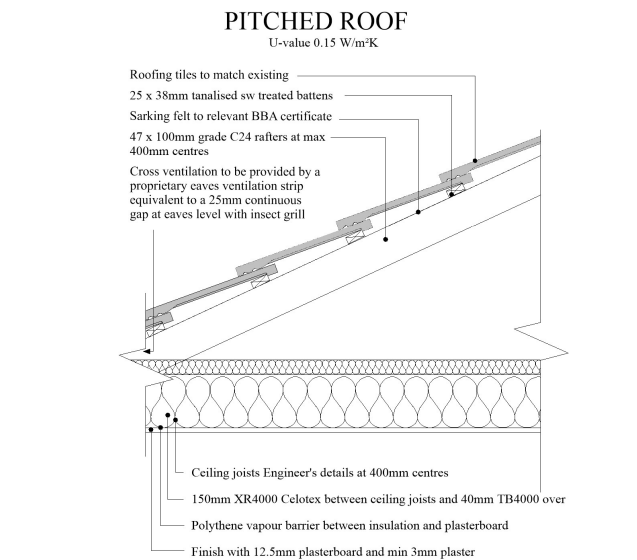


5 Stockheath Road

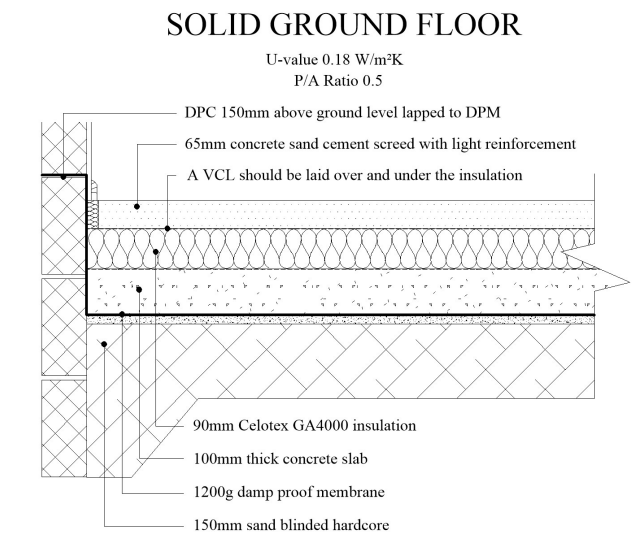

Proposed Floor Plans Scale 1:50

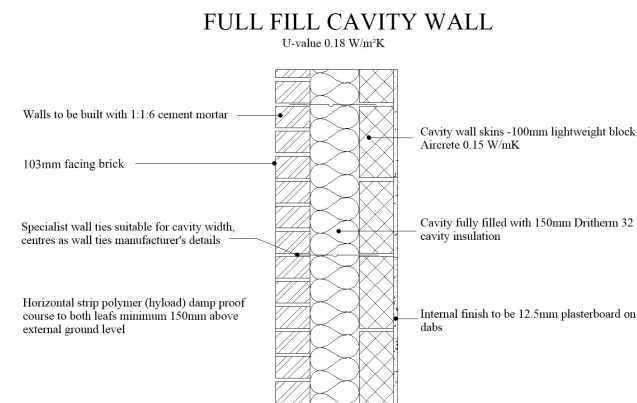

Notes

The content of the drawing remain the copyright of **LRArchitecture**, no reproduction without written consent

All dimensions to be verified on site. Any discrepancies are to be reported to the relevant parties.

Do not scale from drawing, figured dimensions to be used only. drawings to be read in conjunction with all relevant drawings/ schedules ect, which relate to this project

**Project**  
5 Stockheath Rd Front Porch

**Project Address**  
5 Stockheath Rd, Leigh Park, Havant PO9 5HE

**Client**  
Garry Baldock

**LR**  
Architecture  
07729564872

|                |      |           |               |
|----------------|------|-----------|---------------|
| Drawing Number | P005 | Page Size | A3            |
| Scale          | 1:50 | Drawn By  | Luke Richards |