


GENERAL NOTES:
1. THIS DRAWING IS TO BE READ IN CONJUNCTION WITH THE OTHER RELEVANT CONSULTANTS DRAWINGS.
2. ALL FINISHES ARE TO CONFORM TO THE CURRENT BUILDING REGULATIONS.
3. REFER TO A SEPARATE DOCUMENT FOR THE DESIGNERS RISK ASSESSMENT.
4. ALL WORKS OR MATERIALS INDICATED ON THIS DRAWING ARE TO BE TO THE LATEST RELEVANT BRITISH STANDARDS AND CARRIED OUT IN ACCORDANCE WITH THE BRITISH STANDARDS CODES OF PRACTICE OR RECOGNIZED INSTITUTE OR TRADE ASSOCIATION RECOMMENDATIONS AND PUBLICATIONS.

External Materials

- ①. White uPVC double glazed casement windows with Georgian glazing bars & trickle vents
- ②. uPVC fixed side window
- ③. White Composite doors




South Elevation

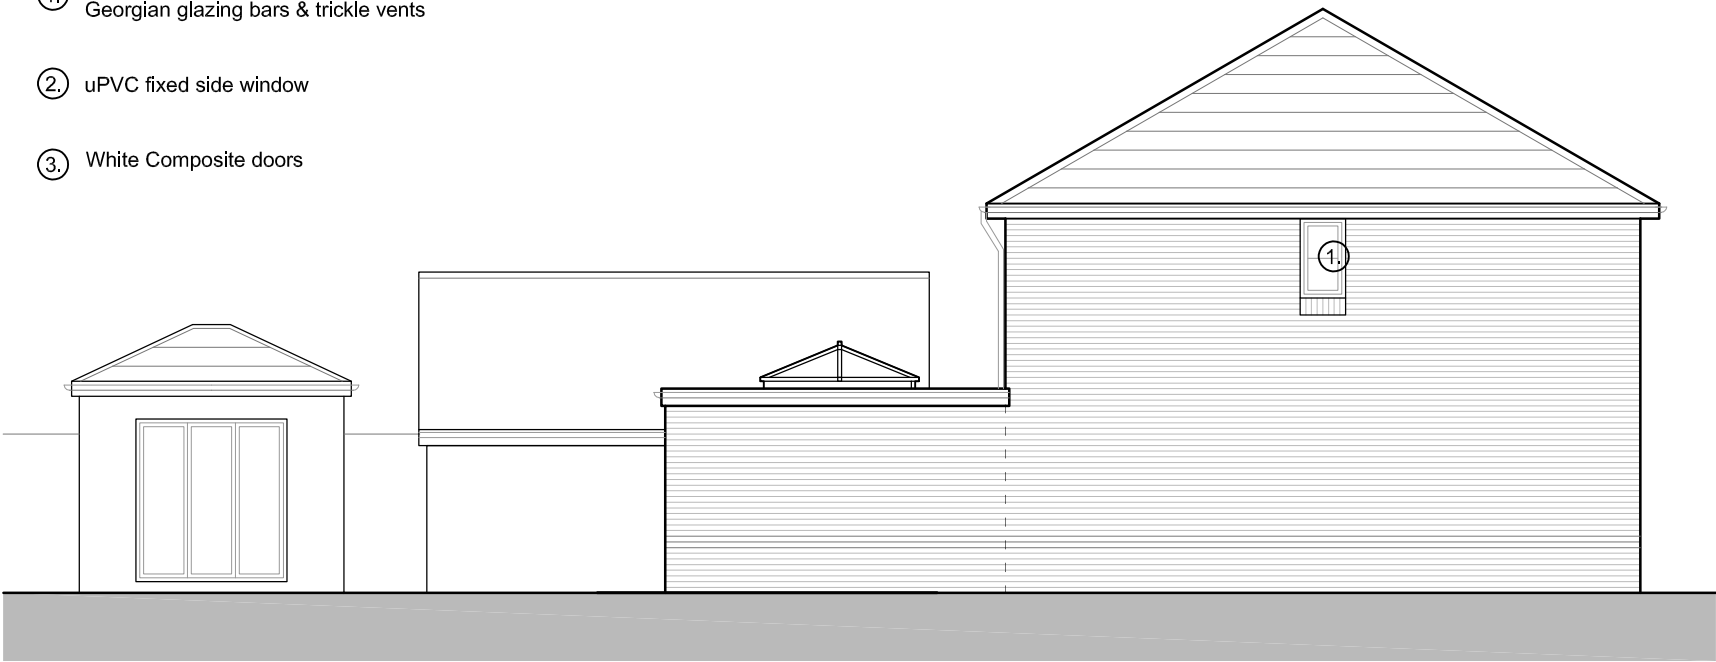

West Elevation (Context)




North Elevation

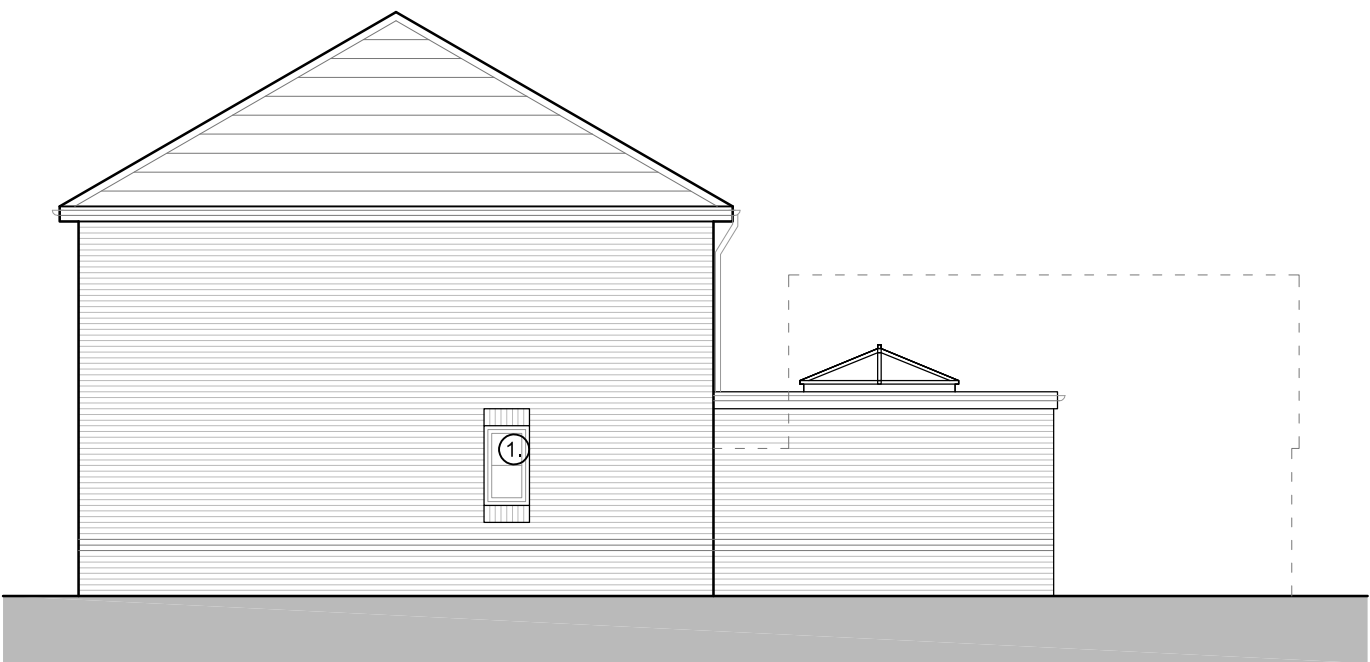

East Elevation

1:100 scale

 

Revision	Date	Description	Drawn	Checked
----------	------	-------------	-------	---------

PLC
ARCHITECTS
Lansdowne House
25-26 Hampshire Terrace
Portsmouth PO1 2QF
Hampshire England
Tel: (023) 92 755 333
E-Mail: admh@plcarchitects.com
Web: www.plcarchitects.com

Client:

Project:
3 Lawrence Place
Waterlooville
Hampshire PO7 5FS

Drawing Title:
Proposed Elevations

Drawn By	Date	Checked By	Date	Approved By	Date
JB	June 24				
Drawing No.		Revision	Scale:		
21.3240.111		P1	1:100 @ A3		

PLC ARCHITECTS © COPYRIGHT RESERVED 2017
NOT TO BE SCALED. DIMENSIONS TO BE CHECKED ON SITE
SCALING ONLY FOR LOCAL AUTHORITY PURPOSES