





1 East Elevation
1 : 100

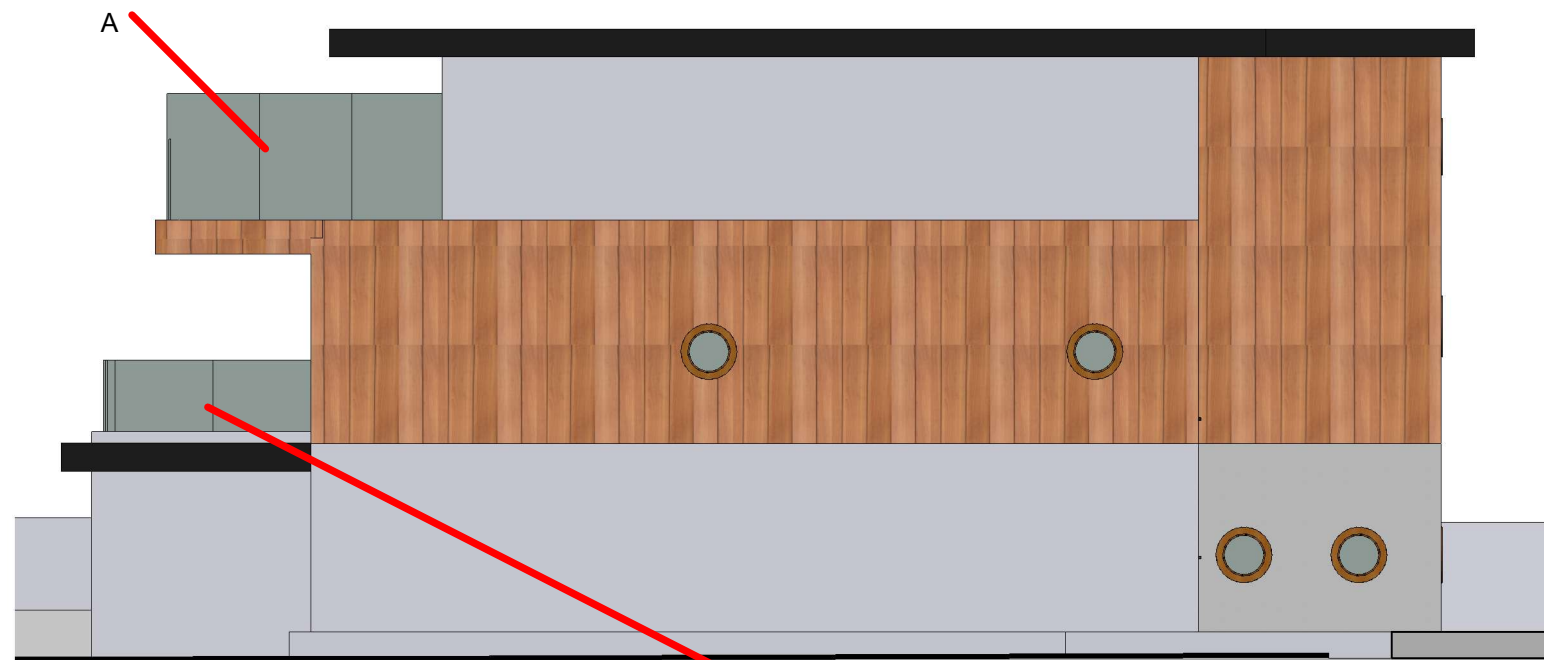


2 North Elevation
1 : 100

All Balustrading other than labelled A to be clear
glazing A to be obscured glazing

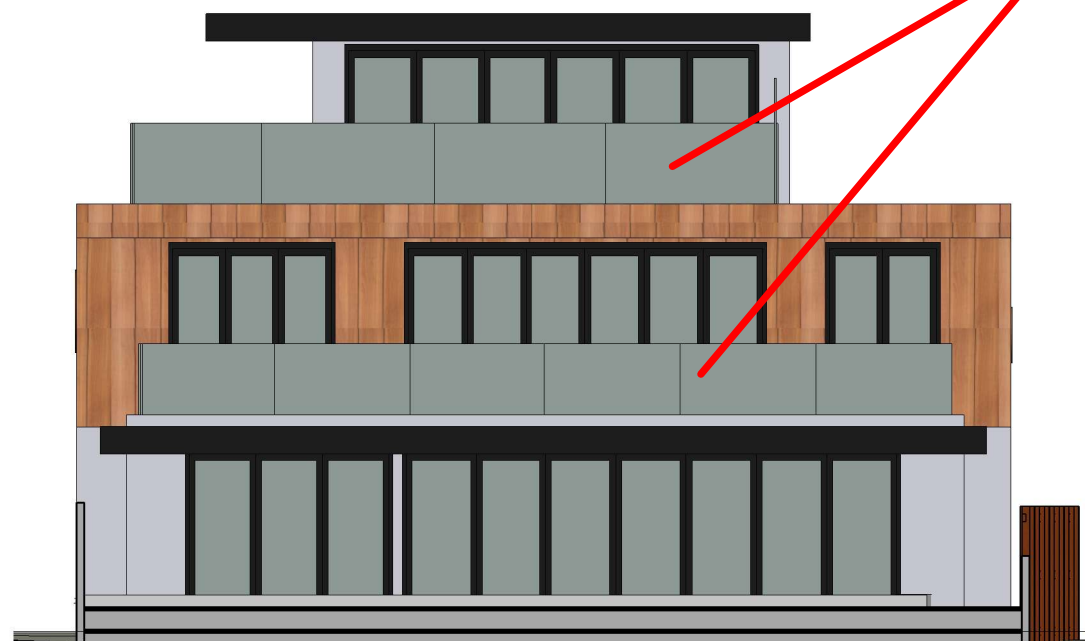


3 South Elevation
1 : 100

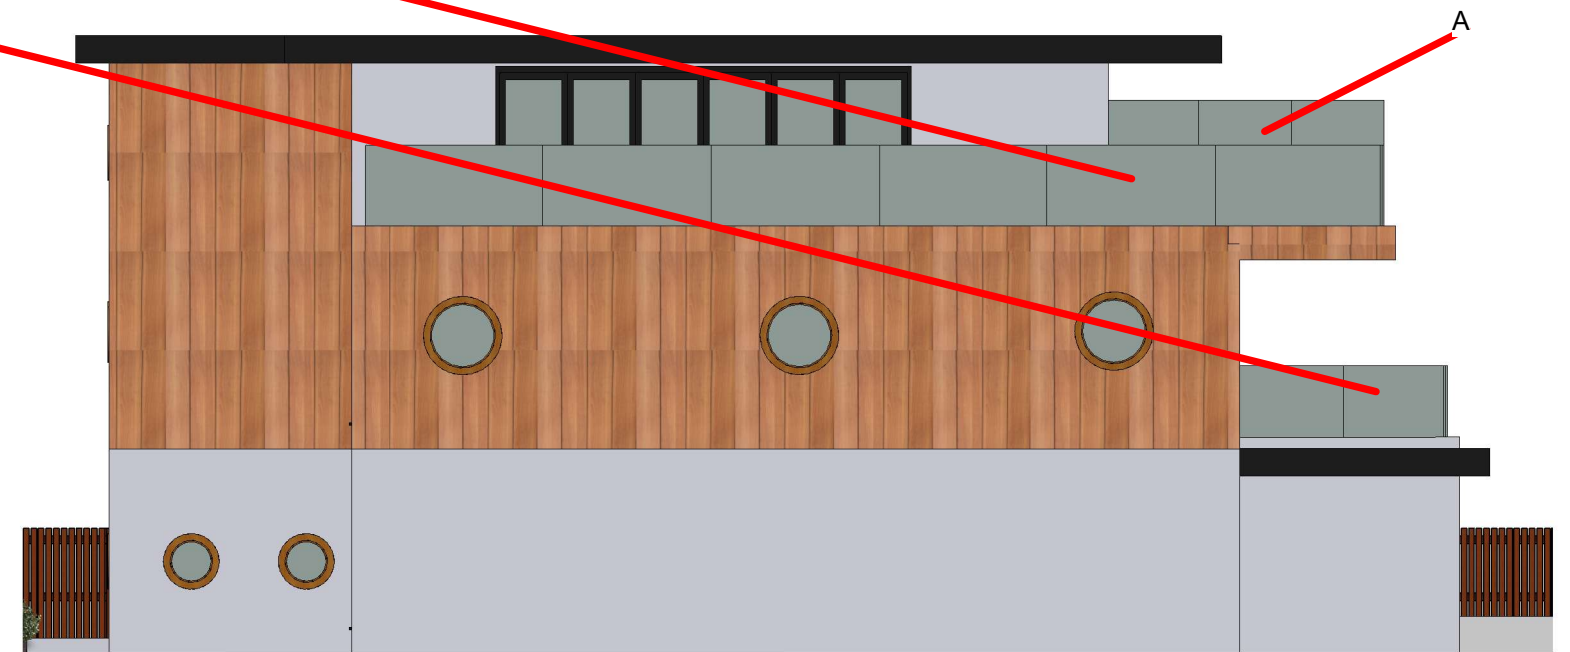

4 West Elevation
1 : 100

0 1 2 3 4 5 10 Metres
1 / 100 scale bar

**IJ Murray
Associates Ltd**

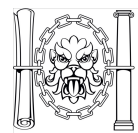

CIAT
REGISTERED PRACTICE

www.ijma.co.uk

IJ Murray Associates
Ltd
200 Seafront
Hayling Island
Hampshire
PO11 9HR
Phone 07779 246915

These drawings are for planning and building regulation
purposes only and are not for construction. All dimensions
should be checked on site before work commences

These drawings are the
property of IJ Murray
Associates Ltd and should
not be reproduced or used
in any way without the
permission of a Director of
IJ Murray Associates Ltd

Mr Nick Ferguson
2 Bembridge Dve HI
Proposed V7

Elevations

Project number	Project Number	A113.2
Date	Issue Date	
Drawn by	Author	
Paper size	A3 (Print 100% no borders)	Scale
		1 : 100