


1 Proposed Elevations


- Existing Walls
- Walls Removed
- Proposed Walls

Elevation Notes

- Wall**
- Stone cladding to brick or blockwork - Colour off white
 - Brickwork below DPC level- Colour black
 - Render - Colour White
- Roof**
- Concrete tiles - Colour Grey
 - UPVC rainwater goods - Colour Grey/Black
 - UPVC Windows and doors - Colour Grey/Black
 - UPVC fascia - Colour Grey/Black
 - Velux roof light
- Other**
- Steel railing with timber handrail - painted black
 - Timber sun deck - painted black

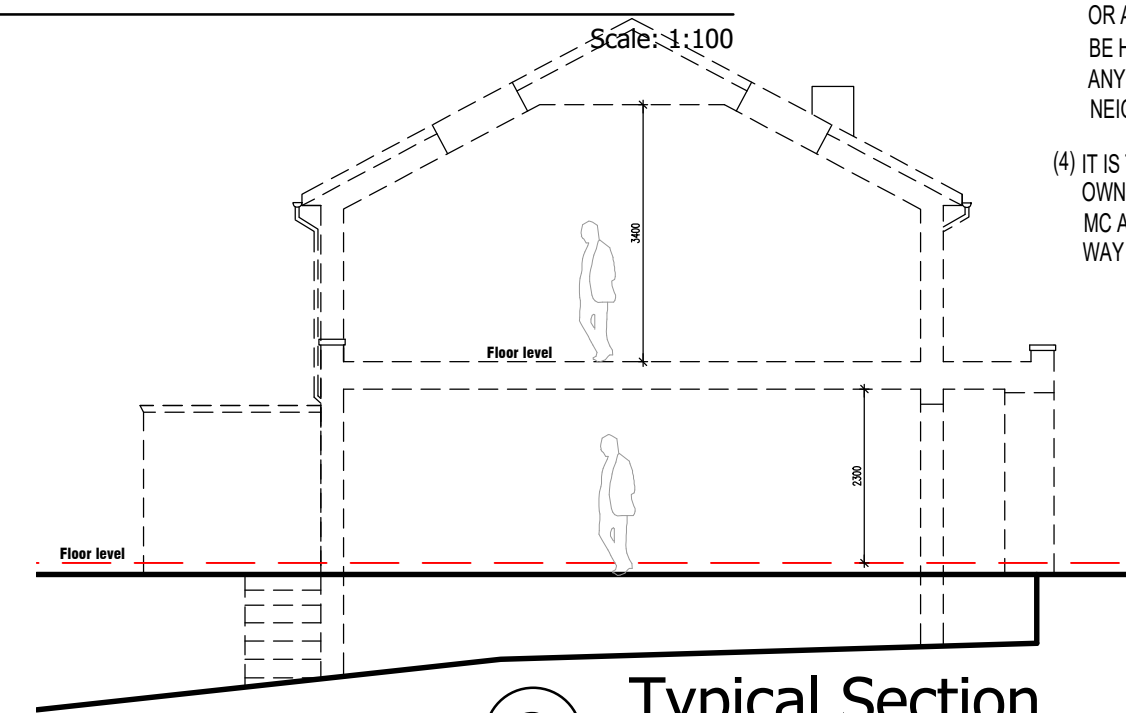

3 Typical Section

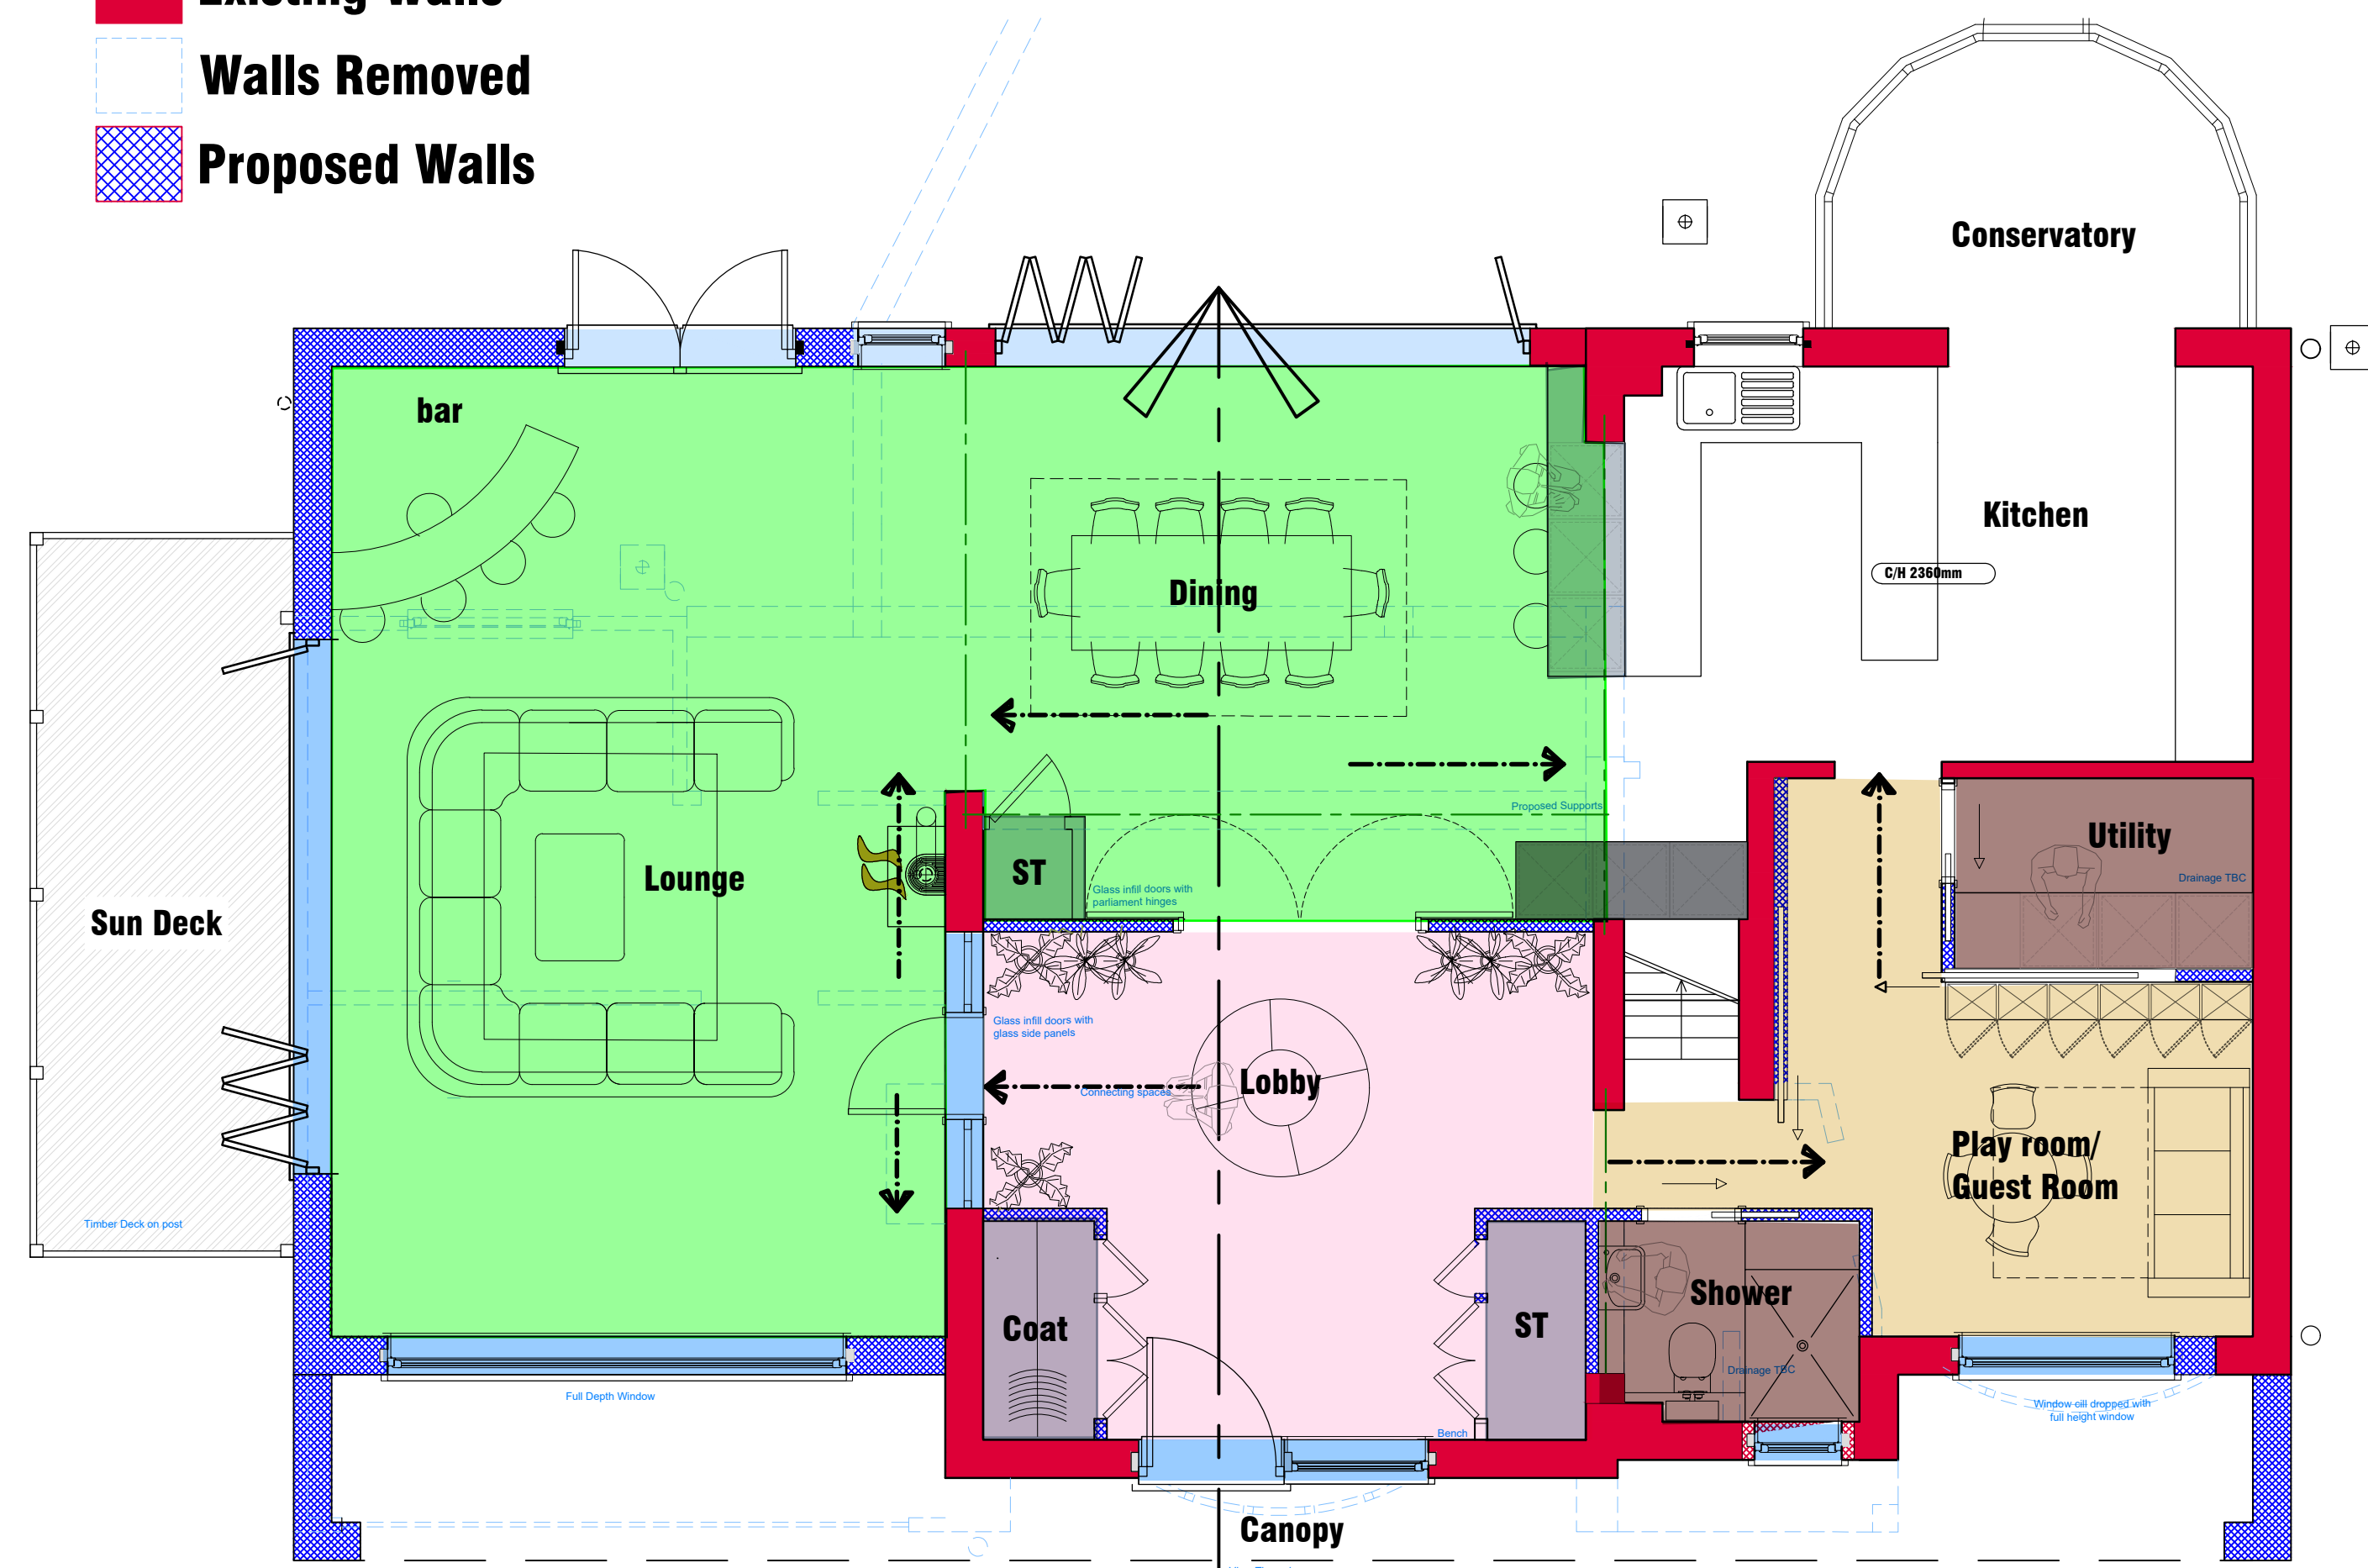

Ground Floor


2 Proposed Floor Plans



First Floor

Rev:-	Description:-	Date:-	Chkd by:-
D	Planning Issue	27/05/24	
C	Draft Issue	18/05/24	
B	Draft Issue	02/05/24	
A	Draft Issue	01/03/24	

Planning

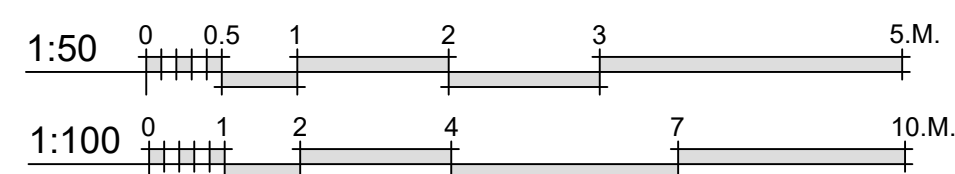

Client:-
Mr S Gardner

Scale:-
1:50/100 @A1

Drawn By:-
M@C

Date:-
29-03-24

Job.No:-
2179

Checked By:-

Date:-


Drg.No:-
02.01

Rev:-

D

Title:-
Rear and Side Extension
Proposed Plans & Elevations

Project:-
1 Crystal Way
Waterlooville,
PO7 8NA

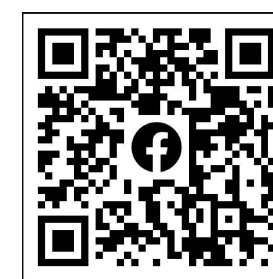

MICIA Design
architectural
Consulting - Design - Build
Portsmouth - Southampton - Chichester - Hove - Guildford

02392 98 47 88
designers@mcadesign.uk

www.mcadesign.uk
f i n