



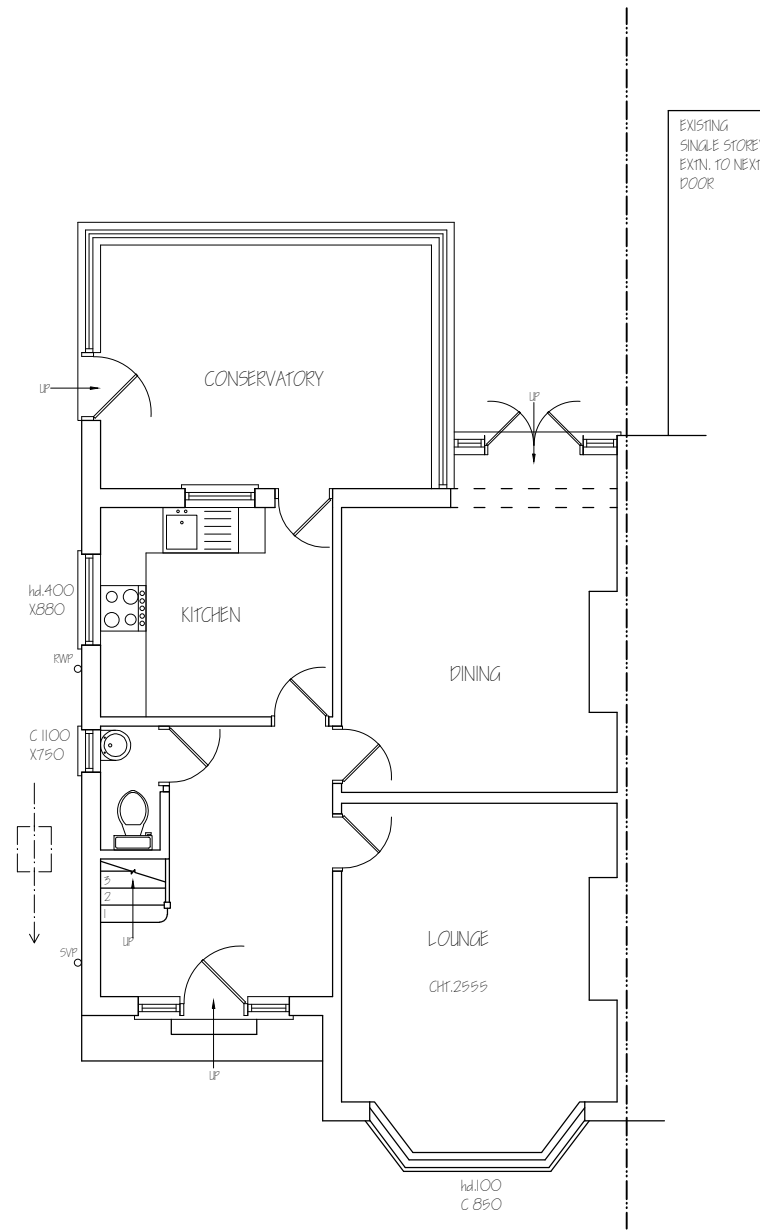


EXISTING GROUND FLOOR PLAN

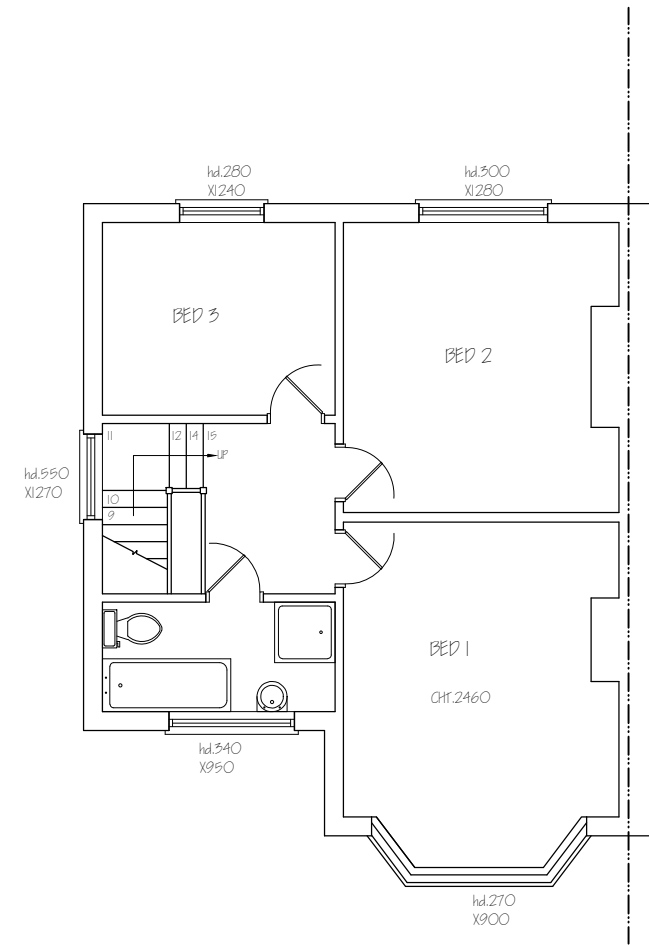


EXISTING FIRST FLOOR PLAN

Nigel Fallon, B.Sc. (Hons)MBEng. 07768-408525 Planning & Development Consultant, Building Engineer. 164 Japonica Lane, Willen Park, Milton Keynes, MK15 9EE.		ADDRESS: 5, MAYLANDS ROAD, HAVANT, PO9 3NP.	
DRAWING TITLE: EXISTING FLOOR PLANS		NO. - 01	REV:
SCALE - 1:100		DATE: 12/04/2024	
		DRG. PAPER SIZE: A3	

 



EXISTING FRONT ELEVATION

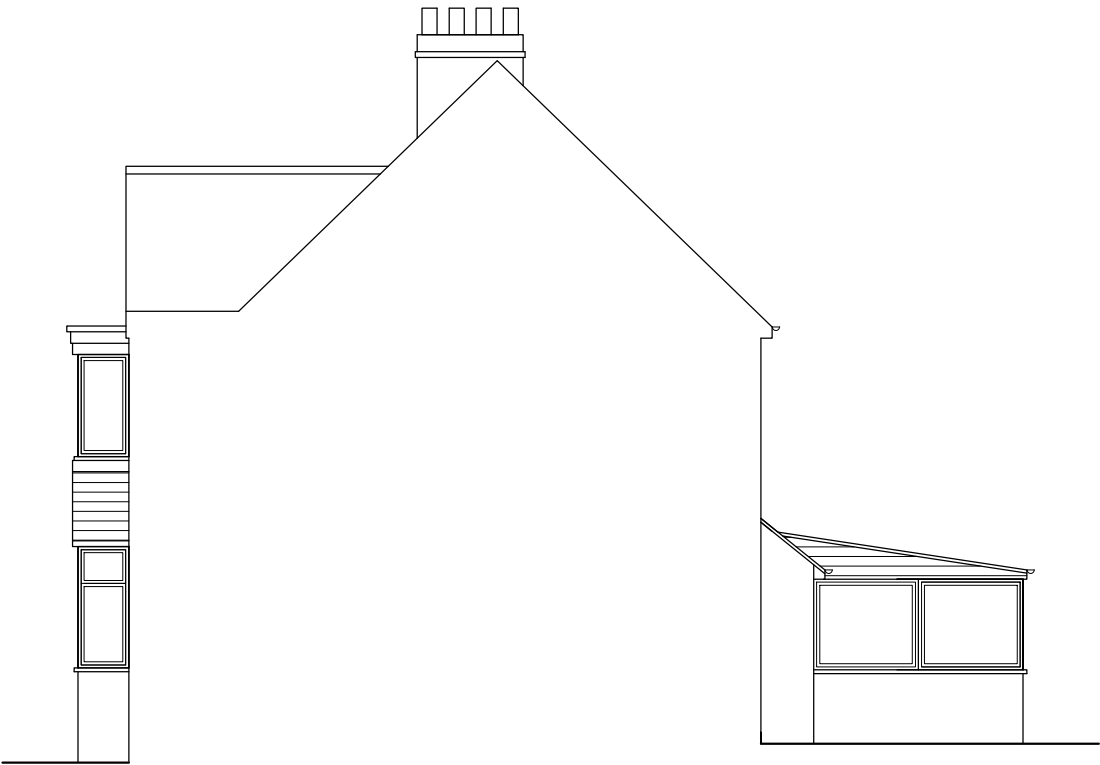

EXISTING SIDE ELEVATION

Nigel Fallon, B.Sc. (Hons) MEng. 07768-408525

Planning & Development Consultant, Building Engineer.

164 Japonica Lane,
Willen Park,
Milton Keynes, MK15 9EE.

DRAWING TITLE: EXISTING/ PROPOSED ELEVATIONS

SCALE - 1: 100

DATE: 12/ 04/ 2024


ADDRESS:

5, MAYLANDS ROAD,
HAVANT, PO9 3NP.

NO. - 02

REV:


DRG. PAPER SIZE: A3

 

HIP > GAB.	0.333 12.79m² 3.52m	14.99m²
 DORMER	3.82m² 7.08m	27.04m²
TOTAL =		42.03m²
42.03m² < 50m², THEREFORE ITS P.D.		



PROPOSED FRONT ELEVATION

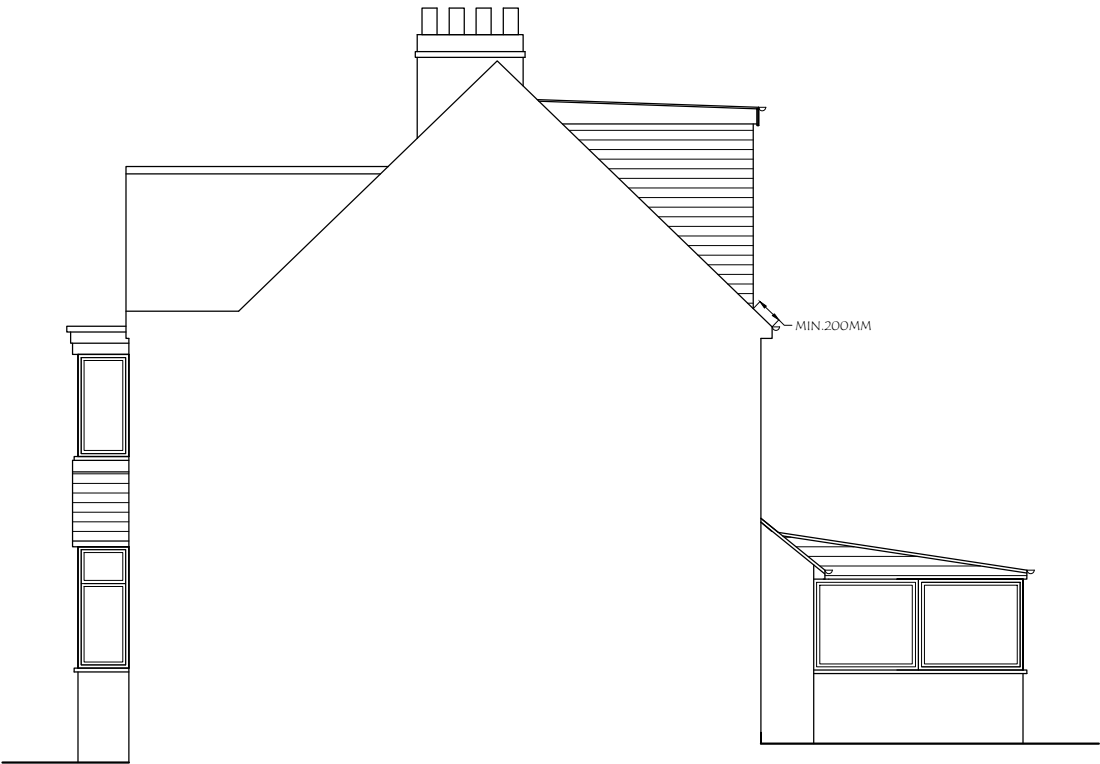

PROPOSED SIDE ELEVATION

NOTE : MATERIALS USED IN ANY EXTERIOR WORK TO BE OF A SIMILAR APPEARANCE TO THOSE USED IN THE CONSTRUCTION OF THE EXTERIOR OF THE EXISTING DWELLING HOUSE.



EXISTING REAR ELEVATION



EXISTING SIDE ELEVATION

Nigel Fallon, B.Sc. (Hons) MEng. 07768-408525

Planning & Development Consultant, Building Engineer.

164 Japonica Lane,
Willen Park,
Milton Keynes, MK15 9EE.

DRAWING TITLE: EXISTING/ PROPOSED ELEVATIONS

SCALE - 1: 100

DATE: 12/ 04/ 2024


ADDRESS:

5, MAYLANDS ROAD,
HAVANT, PO9 3NP.

NO. - 03

REV:

DRG. PAPER SIZE: A3

 

HIP > GAB.	0.333 12.79m ² 3.52m	14.99m ²
 DORMER	3.82m ² 7.08m	27.04m ²
TOTAL =		42.03m ²
42.03m ² < 50m ² , THEREFORE ITS P.D.		




PROPOSED REAR ELEVATION




PROPOSED SIDE ELEVATION


NOTE : MATERIALS USED IN ANY EXTERIOR WORK TO BE OF A SIMILAR APPEARANCE TO THOSE USED IN THE CONSTRUCTION OF THE EXTERIOR OF THE EXISTING DWELLING HOUSE.

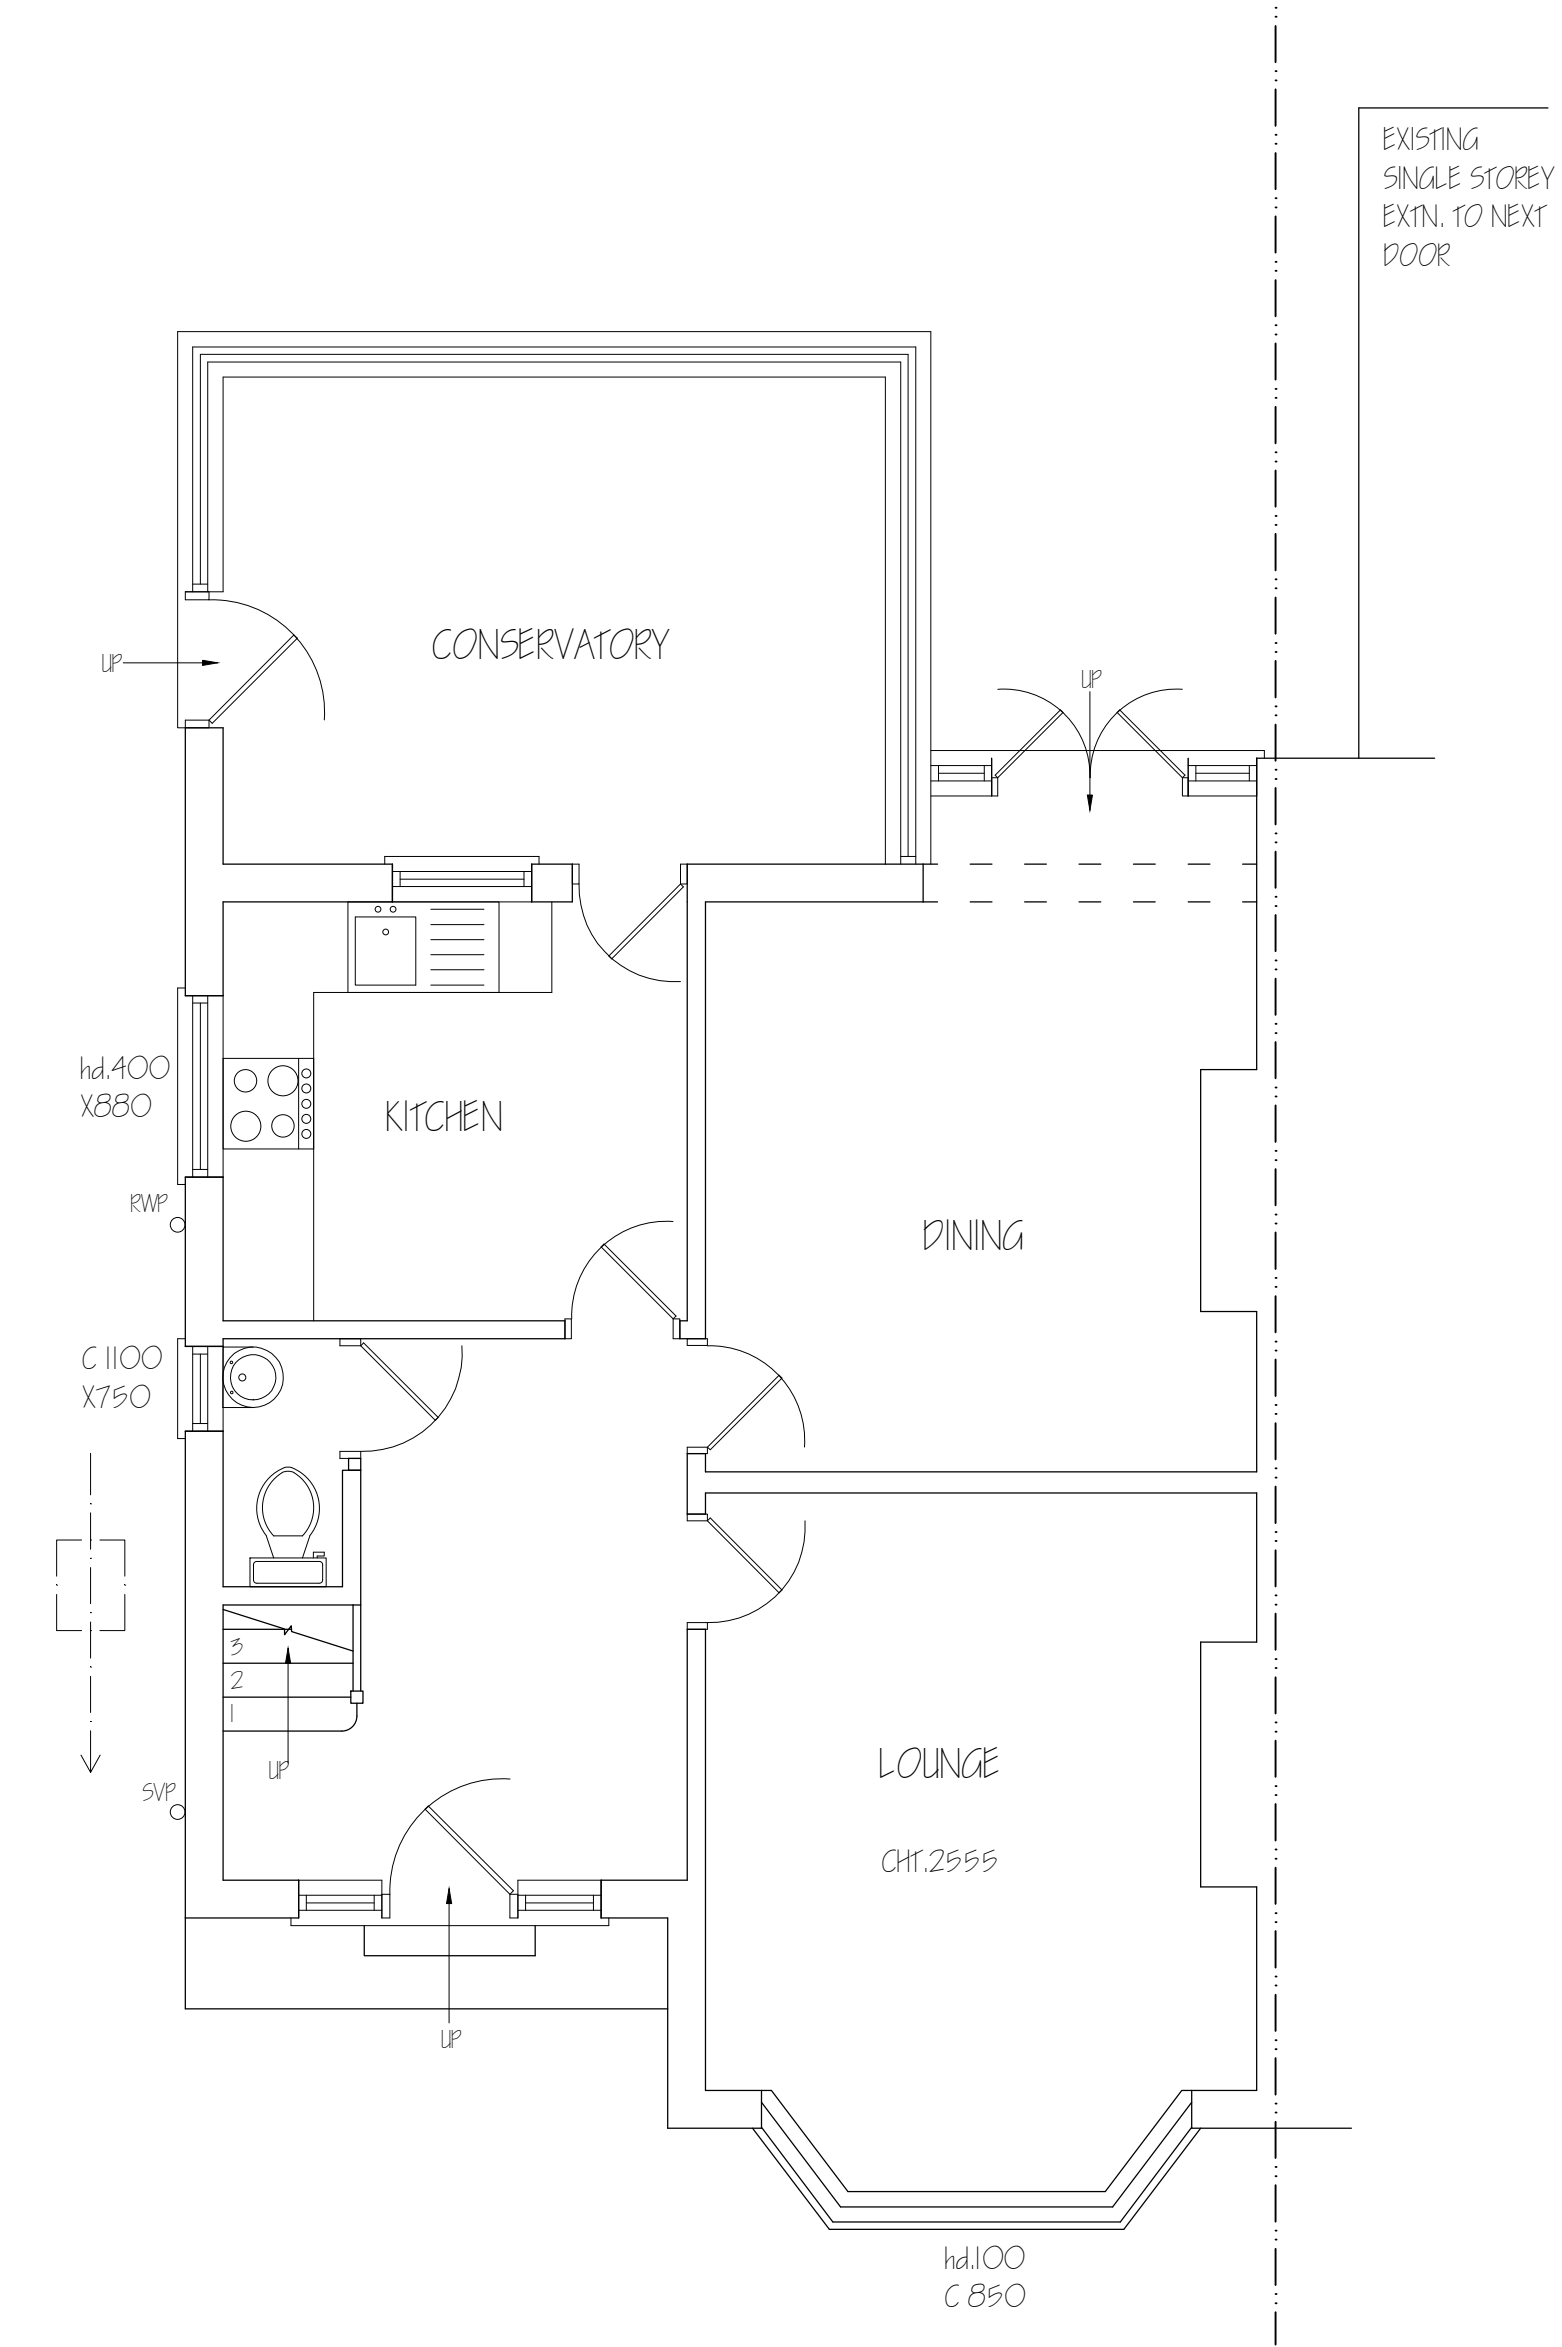


Nigel Fallon, B.Sc. (Hons)MBEng. 07768-408525		ADDRESS: 5, MAYLANDS ROAD, HAVANT, PO9 3NP.	
Planning & Development Consultant, Building Engineer.		NO. - 04	
164 Japonica Lane, Willen Park, Milton Keynes, MK15 9EE.		REV:	
DRAWING TITLE: PROPOSED GROUND FLOOR PLAN		PRG. PAPER SIZE: A3	
SCALE - 1: 50		DATE: 12/ 04/ 2024	

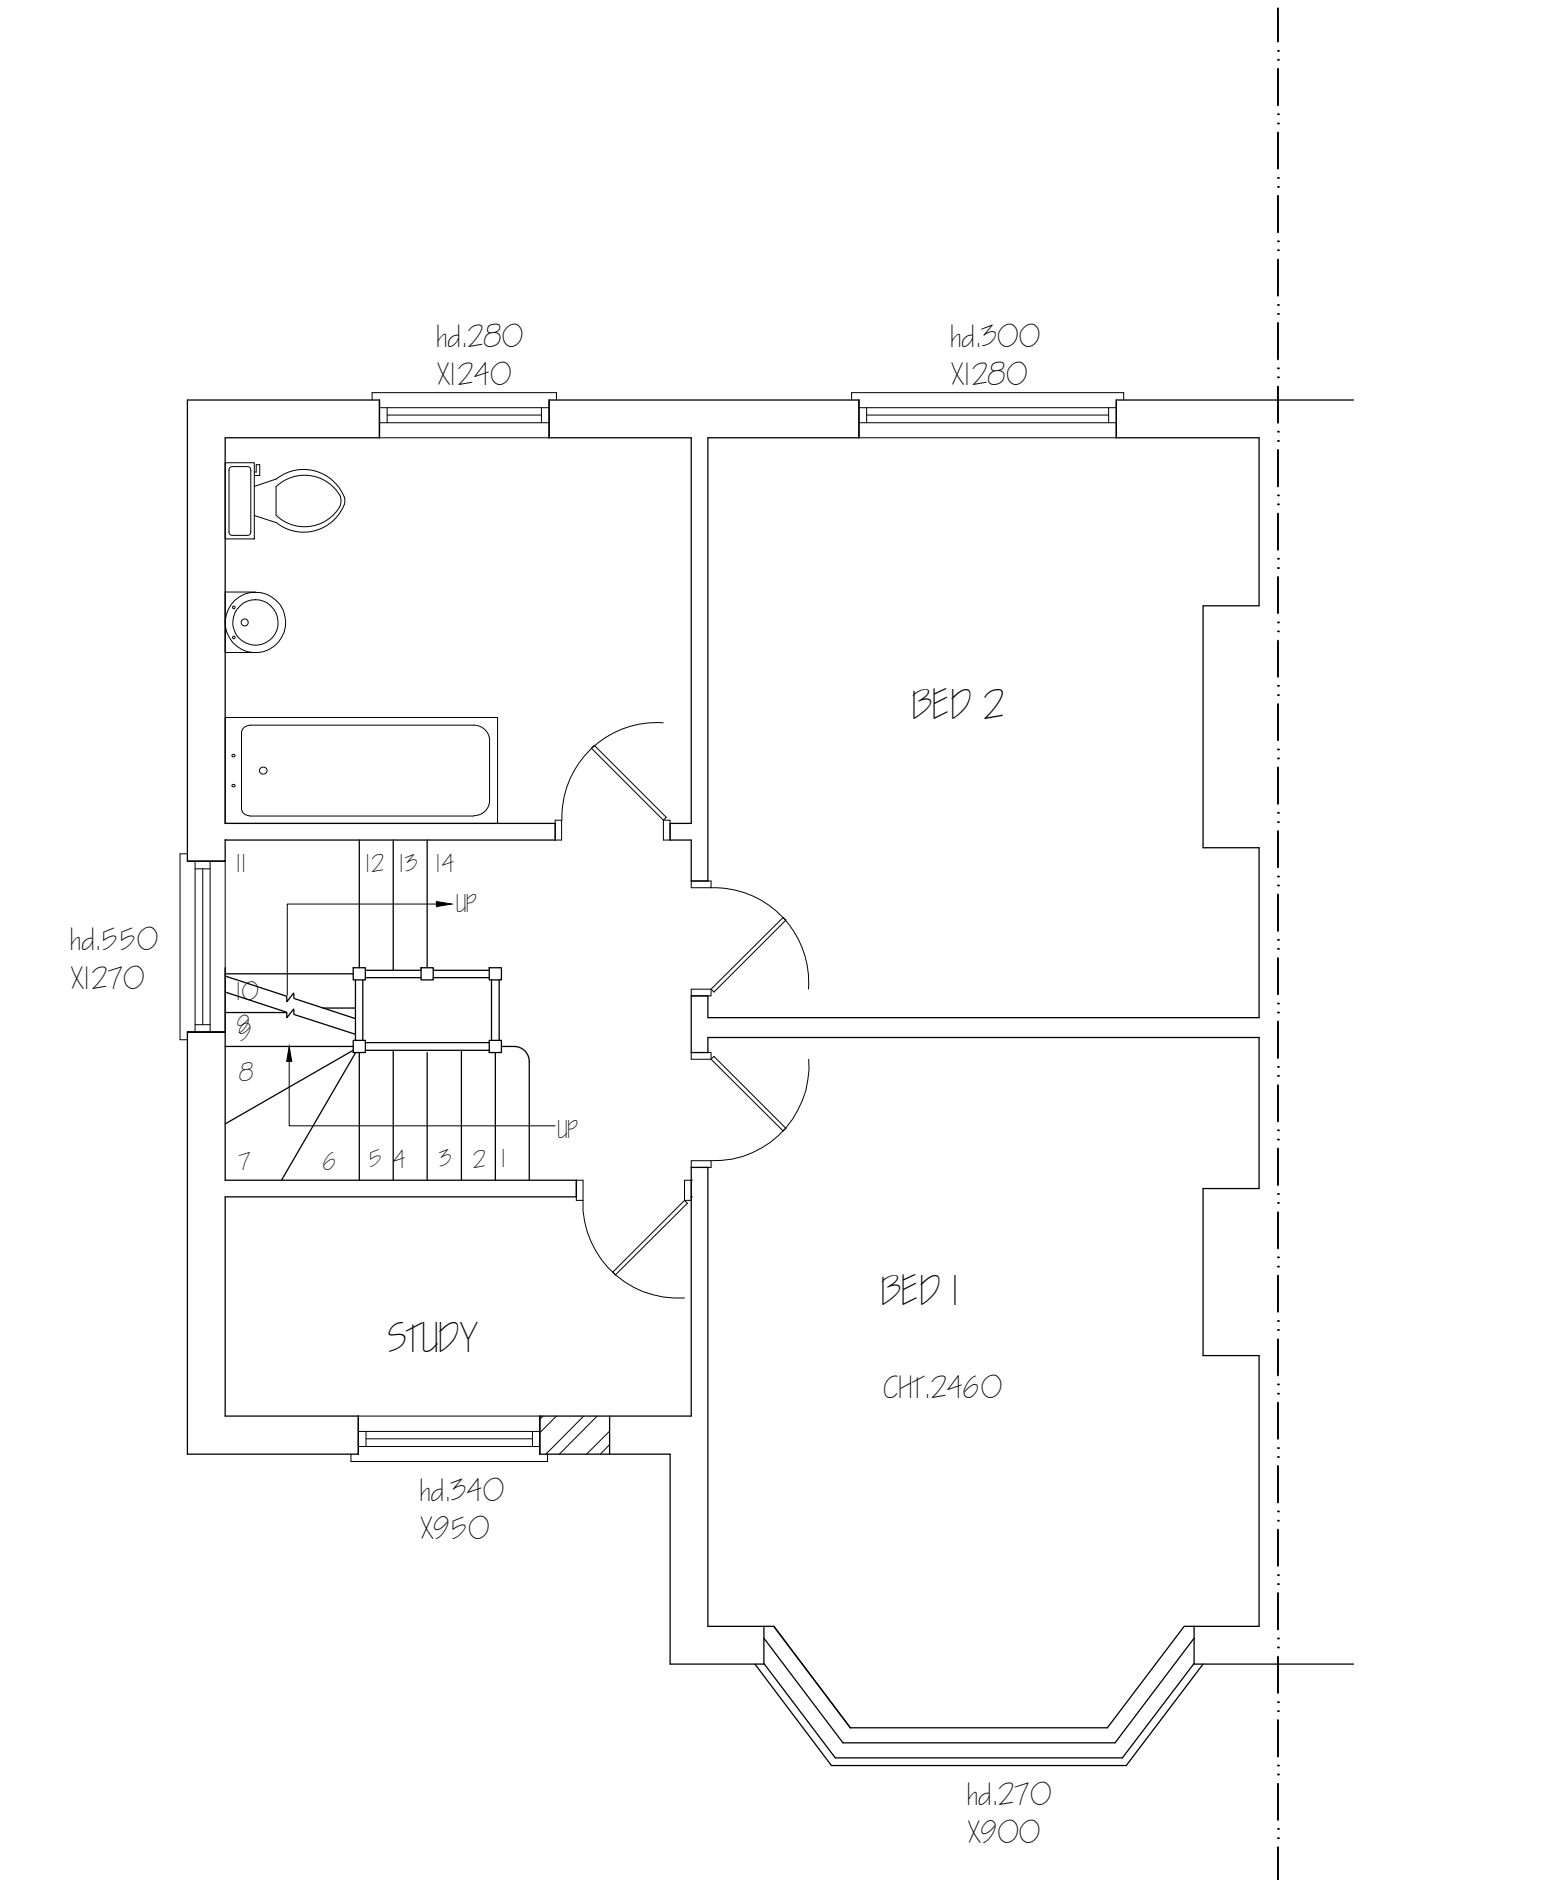

<i>Nigel Fallon, B.Sc. (Hons)MBEng. 07768-408525</i>		ADDRESS: 5, MAYLANDS ROAD, HAVANT, PO9 5NP.	
Planning & Development Consultant, Building Engineer.		NO. - 05	
164 Japonica Lane, Willen Park, Milton Keynes, MK15 9EE.		REV:	
DRAWING TITLE: PROPOSED FIRST FLOOR PLAN		DATE: 12/ 04/ 2024	
SCALE - 1: 50		DRG. PAPER SIZE: A3	

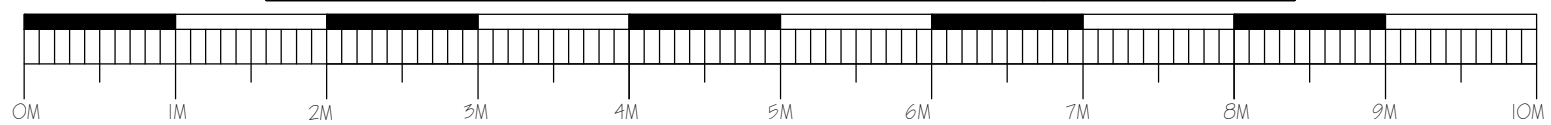

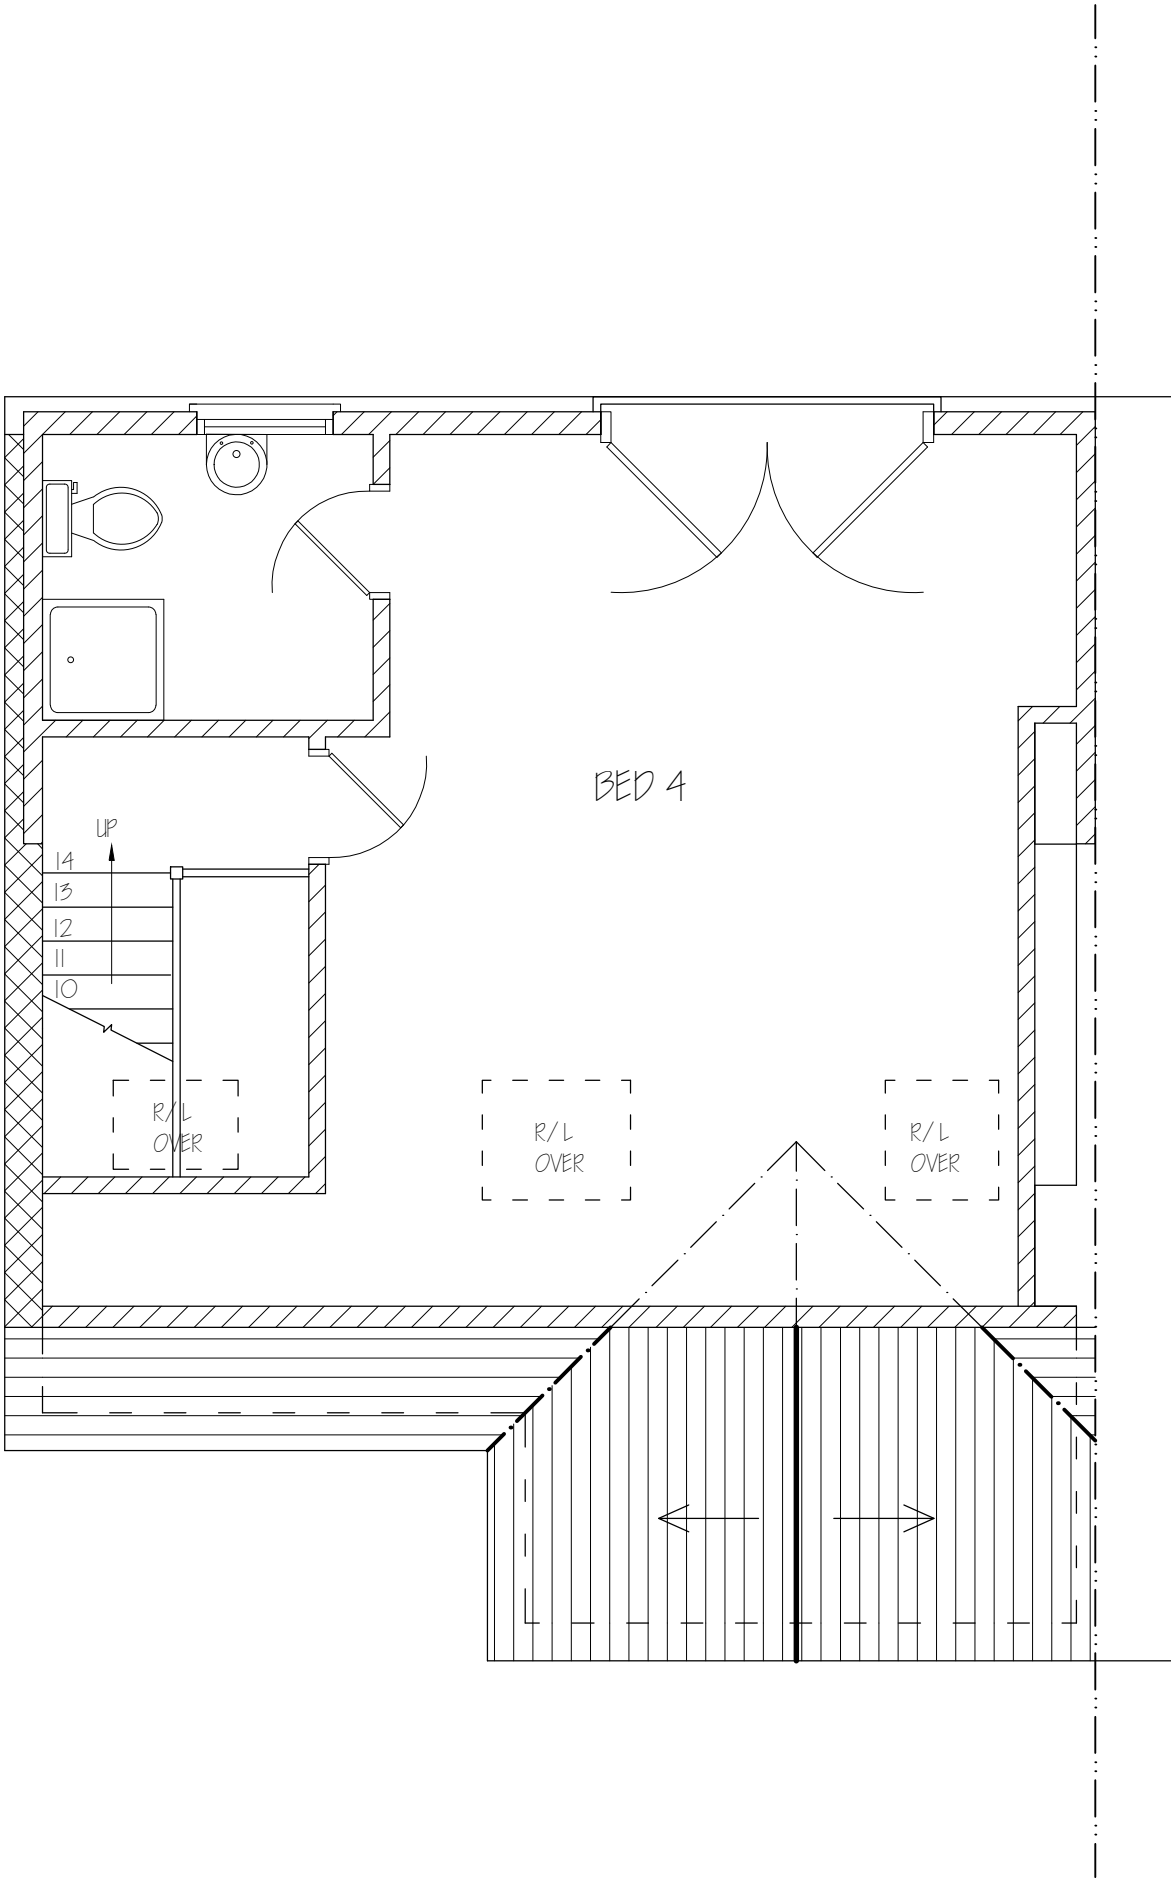

Nigel Fallon, B.Sc. (Hons)MBEng. 07768-408525

Planning & Development Consultant, Building Engineer.

**164 Japonica Lane,
Willen Park,
Milton Keynes, MK15 9EE.**

DRAWING TITLE: PROPOSED SECOND FLOOR PLAN

SCALE - 1: 50

DATE: 12/ 04/ 2024

ADDRESS:
5, MAYLANDS ROAD,
HAVANT, PO9 3NP.

NO. - 06

REV:

DRG. PAPER SIZE: A3

