




Existing Elevations

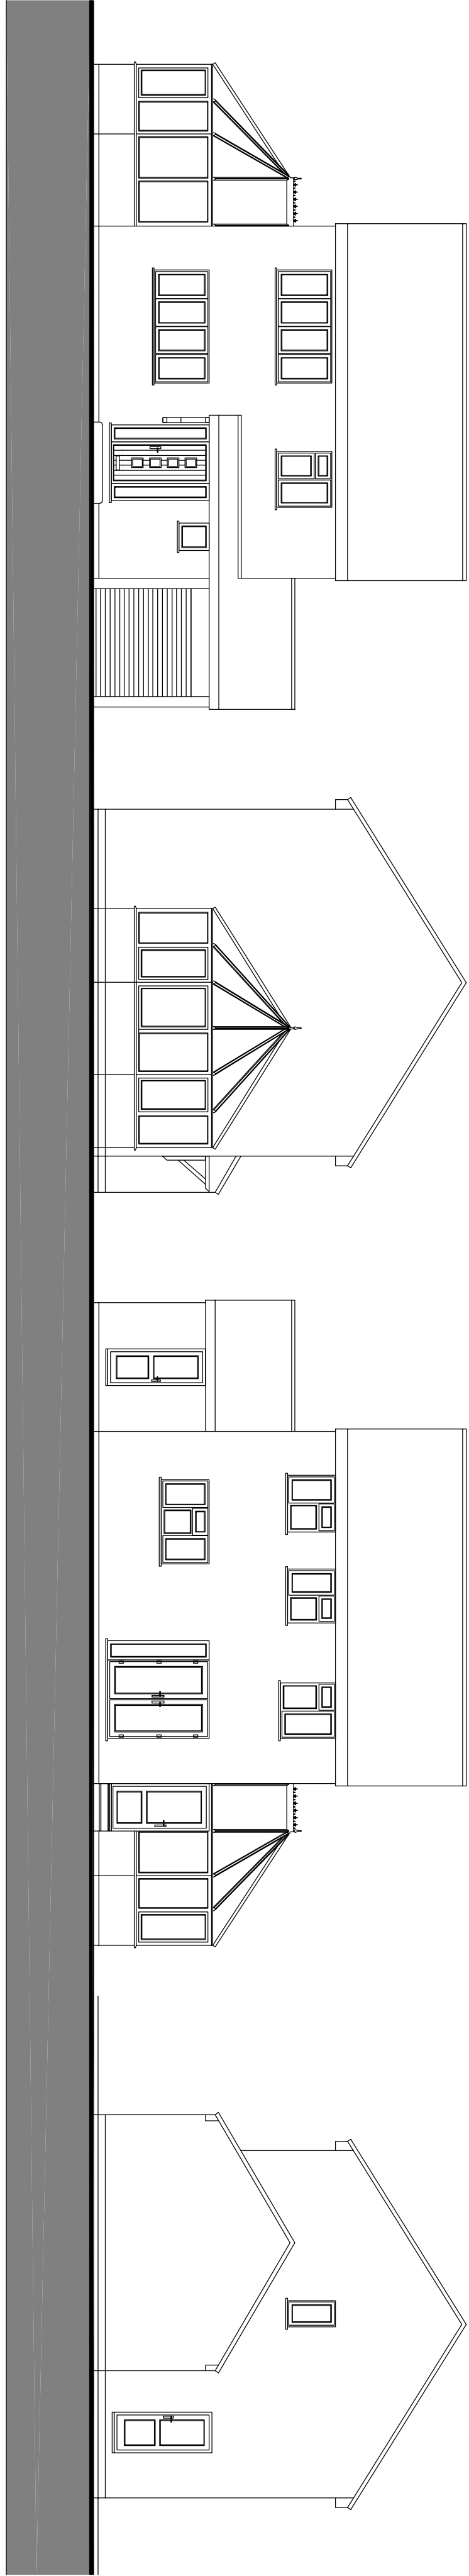


Existing Floor Plans

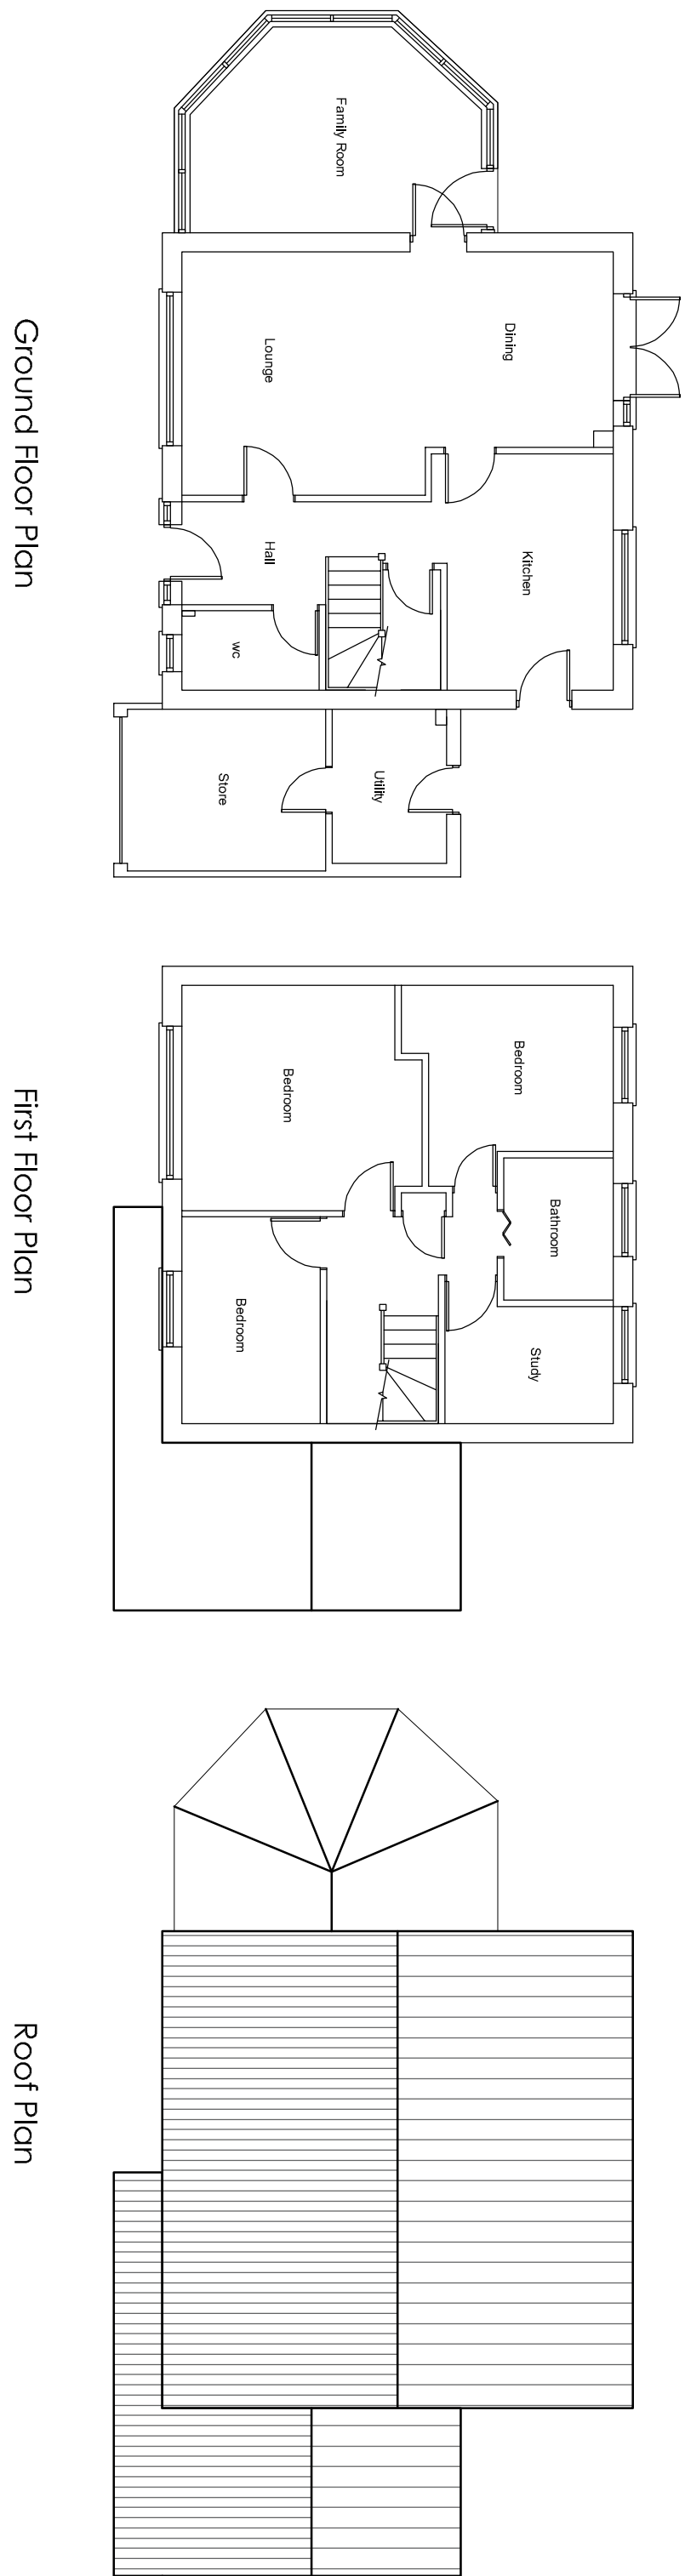


Proposed Floor Plans

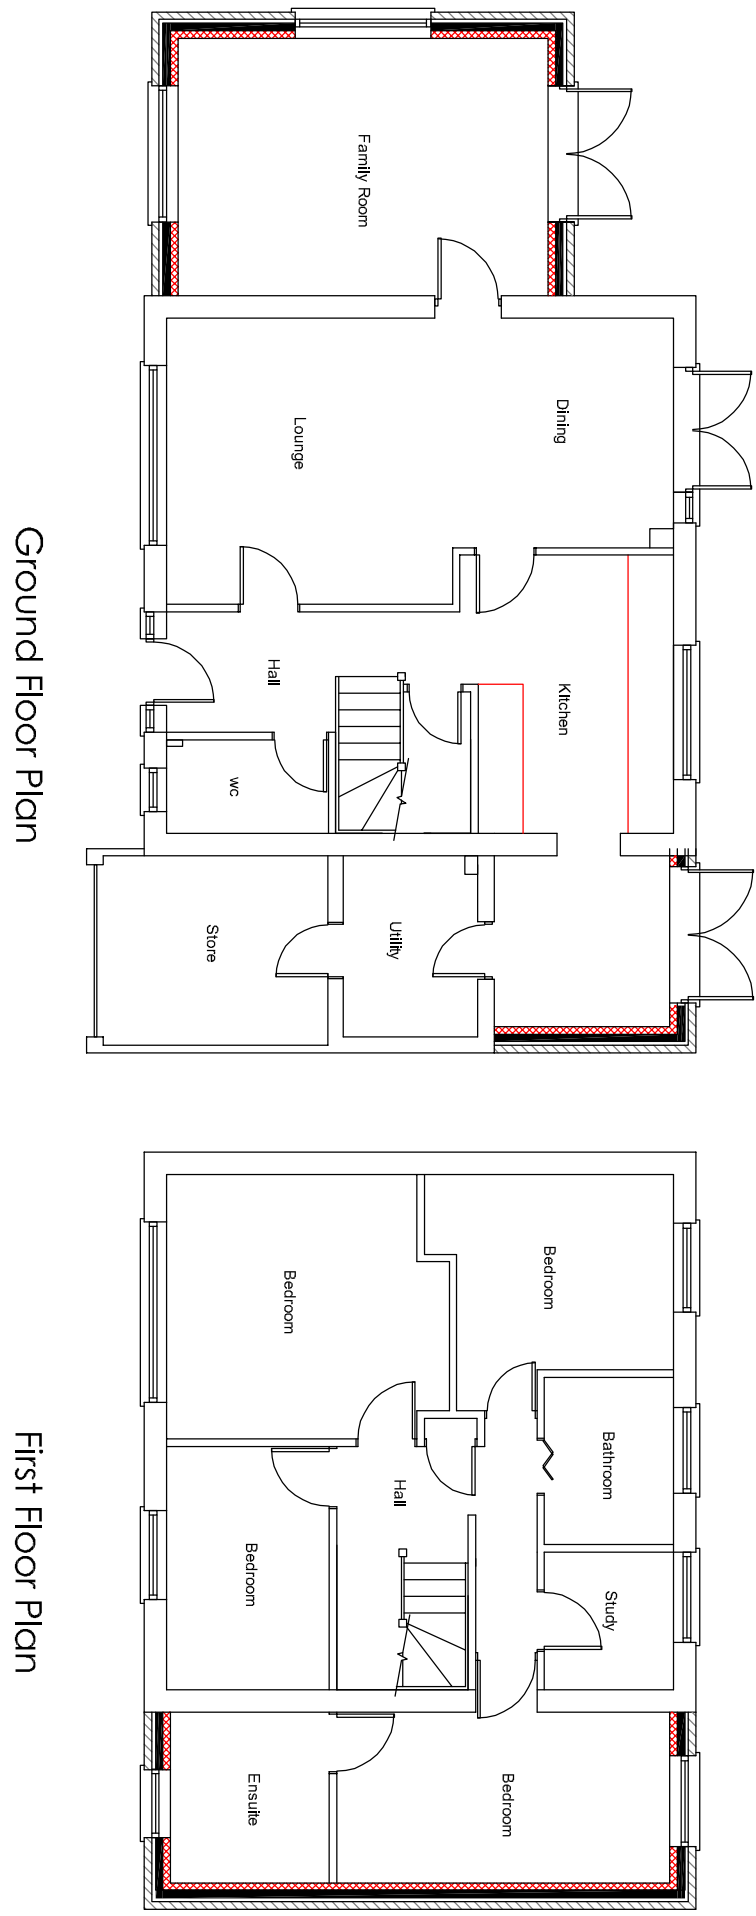

Proposed Elevations

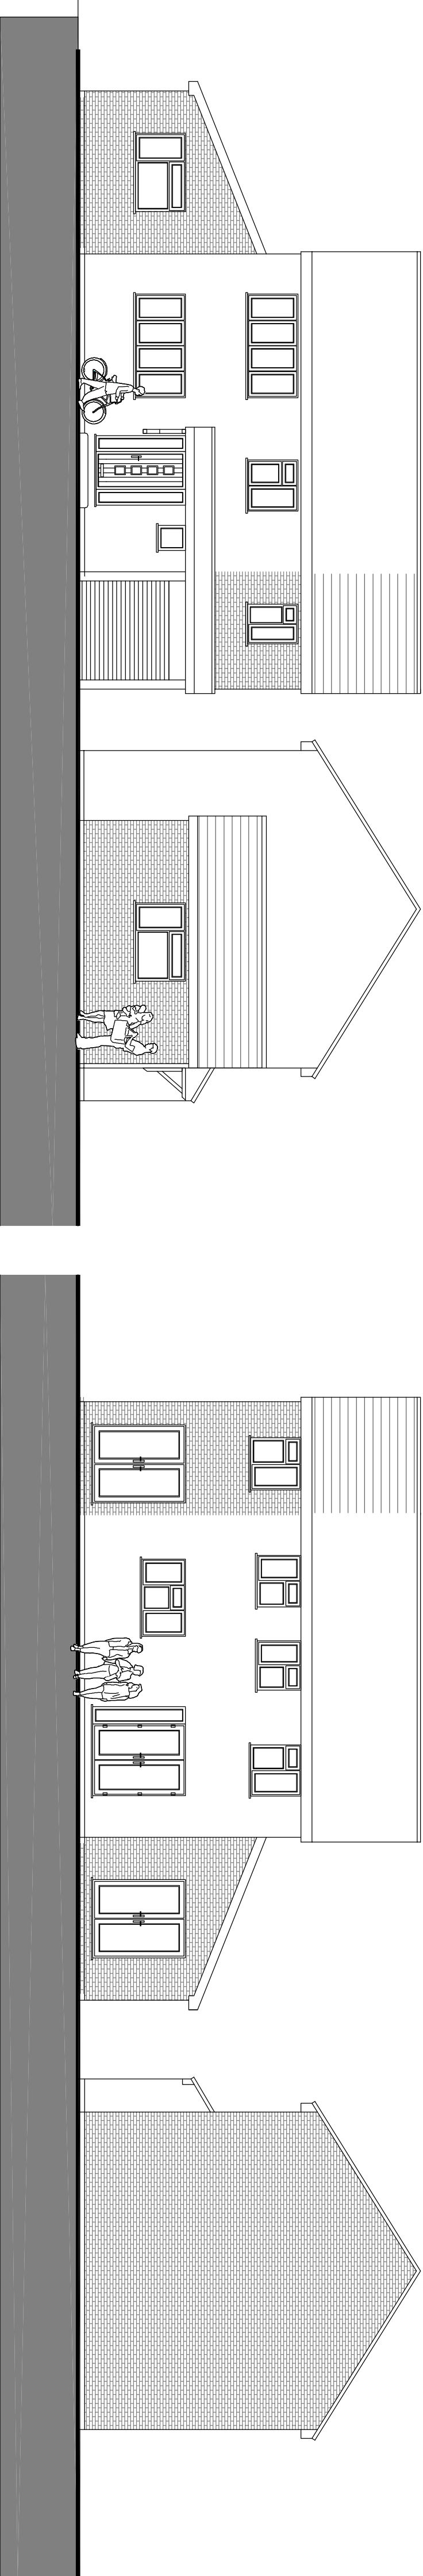



Proposed Single Storey Rear and Side Extension and First Floor Extension

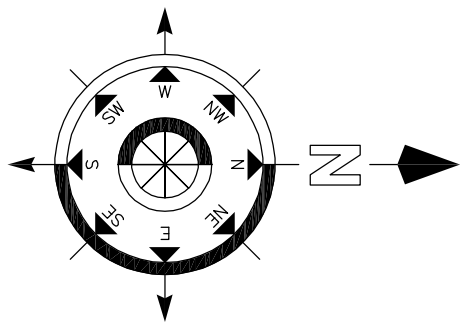

Materials to match existing

Scale in Metres
0 1 2 3 4 5
for 1:100

Scale in Metres
0 5 10 15 20 25
for 1:500

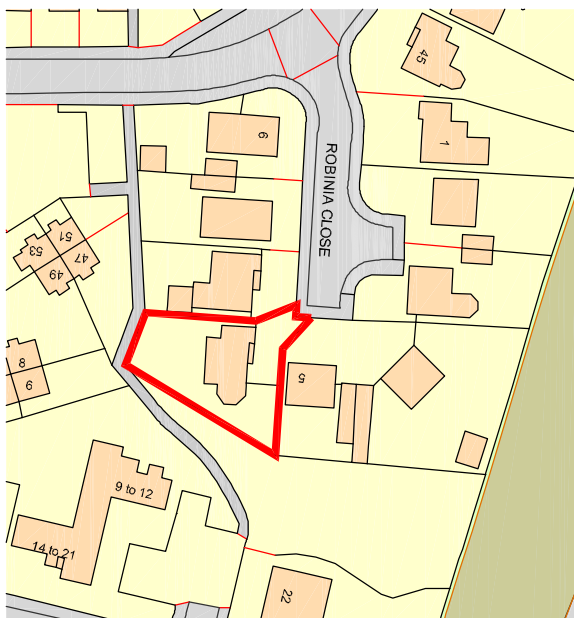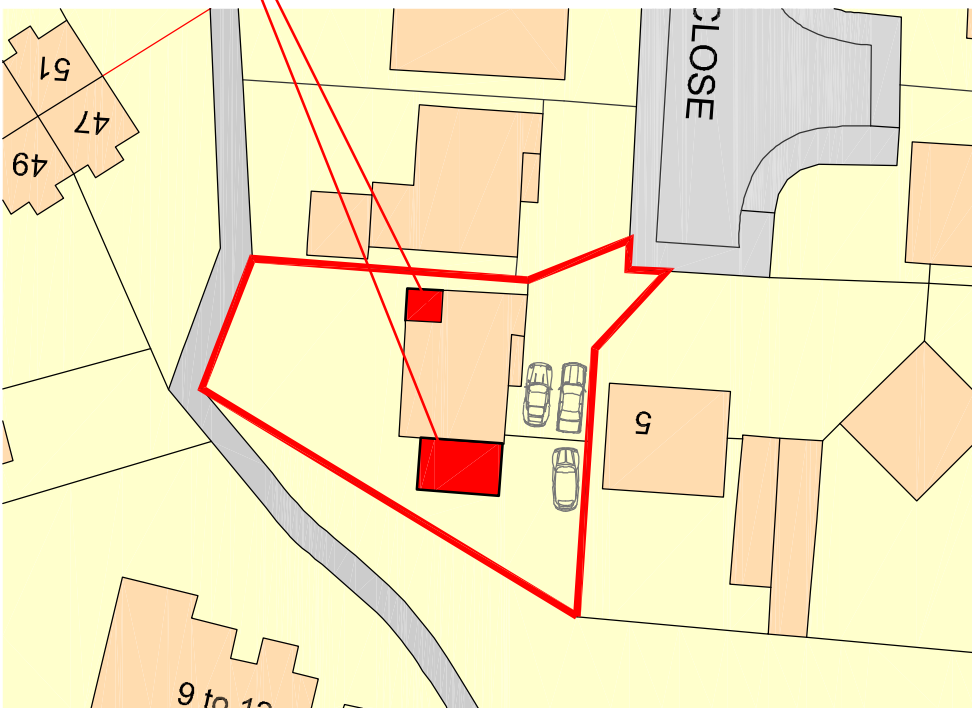

Orthance Survey, 61 Crown Copyright 2024.
All rights reserved. License number 10122832

Scale in Metres
0 10 20 30 40 50 60
for 1:1250

Revision	Description	Date	Drawn
Project : Mr & Mrs J Salmon 6 Robina Close Watnoolville			
Drawing Title : Proposed Single Storey Rear and Side Extension and First Floor Extension			
Chris Flint Associates Ltd CHARTERED SURVEYORS - PROJECT MANAGERS DEVELOPMENT CONSULTANTS			
Drawn By	Date	SHEET SIZE	Approved By
CF	01/06/25	A1	
Drawn By	Date	Revision	Scale
CFA	FULL	01	1-100
PLANNING			
2 Emerald Close Watnoolville Hereford HR7 8NZ tel: 0139 9243284 fax: 0139 338554 Email: chrisflintassociates@gmail.com			