


NOTES:


Dimensions to be checked on site before commencing work. Any discrepancies shall be reported to the architect immediately.

Do not scale from these drawings except for planning purposes. Use figured dimensions only.


Where applicable this drawing is to be read in conjunction with other consultants' drawings.

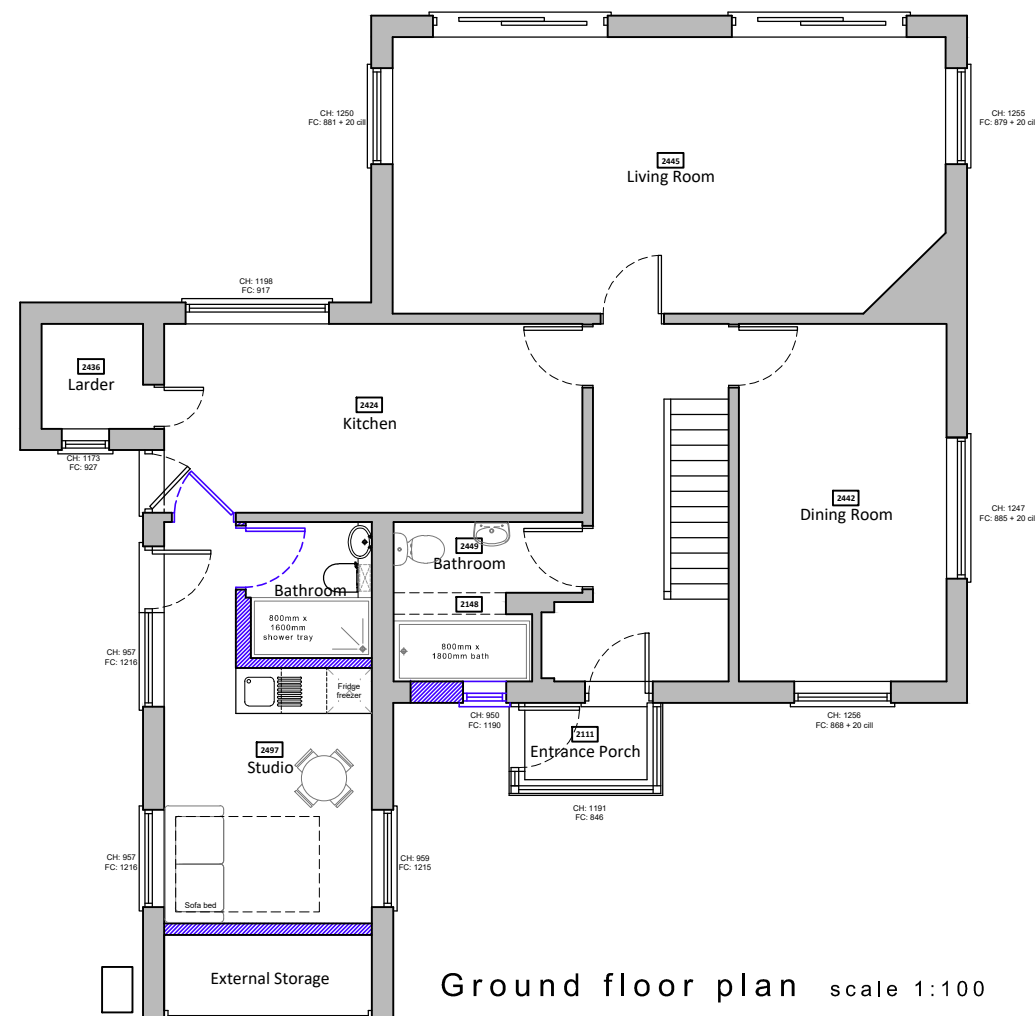


Ground floor plan scale 1:100

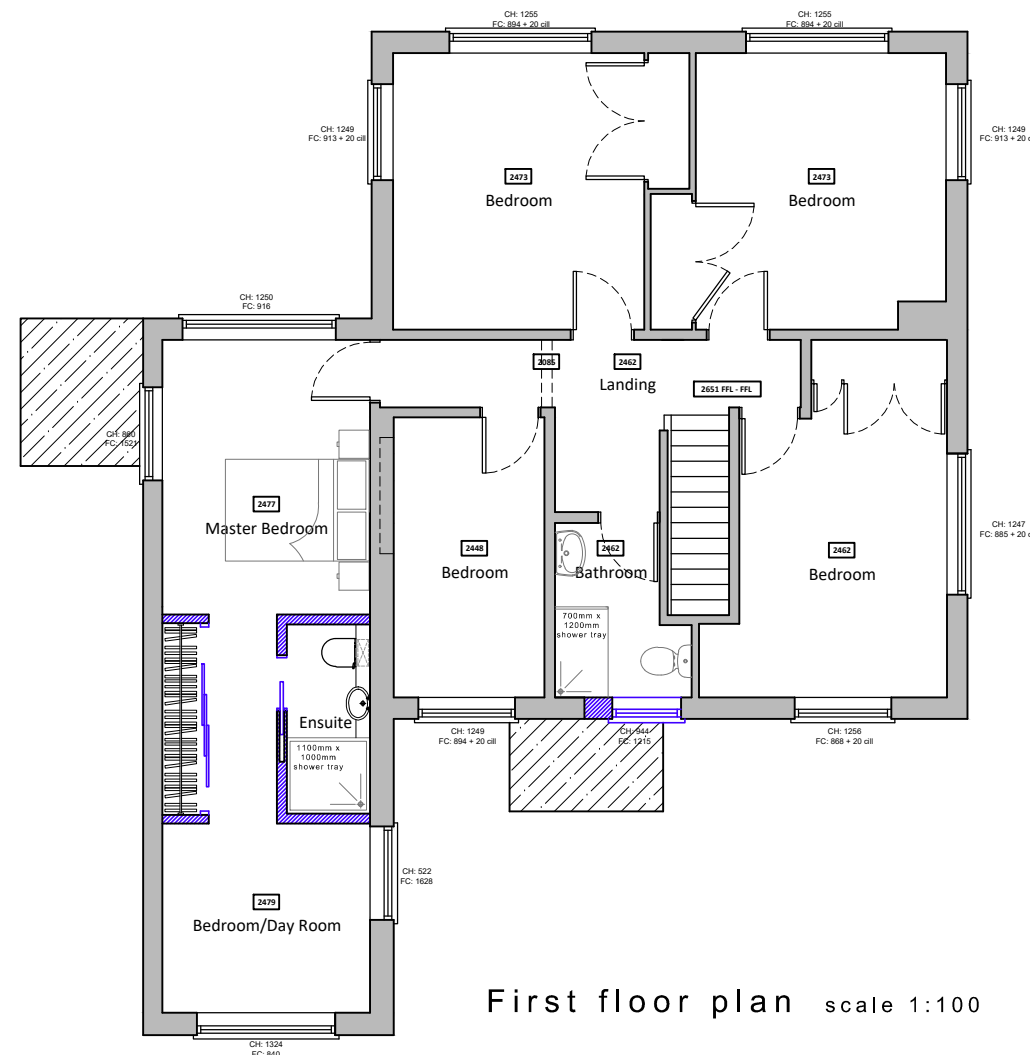


First floor plan scale 1:100

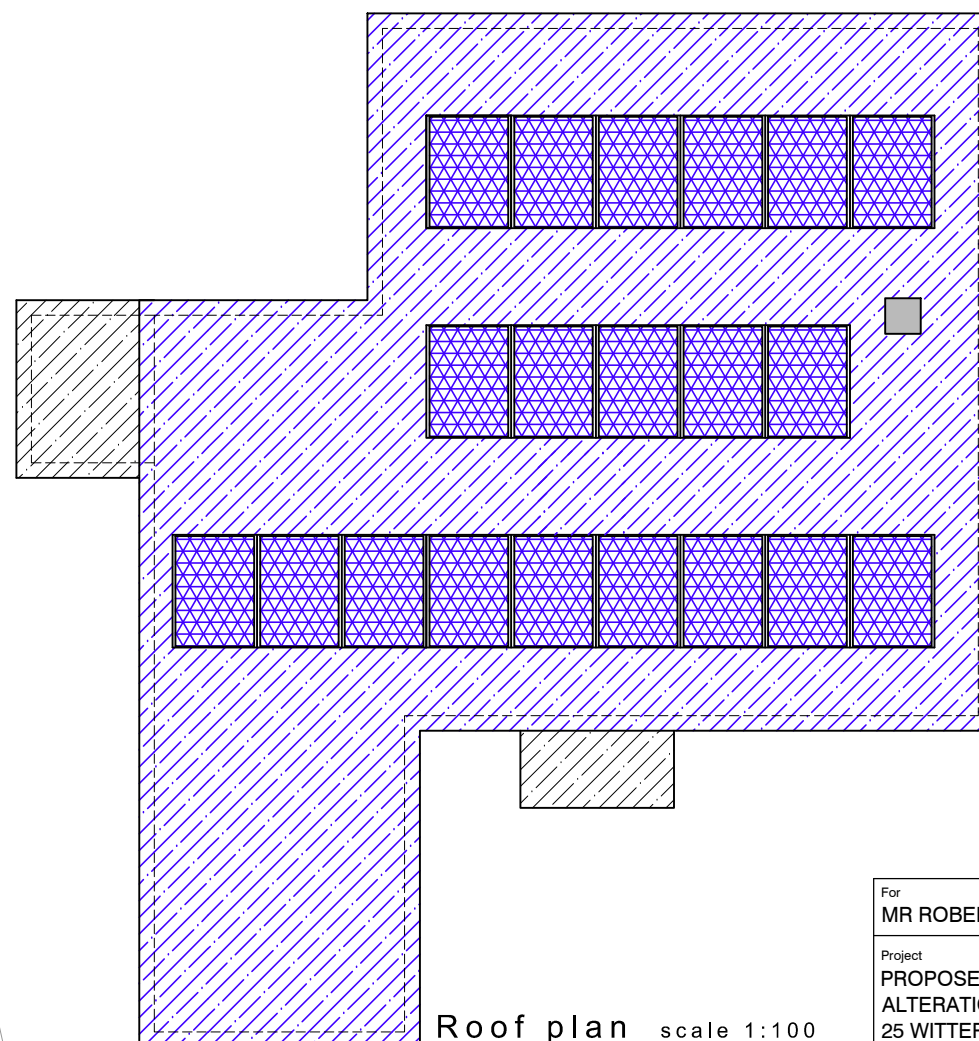

Roof plan scale 1:100

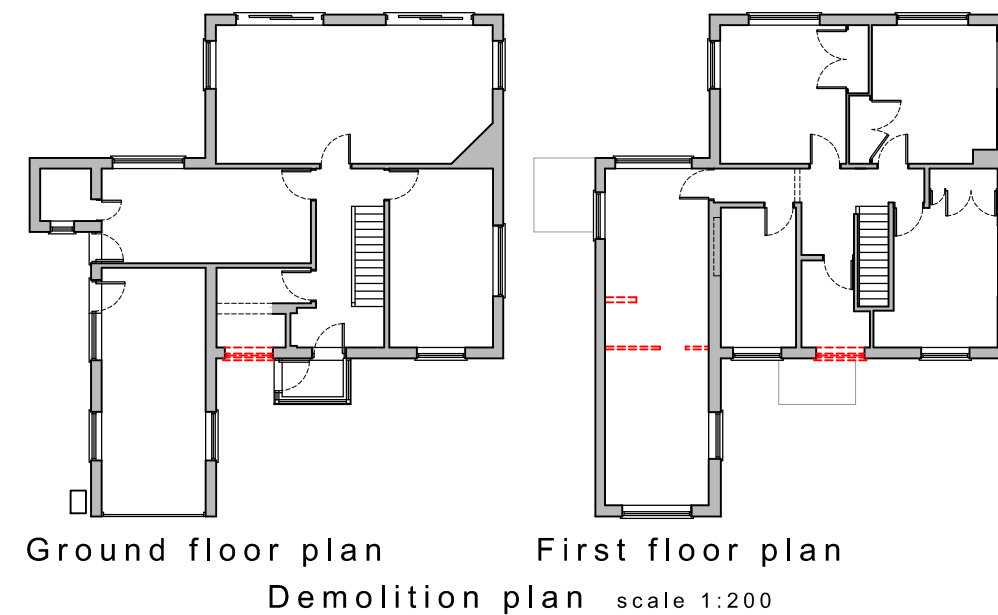

Ground floor plan First floor plan  
Demolition plan scale 1:200

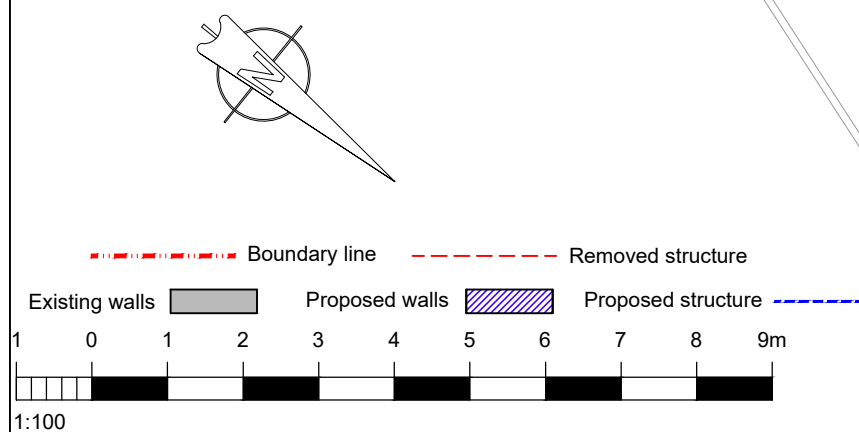

|   |                                |                                           |
|---|--------------------------------|-------------------------------------------|
| For<br><b>MR ROBERT CRUICKSHANK</b>   | Title<br><b>PROPOSED PLANS</b> | Office Tel:<br>01243 933732               |
| Project<br><b>PROPOSED ANNEX, INTERNAL &amp; ELEVATION<br/>ALTERATIONS THROUGHOUT AT<br/>25 WITTERING ROAD, HAYLING ISLAND,<br/>HAMPSHIRE, PO11 9SP</b> | Date<br>AUGUST 24              | Email:<br>admin@jb-architecturedesign.com |
|   | Drawn<br>SR                    | Web:<br>www.jb-architecturedesign.com     |
|   | Scale<br>as noted @ A3         |                                           |
|   | Checked<br>-                   |                                           |
|   | Job Number<br>PL800.24         |                                           |
|   | Drawing Number<br>04           |                                           |
|   | Revision<br>C                  |                                           |

