


General Notes:


Do not scale dimensions from this drawing, unless for Planning purposes.

The Contractor is responsible for checking all dimensions on site prior to commencement of the works.


This drawing is to be read in conjunction with the specification.

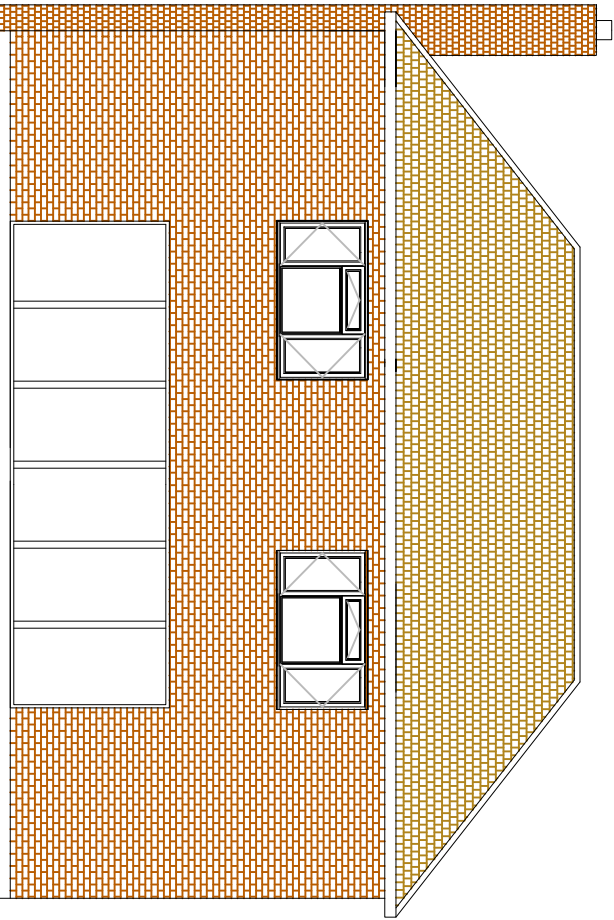


PROPOSED EAST ELEVATION

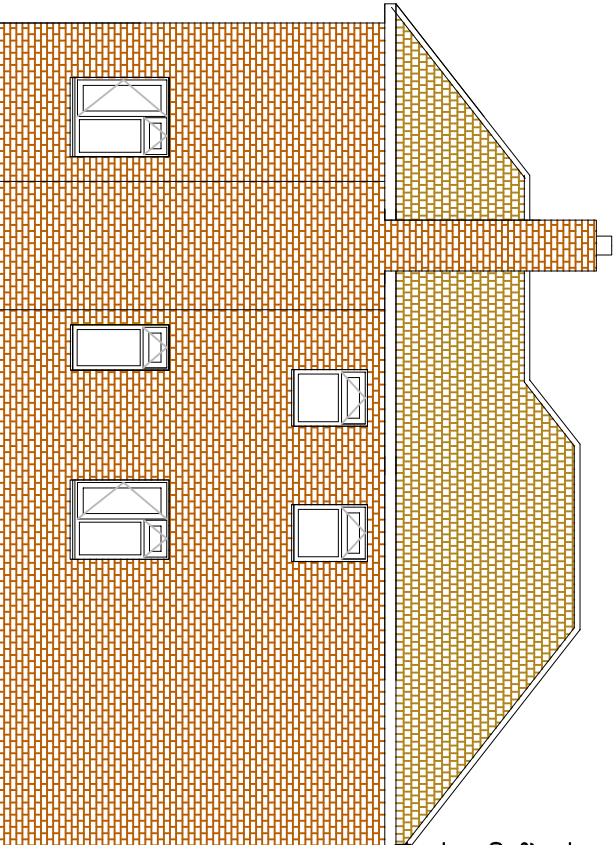

PROPOSED SOUTH ELEVATION

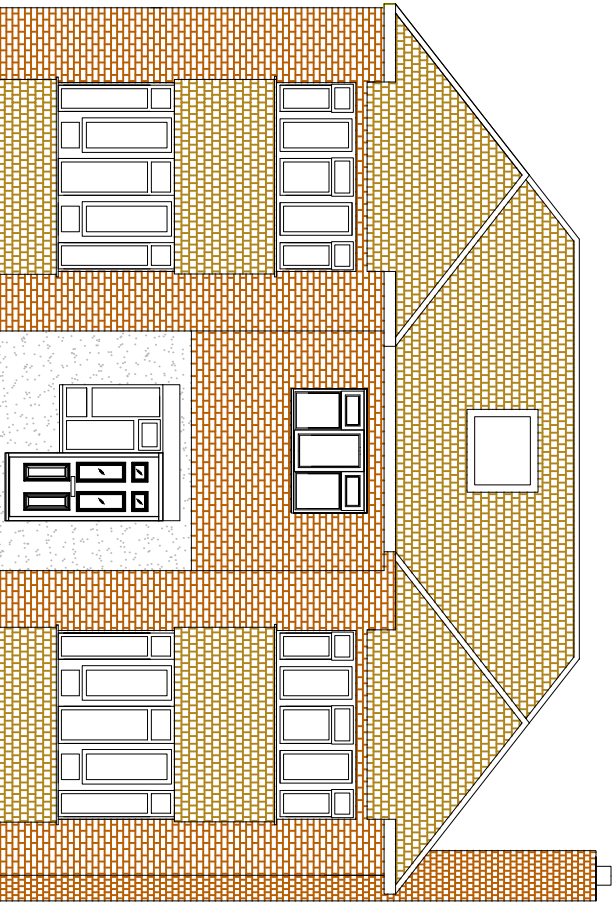

PROPOSED WEST ELEVATION

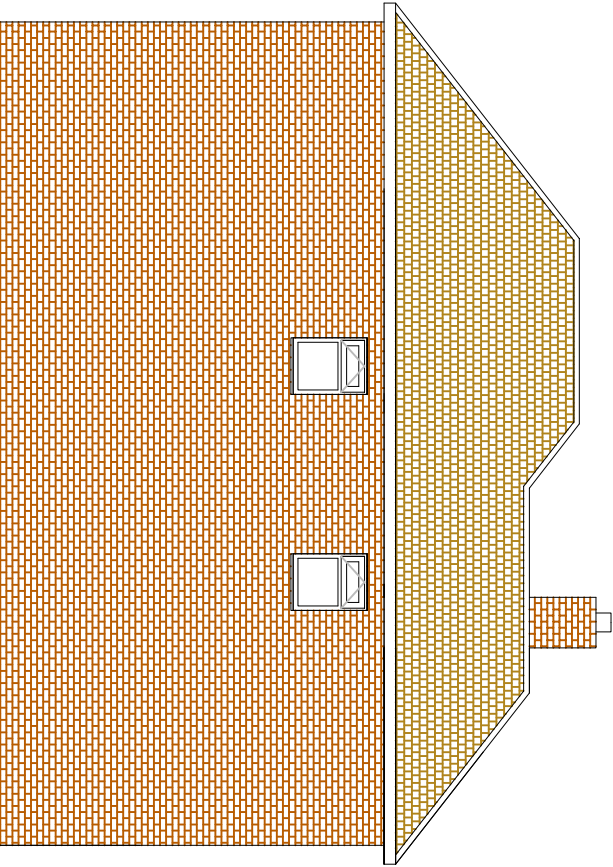

PROPOSED NORTH ELEVATION

Brian Elstone Surveying Services Ltd

Brian Elstone, MCIQB, IMapS, FCABE
Building Surveyor and Architectural Consultant
CDM Consultant
1 Herne Court, Station Road, Rustington,
West Sussex, BN16 3BQ
Phone: 01903 784884, Mobile: 07710 593021.
Email: brian@elstone.biz

Client:
Mr & Mrs T, Udy 130 Southleigh Road, PO9 2PT.

Project:
House remodelling

Drawing Title:
Proposed Elevations

Revision	Date	Description
A	17/05/2024	General

Scale: 1:100
Date: 18/04/2024
Drawn By: BE

Drawing Number: 1632/005
Revision: A