

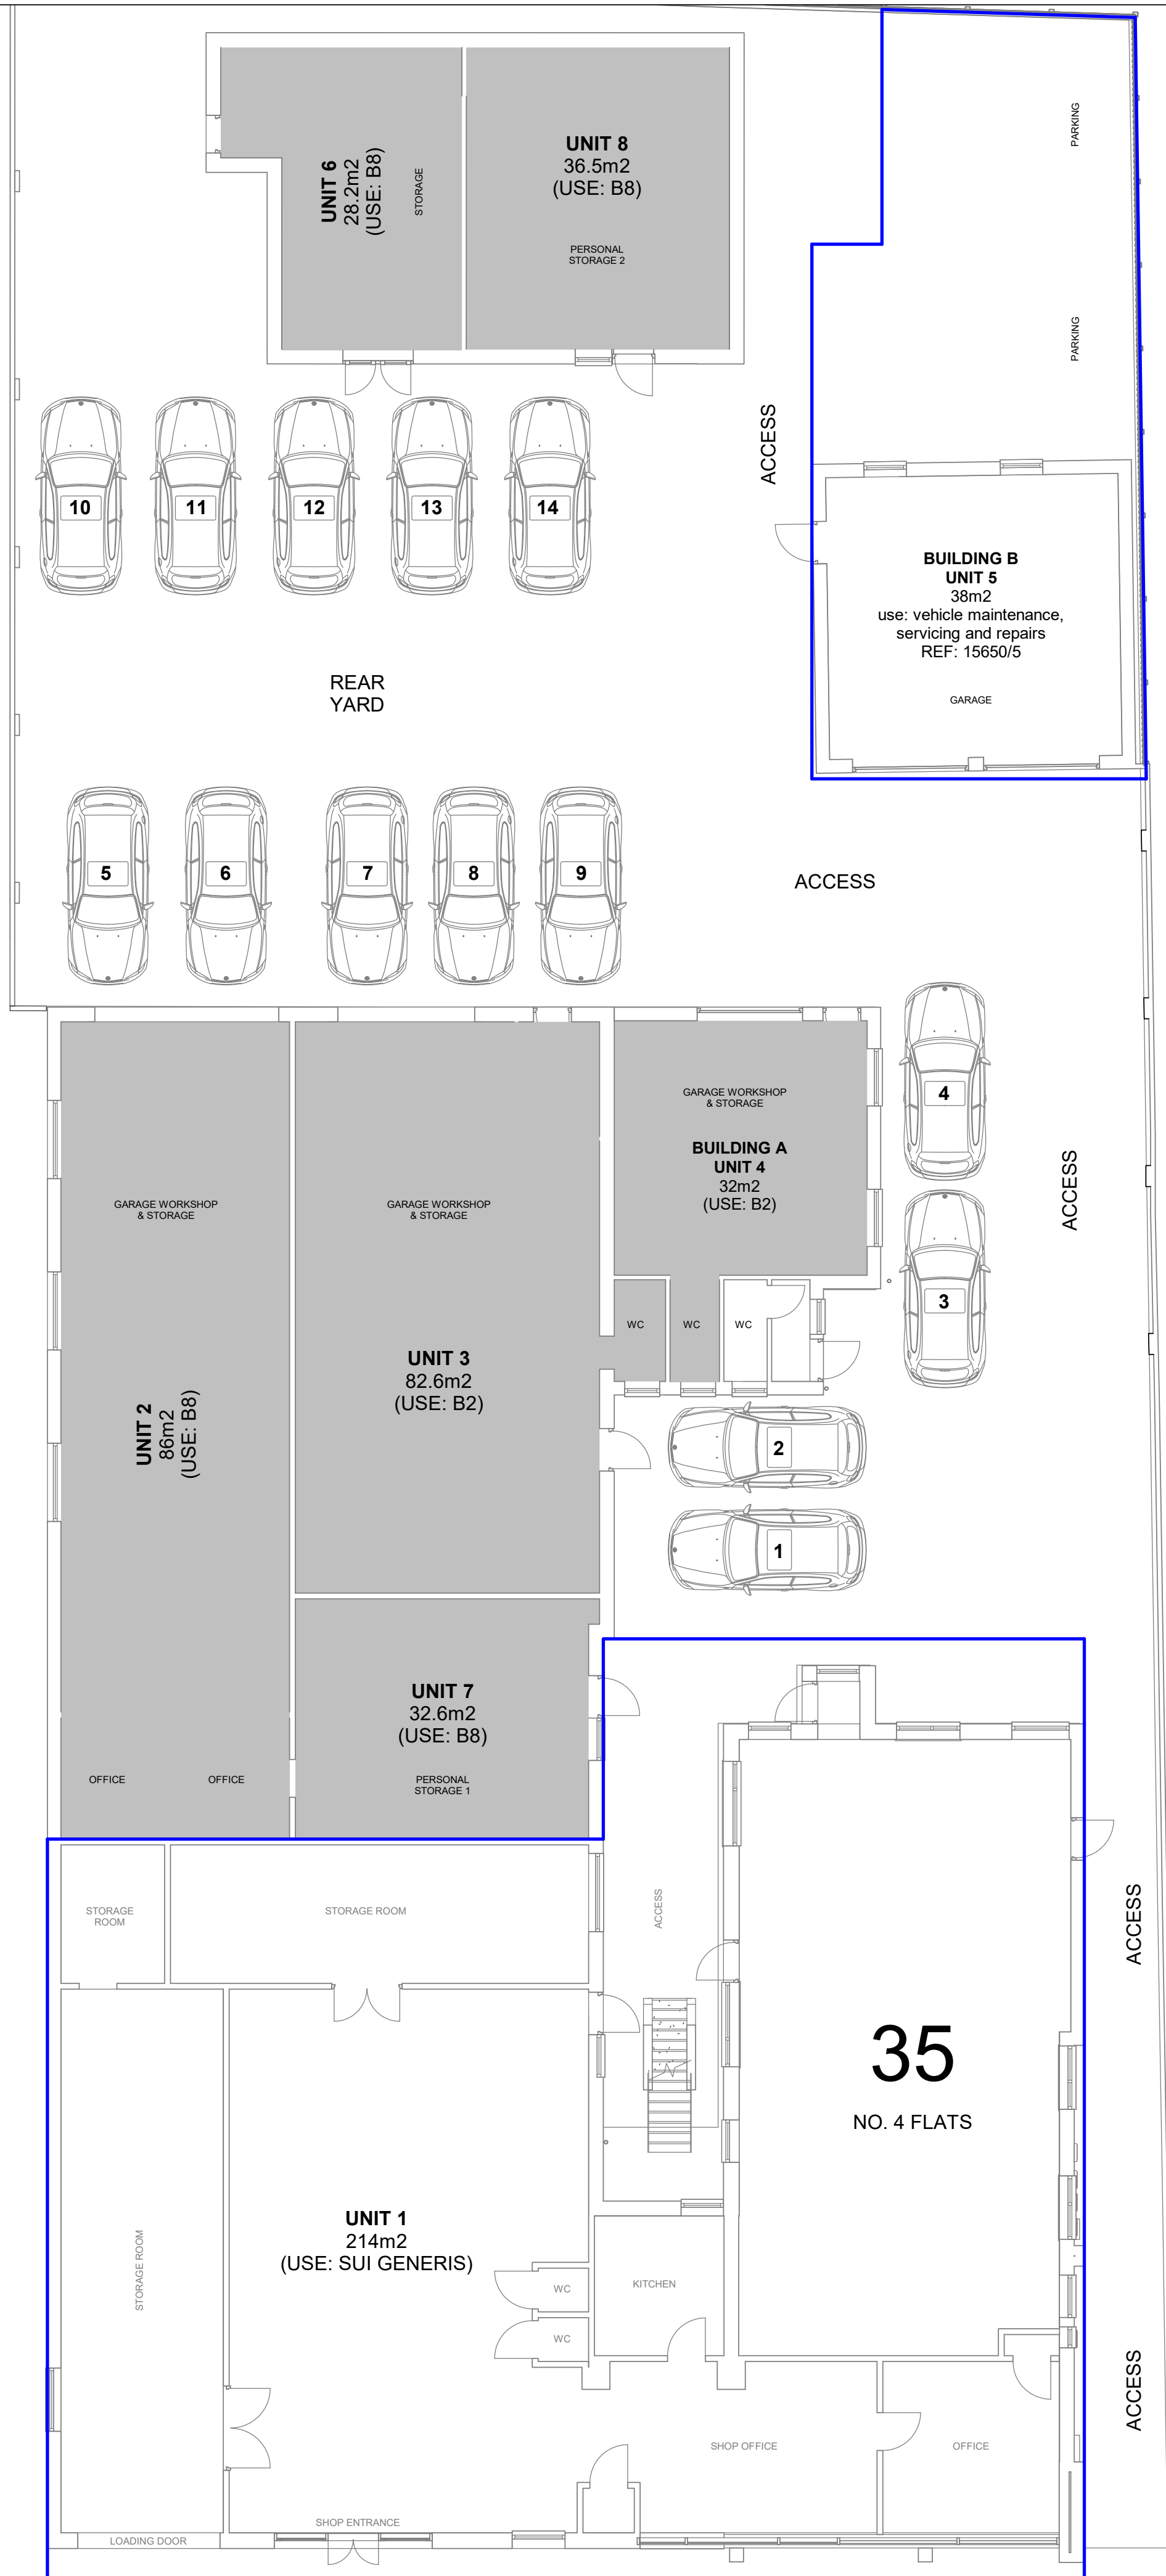


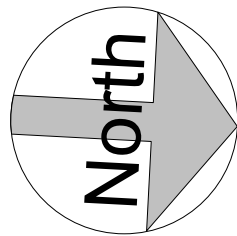

FLOOR PLAN
1 : 100

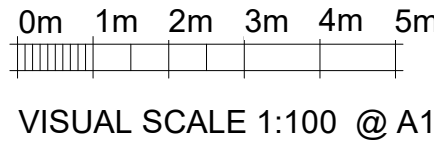

The
Planning Service

Architectural Design & Technical Drawing
Building Survey & Planning Services

www.theplanningservice.co.uk

The Planning Service
Office, 135 North Lane
Clanfield, nr Waterlooville
Hampshire PO8 0RL

T: 023 92 597364
F: 0845 519 1103
E: info@theplanningservice.co.uk

Scale is correct when printed to the stated ISO size. Figured dimensions are to be used in preference to scaled sizes and all dimensions must be checked on site by the contractor before ordering materials and or commencing work. All dimensions in mm (millimetres) unless otherwise stated. The contractor is to ensure the works are inspected and completed to the satisfaction of the local authority. Compliance with building regulations or a party wall award / agreement is not to be assumed.

No deviation from this drawing will be permitted without the prior written consent of the designer. Under the provisions of the copyright act 1988, the copyright of this drawing and the work contained therein remains the property of the designer (the planning service), and may not be reproduced in any form whatsoever without prior written consent.

Under the construction (design and management) regulations 2015 (CDM2015) all design work for both domestic and commercial development(s) are to conform to those regulations. E&EO.

Client(s):
Steven Bakovljev

Project:
**33 Creek Road,
Hayling Island PO11
9QZ**

Drawing Title:
**PROPOSED
PARKING PLAN**

Project number: 0287.1

Date: 10/10/2022

Revision:

Drawn by: JJ

Project Status: Planning

P003

Scale 100% @ A1 1 : 100