


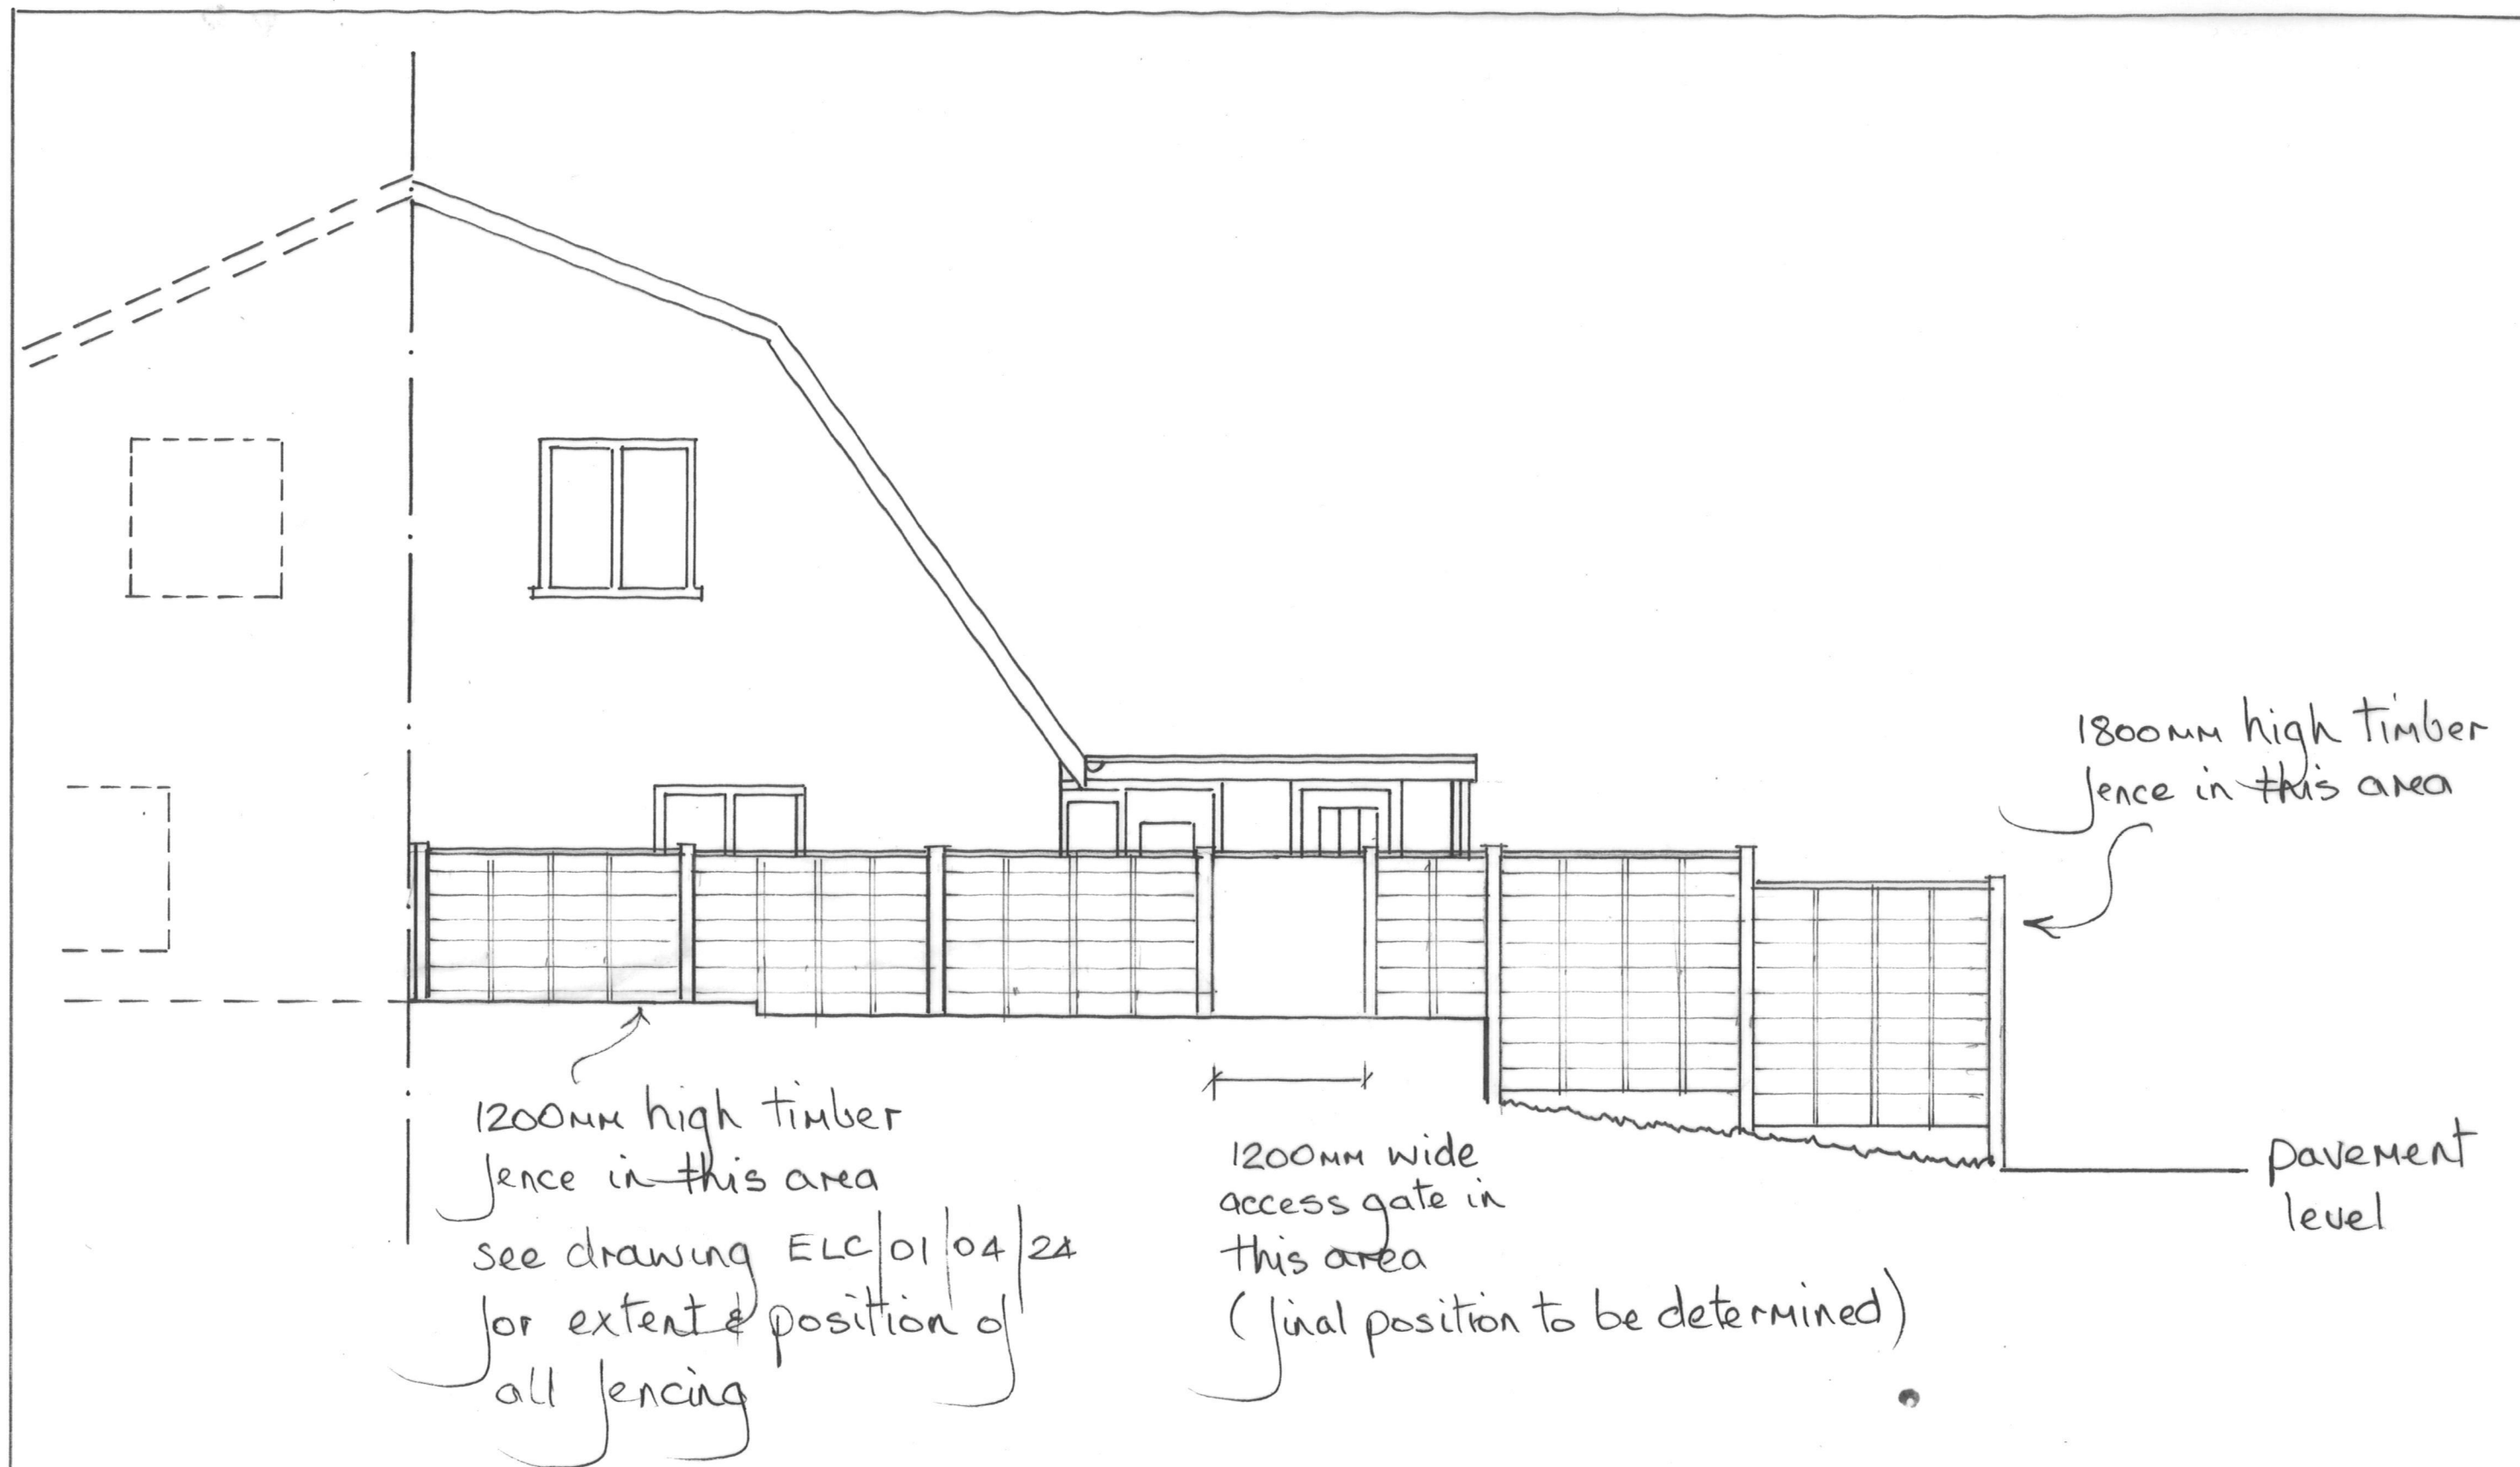

ELC/05/04/24

PROPOSED SOUTH ELEVATION
SCALE 1:50

37 LOMBARDY RISE
WATERLOOVILLE P07 8EB