



Rev.	Date	Note	Author	Checked
-	dd/mm/yy	Note	XXX	XXX

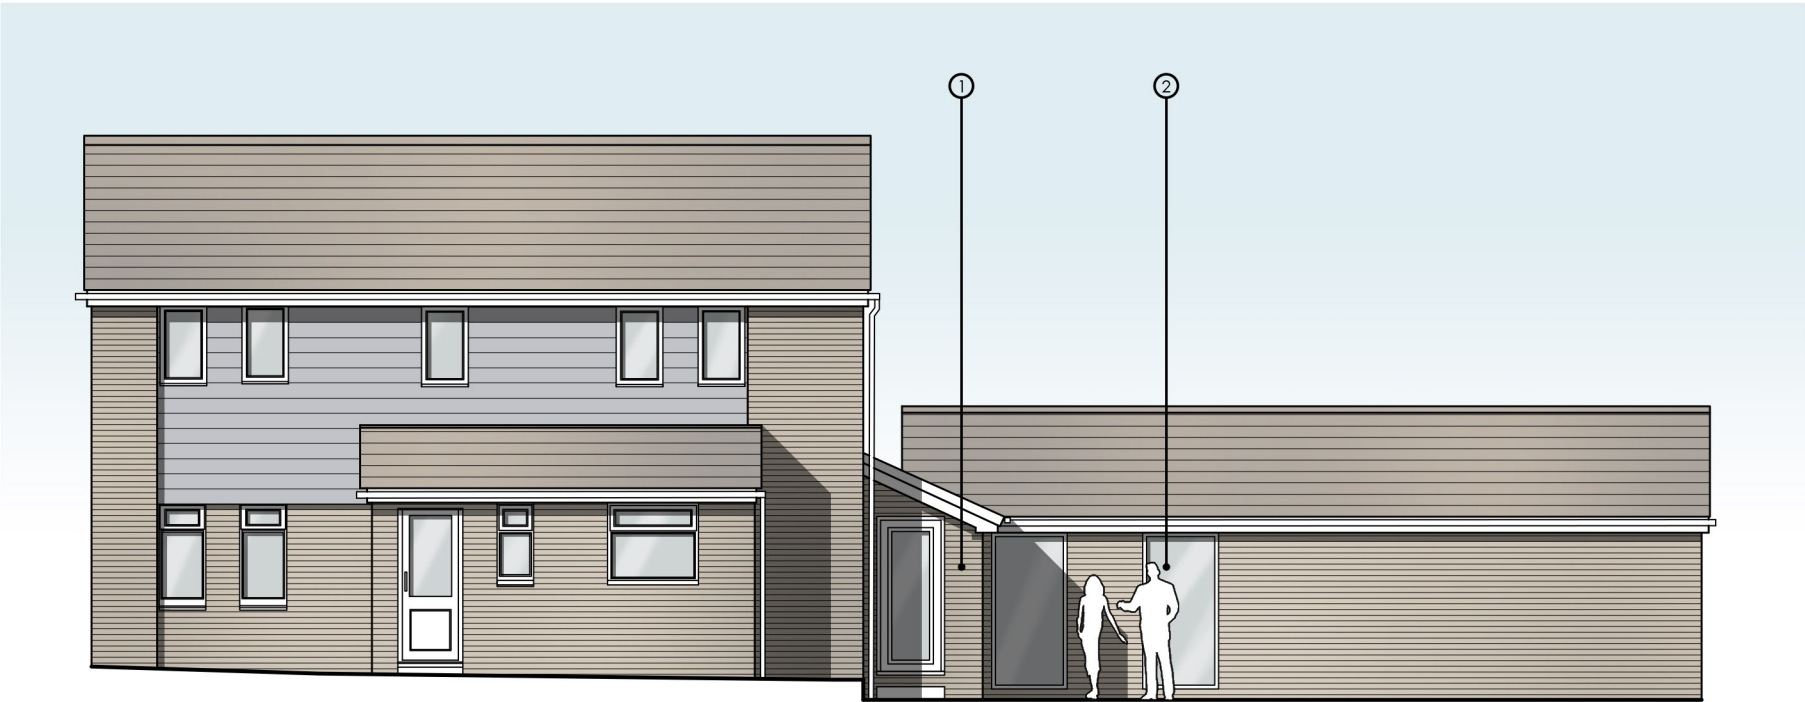


PROPOSED EAST ELEVATION

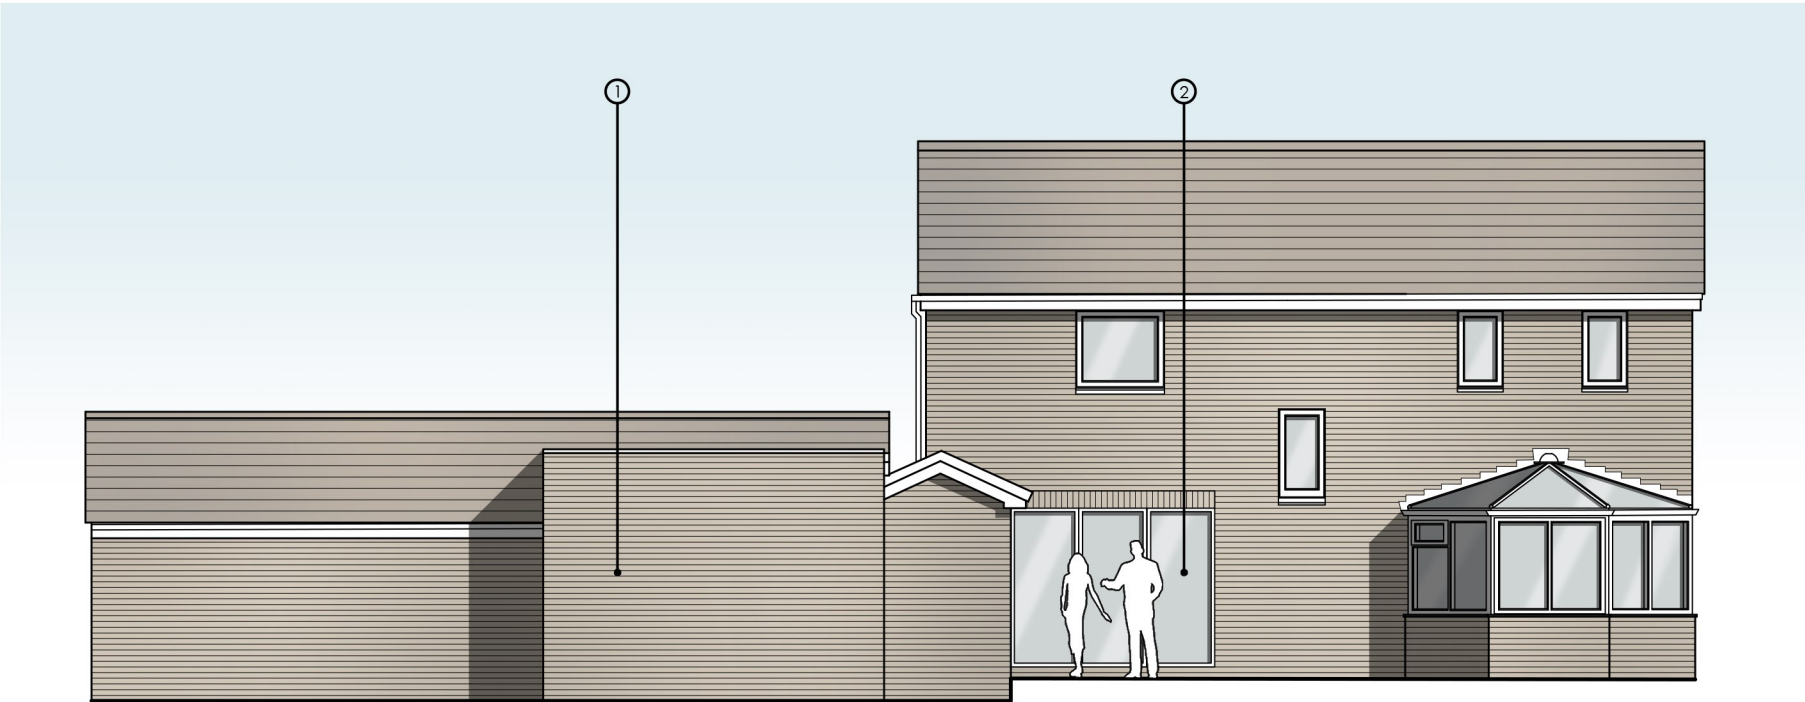

PROPOSED WEST ELEVATION

MATERIALS KEY

- 1. BRICK TO MATCH EXISTING
- 2. POWDER COATED ALUMINIUM GLAZING
- 3. ROOF TILES TO MATCH EXISTING

 

Project	REAR EXTENSION & GARAGE CONVERSION 1 CHEPSTOW COURT WATERLOOVILLE PO7 8NH					Drawing	PROPOSED ELEVATIONS 1			
						Job-Dwg Number	22058-PL-008		Rev.	-
Client	MR & MRS PENNEKETT					 JAMES POTTER ASSOCIATES www.jpa.design JPA - PORTSMOUTH 117 Highland Road, Southsea, Portsmouth, PO4 9DD t. +44(0)2394 002 897				
Status	PLANNING									
Scale	1:100		Sheet Size A3							
Author	RH	Checked	JP	Date	19/12/2022					