


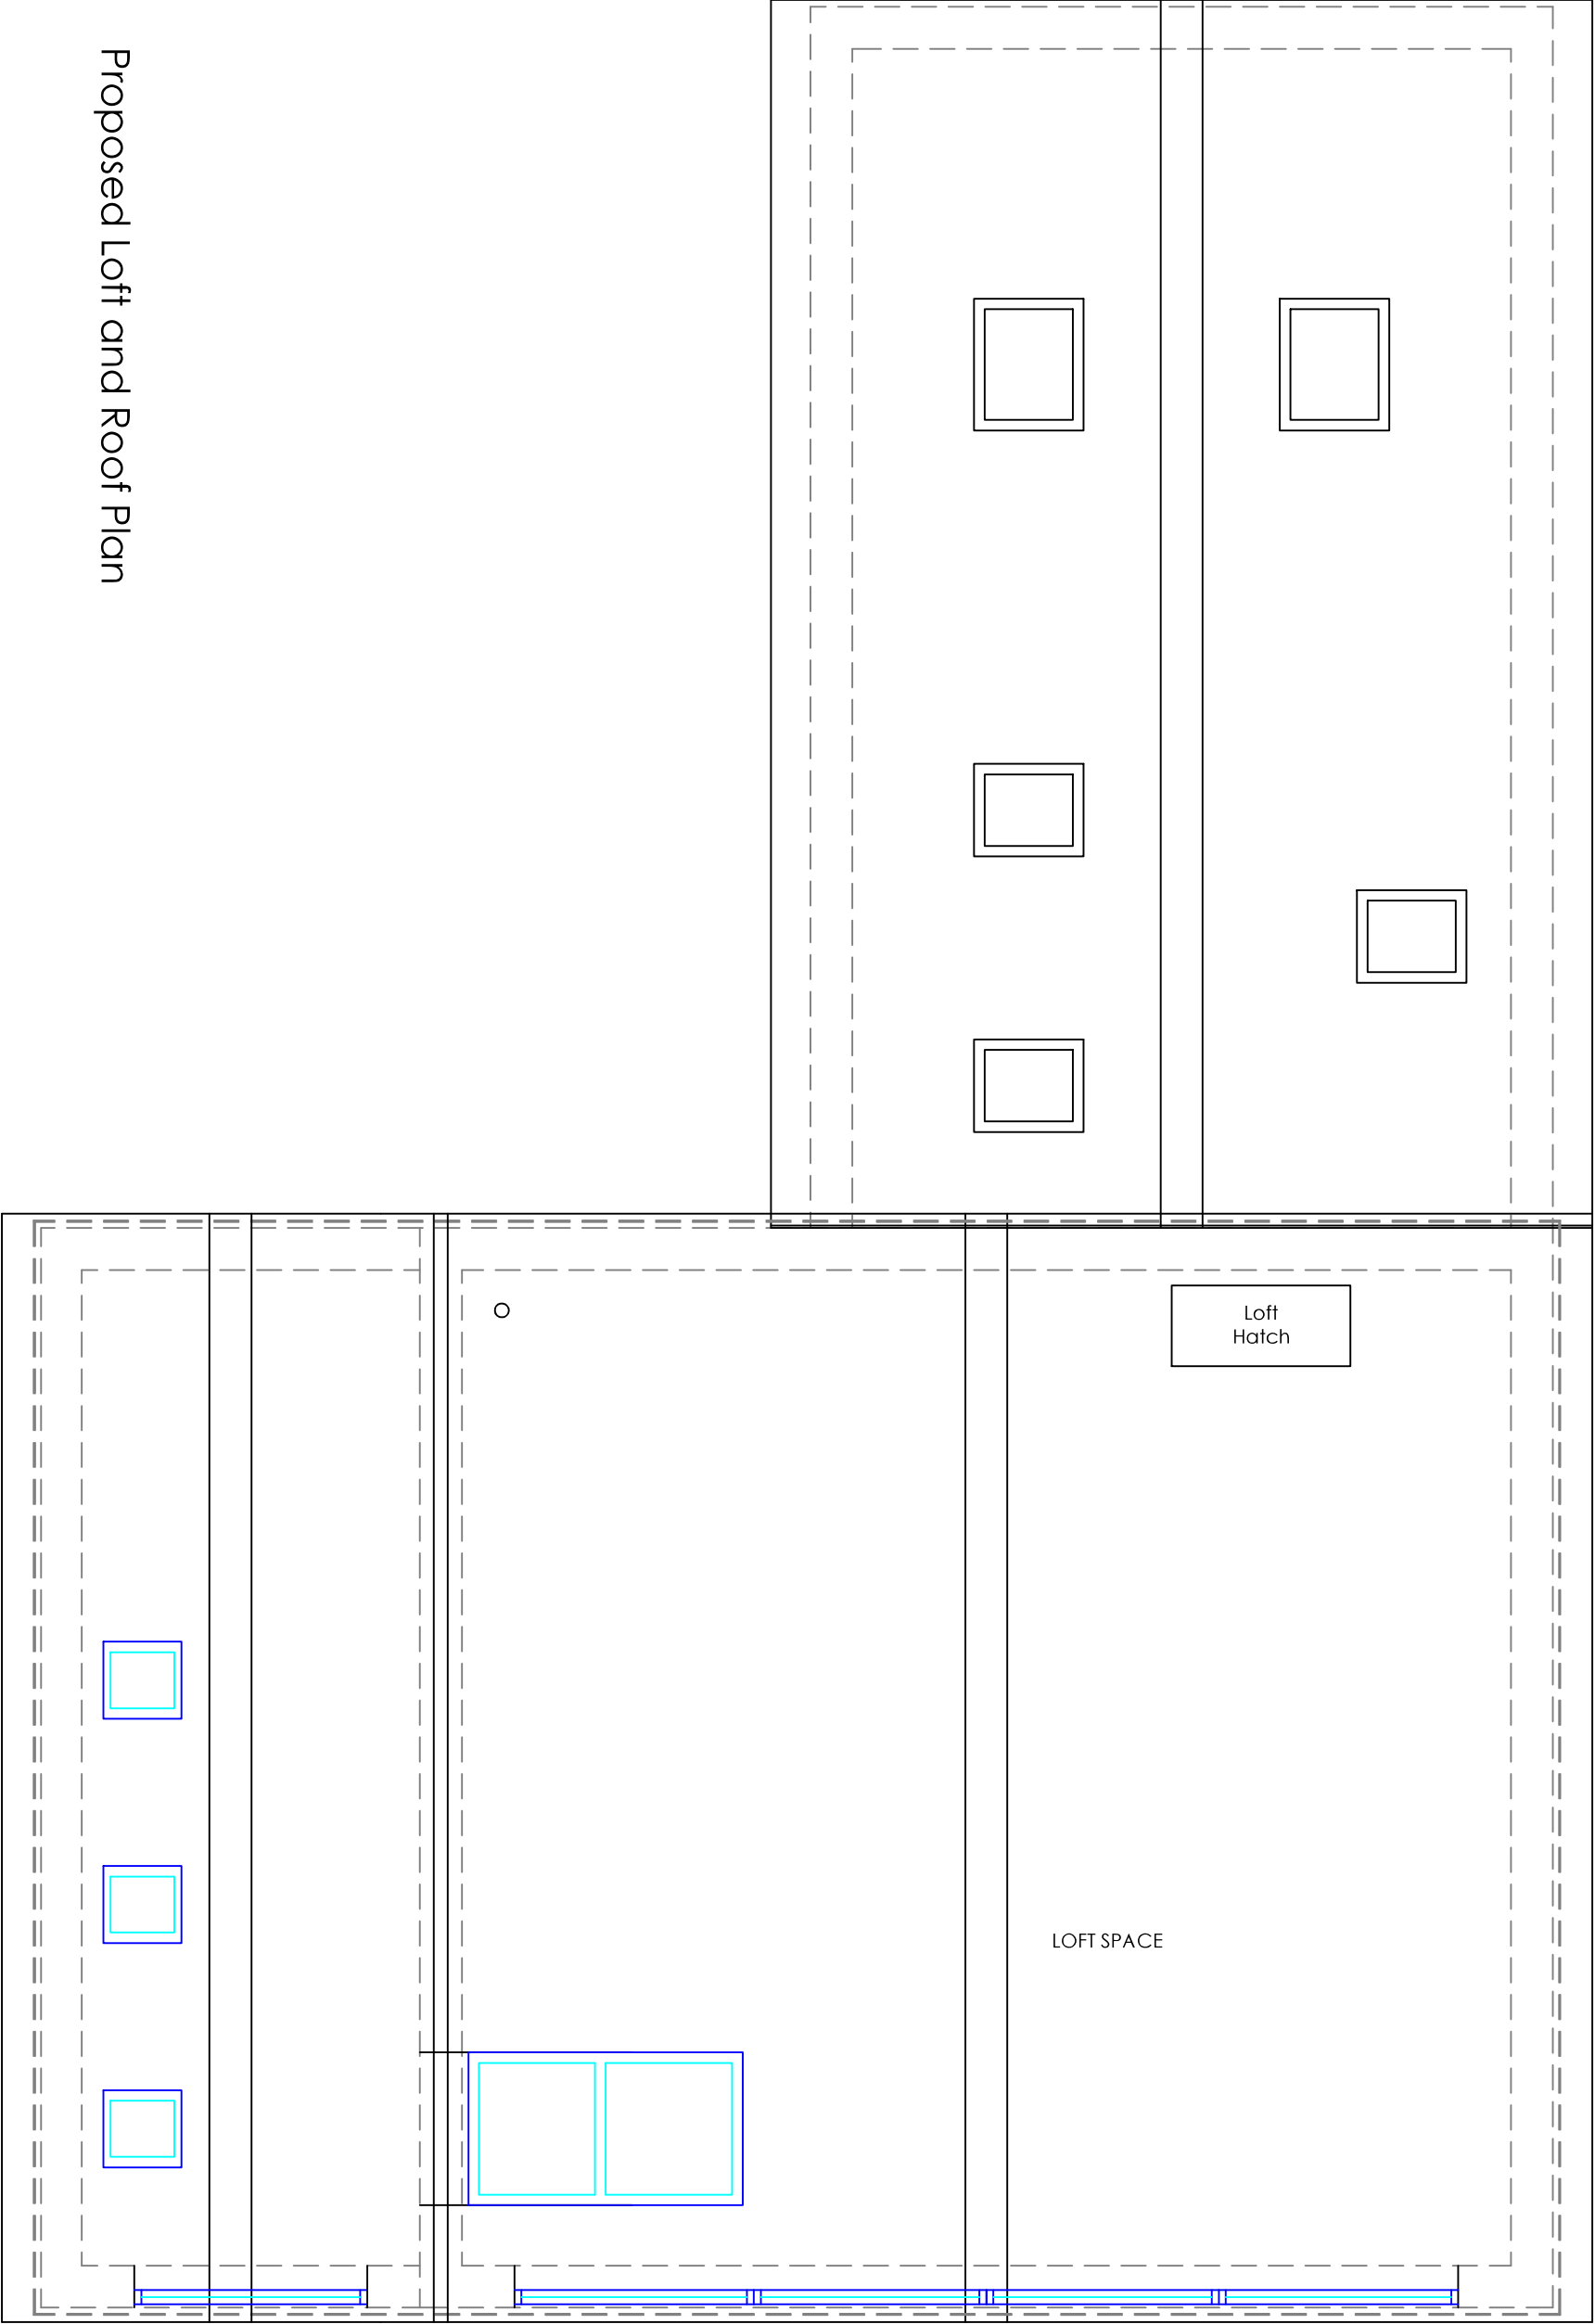

Proposed Loft and Roof Plan

REV		DESCRIPTION		DRAWN	DATE
-		Initial design		GBS	09.08.22
A		Window changed to French doors, glazed gable end and high level windows to kitchen		GBS	02.09.22

Scale Bar

0

1

2

3

4

5

Drawing Ref		Address	
HADLEY3 09		48 Bembridge Drive	
Scale of A1	Scale of A3	Hayling Island	
1:25	1:50	Hampshire	
Date		PO11 9LU	
09 AUG 2022			
Drawn by			
GBS			

Copyright is reserved by GBS Designs and is issued on the condition that it is not copied or disclosed by or to any unauthorised persons without prior consent in writing from GBS Designs.

All dimensions to be checked on site

All structural elements to be specified by a suitably qualified structural engineer.