



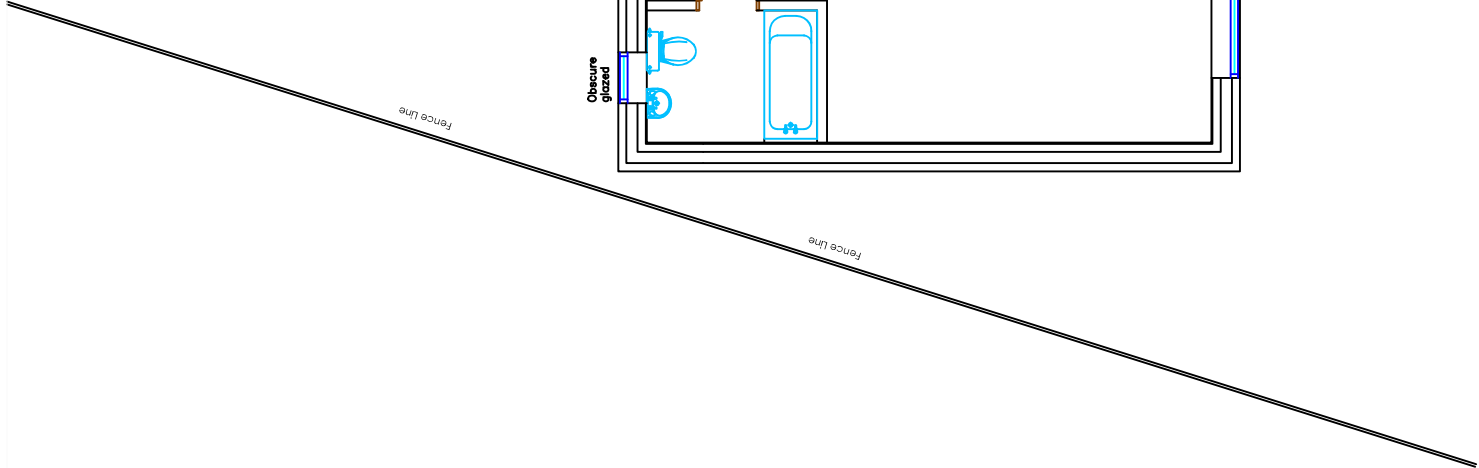

PROPOSED GROUND FLOOR

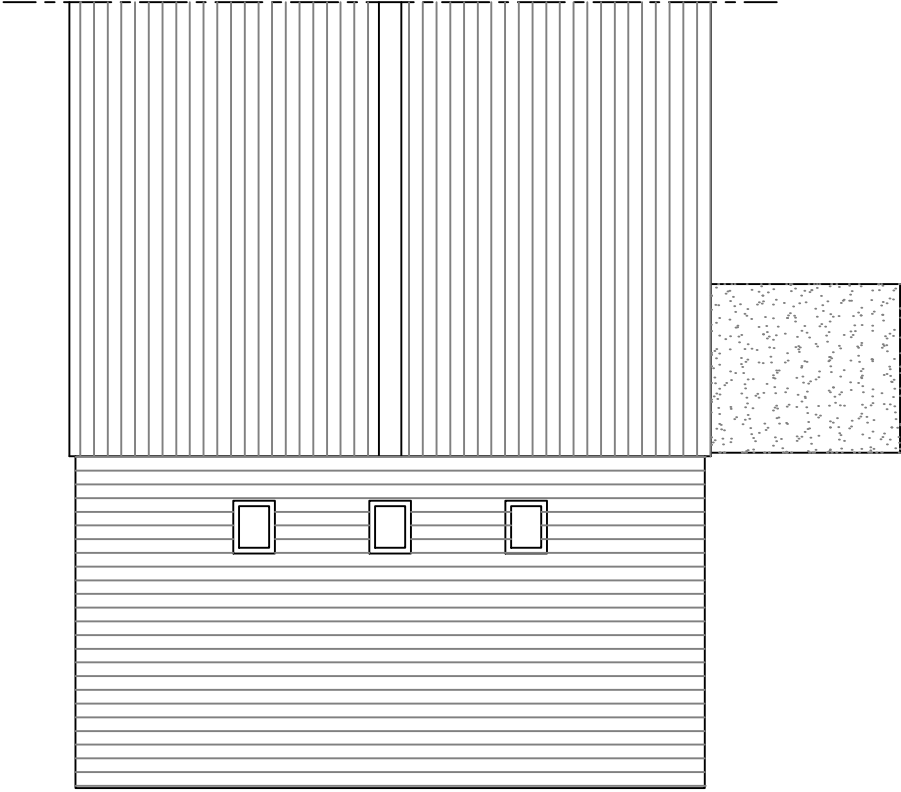

PROPOSED ROOF


Copyright is reserved by GBS Designs and is issued on the condition that it is not copied or disclosed by or to any unauthorised persons without prior consent in writing from GBS Designs.

All dimensions to be checked on site

All structural elements to be specified by a suitably qualified structural engineer.

REV	DESCRIPTION
-	Initial design
A	Extension made wider and shower replaced to make a bathroom, roof plan changed accordingly

DRAWN	DATE
GBS	14.06.22
GBS	02.07.22

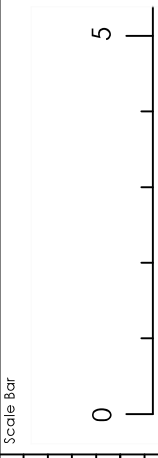

Drawing Ref	Drawing Title
76 CHAUCER 04	76 Chaucer Close, Cowplain, Waterlooville, Hampshire, PO7 6AQ.
Scale at A1	Scale at A3
1:50	1:100
Date	Drawn By
10 JUNE 2022	GBS



CAD - ARCHITECTURE - DESIGN

6 Shillinglee Waterlooville
Hampshire PO7 5RW
Tel 023 9225 8315
www.gbsimages.co.uk