


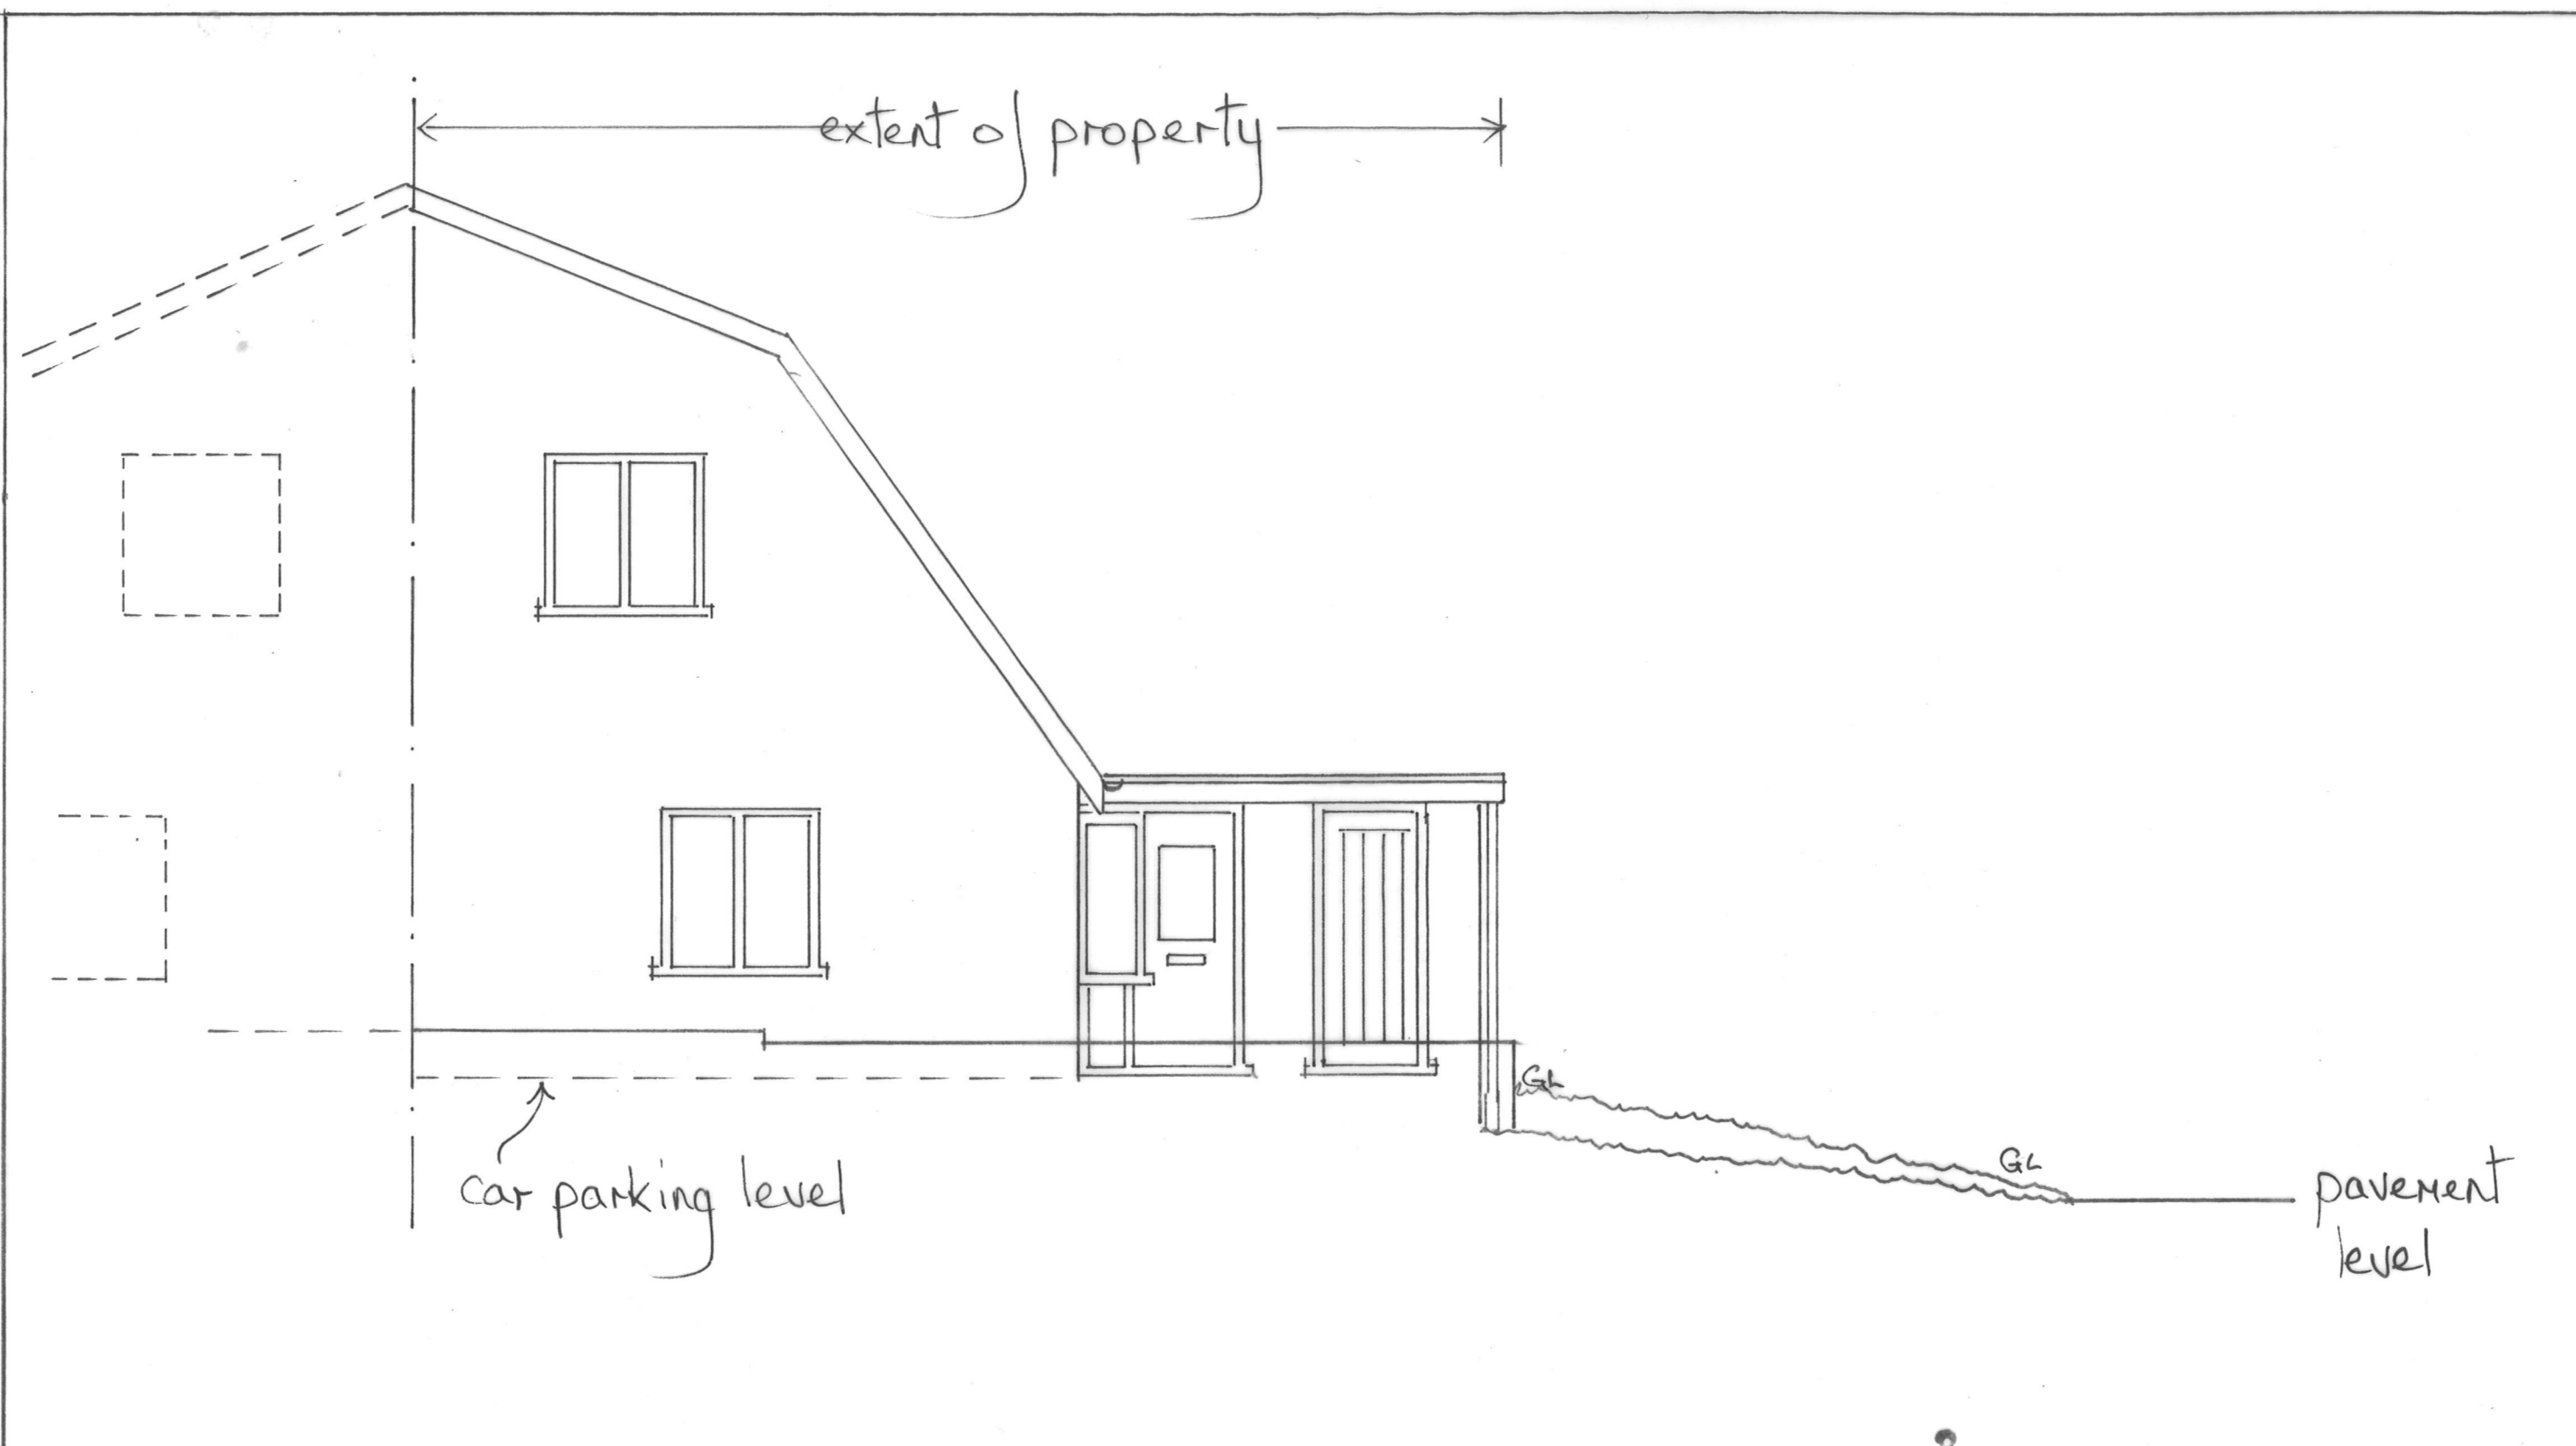

ELC / 04 / 04 / 24

EXISTING SOUTH ELEVATION
SCALE 1:50

37 LOMBARDY RISE
WATERLOOVILLE P078EB