


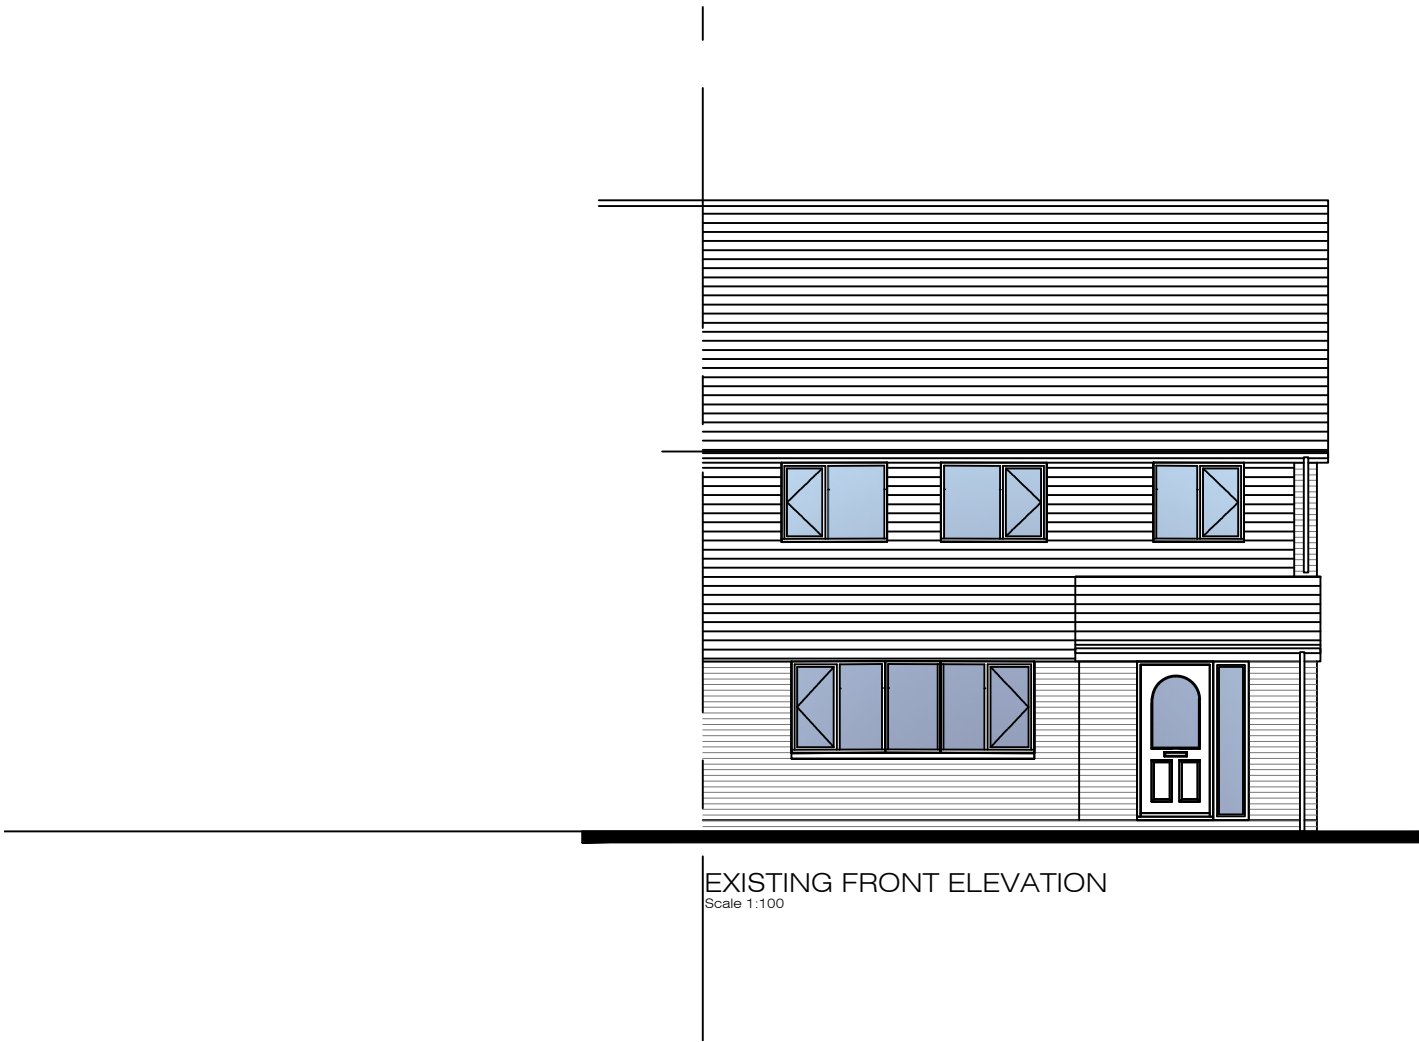


EXISTING FRONT ELEVATION
Scale 1:100





EXISTING SIDE ELEVATION
Scale 1:100




EXISTING REAR ELEVATION
Scale 1:100

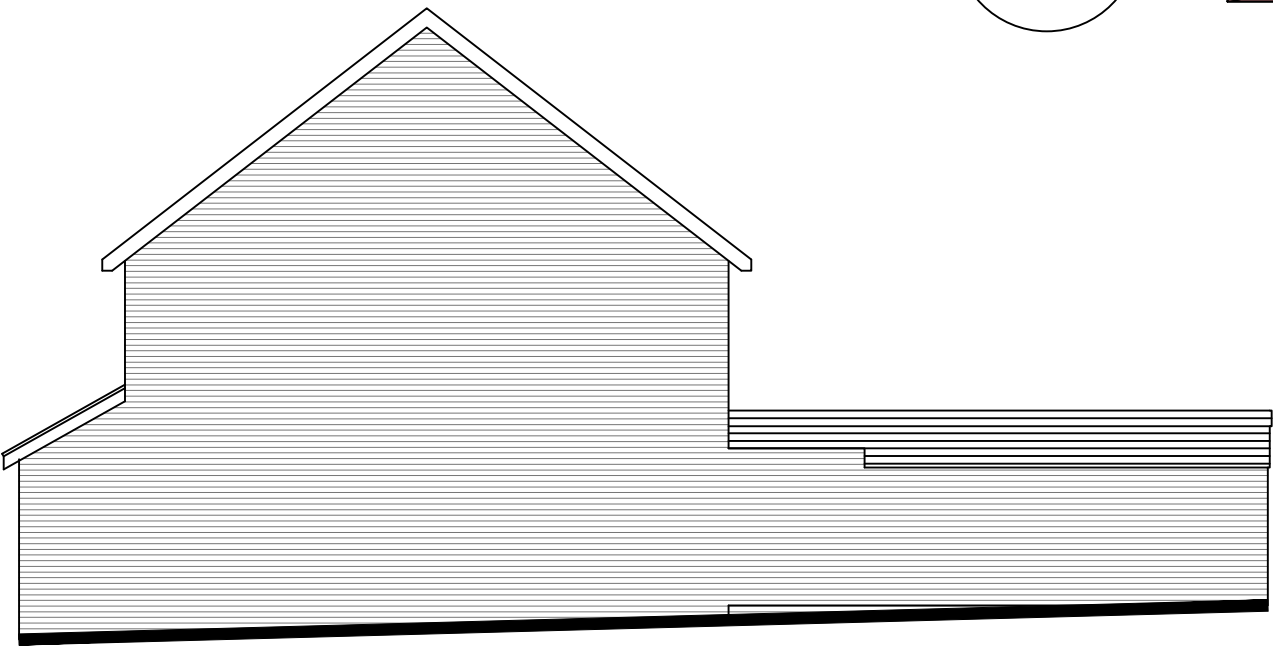


SIDE ELEVATION
Scale 1:100

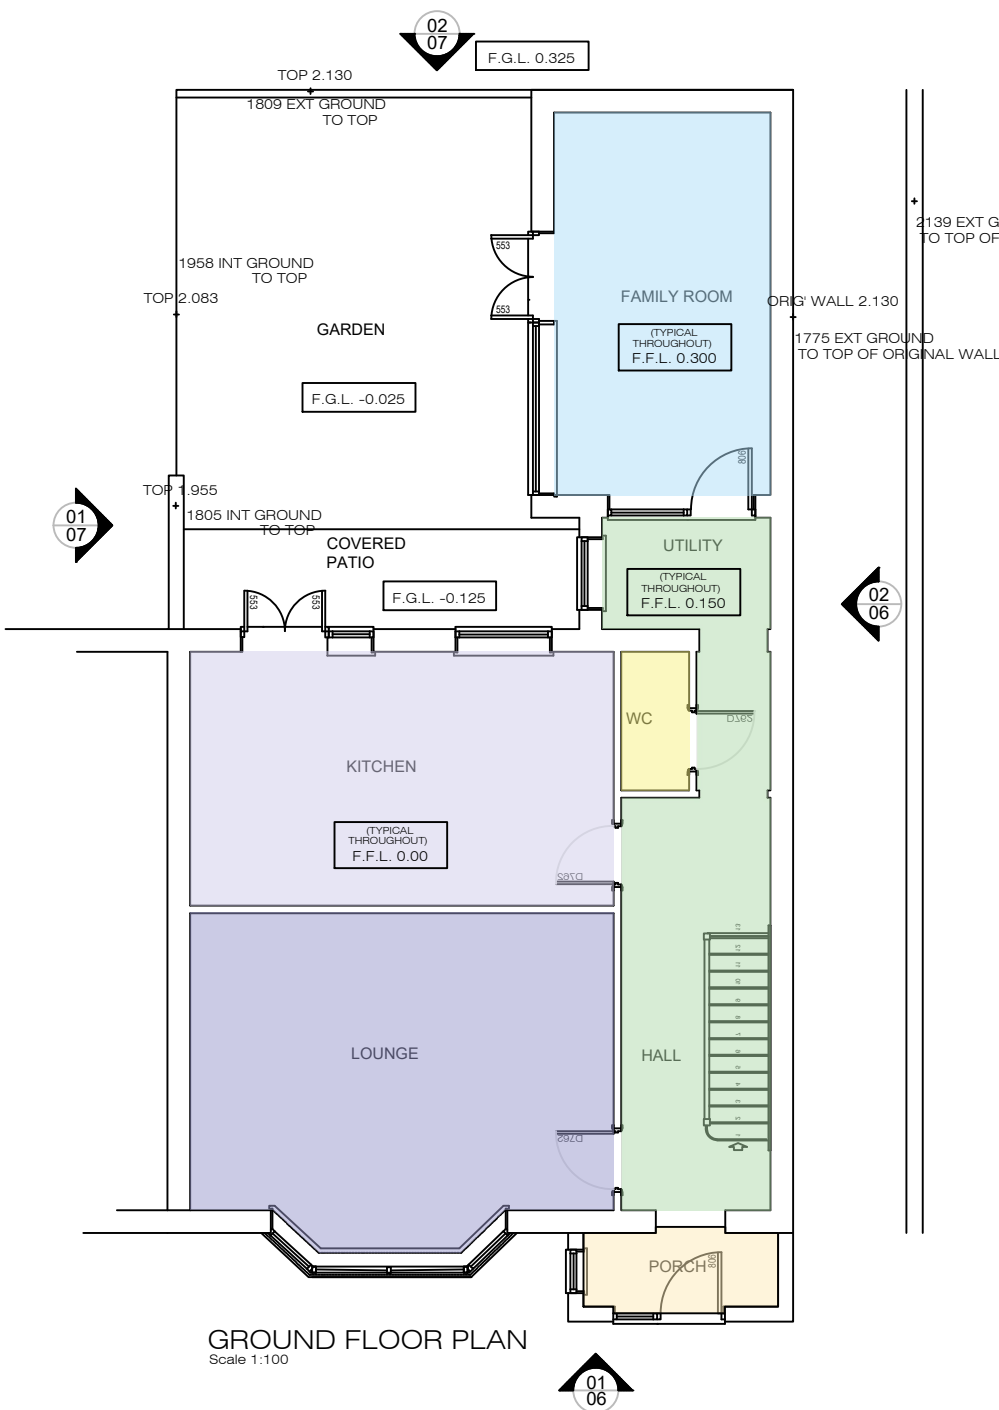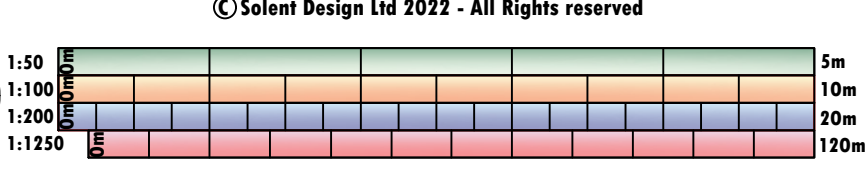

GROUND FLOOR PLAN
Scale 1:100

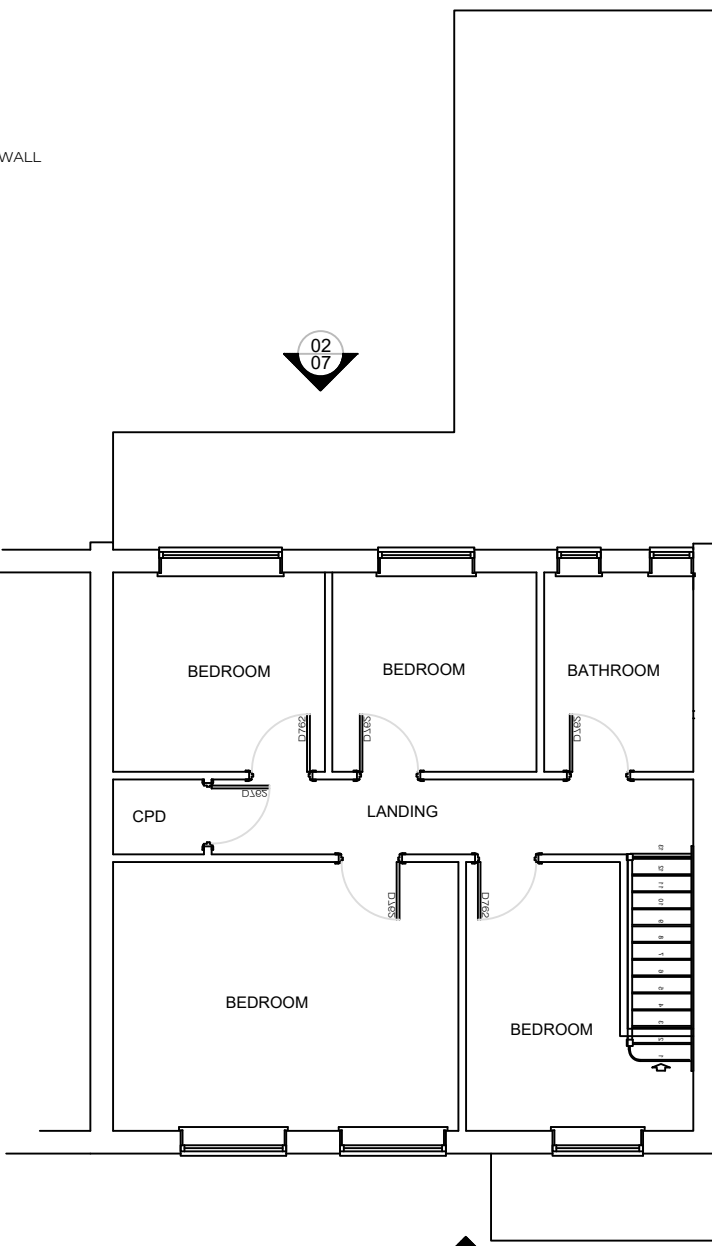

FIRST FLOOR PLAN
Scale 1:100

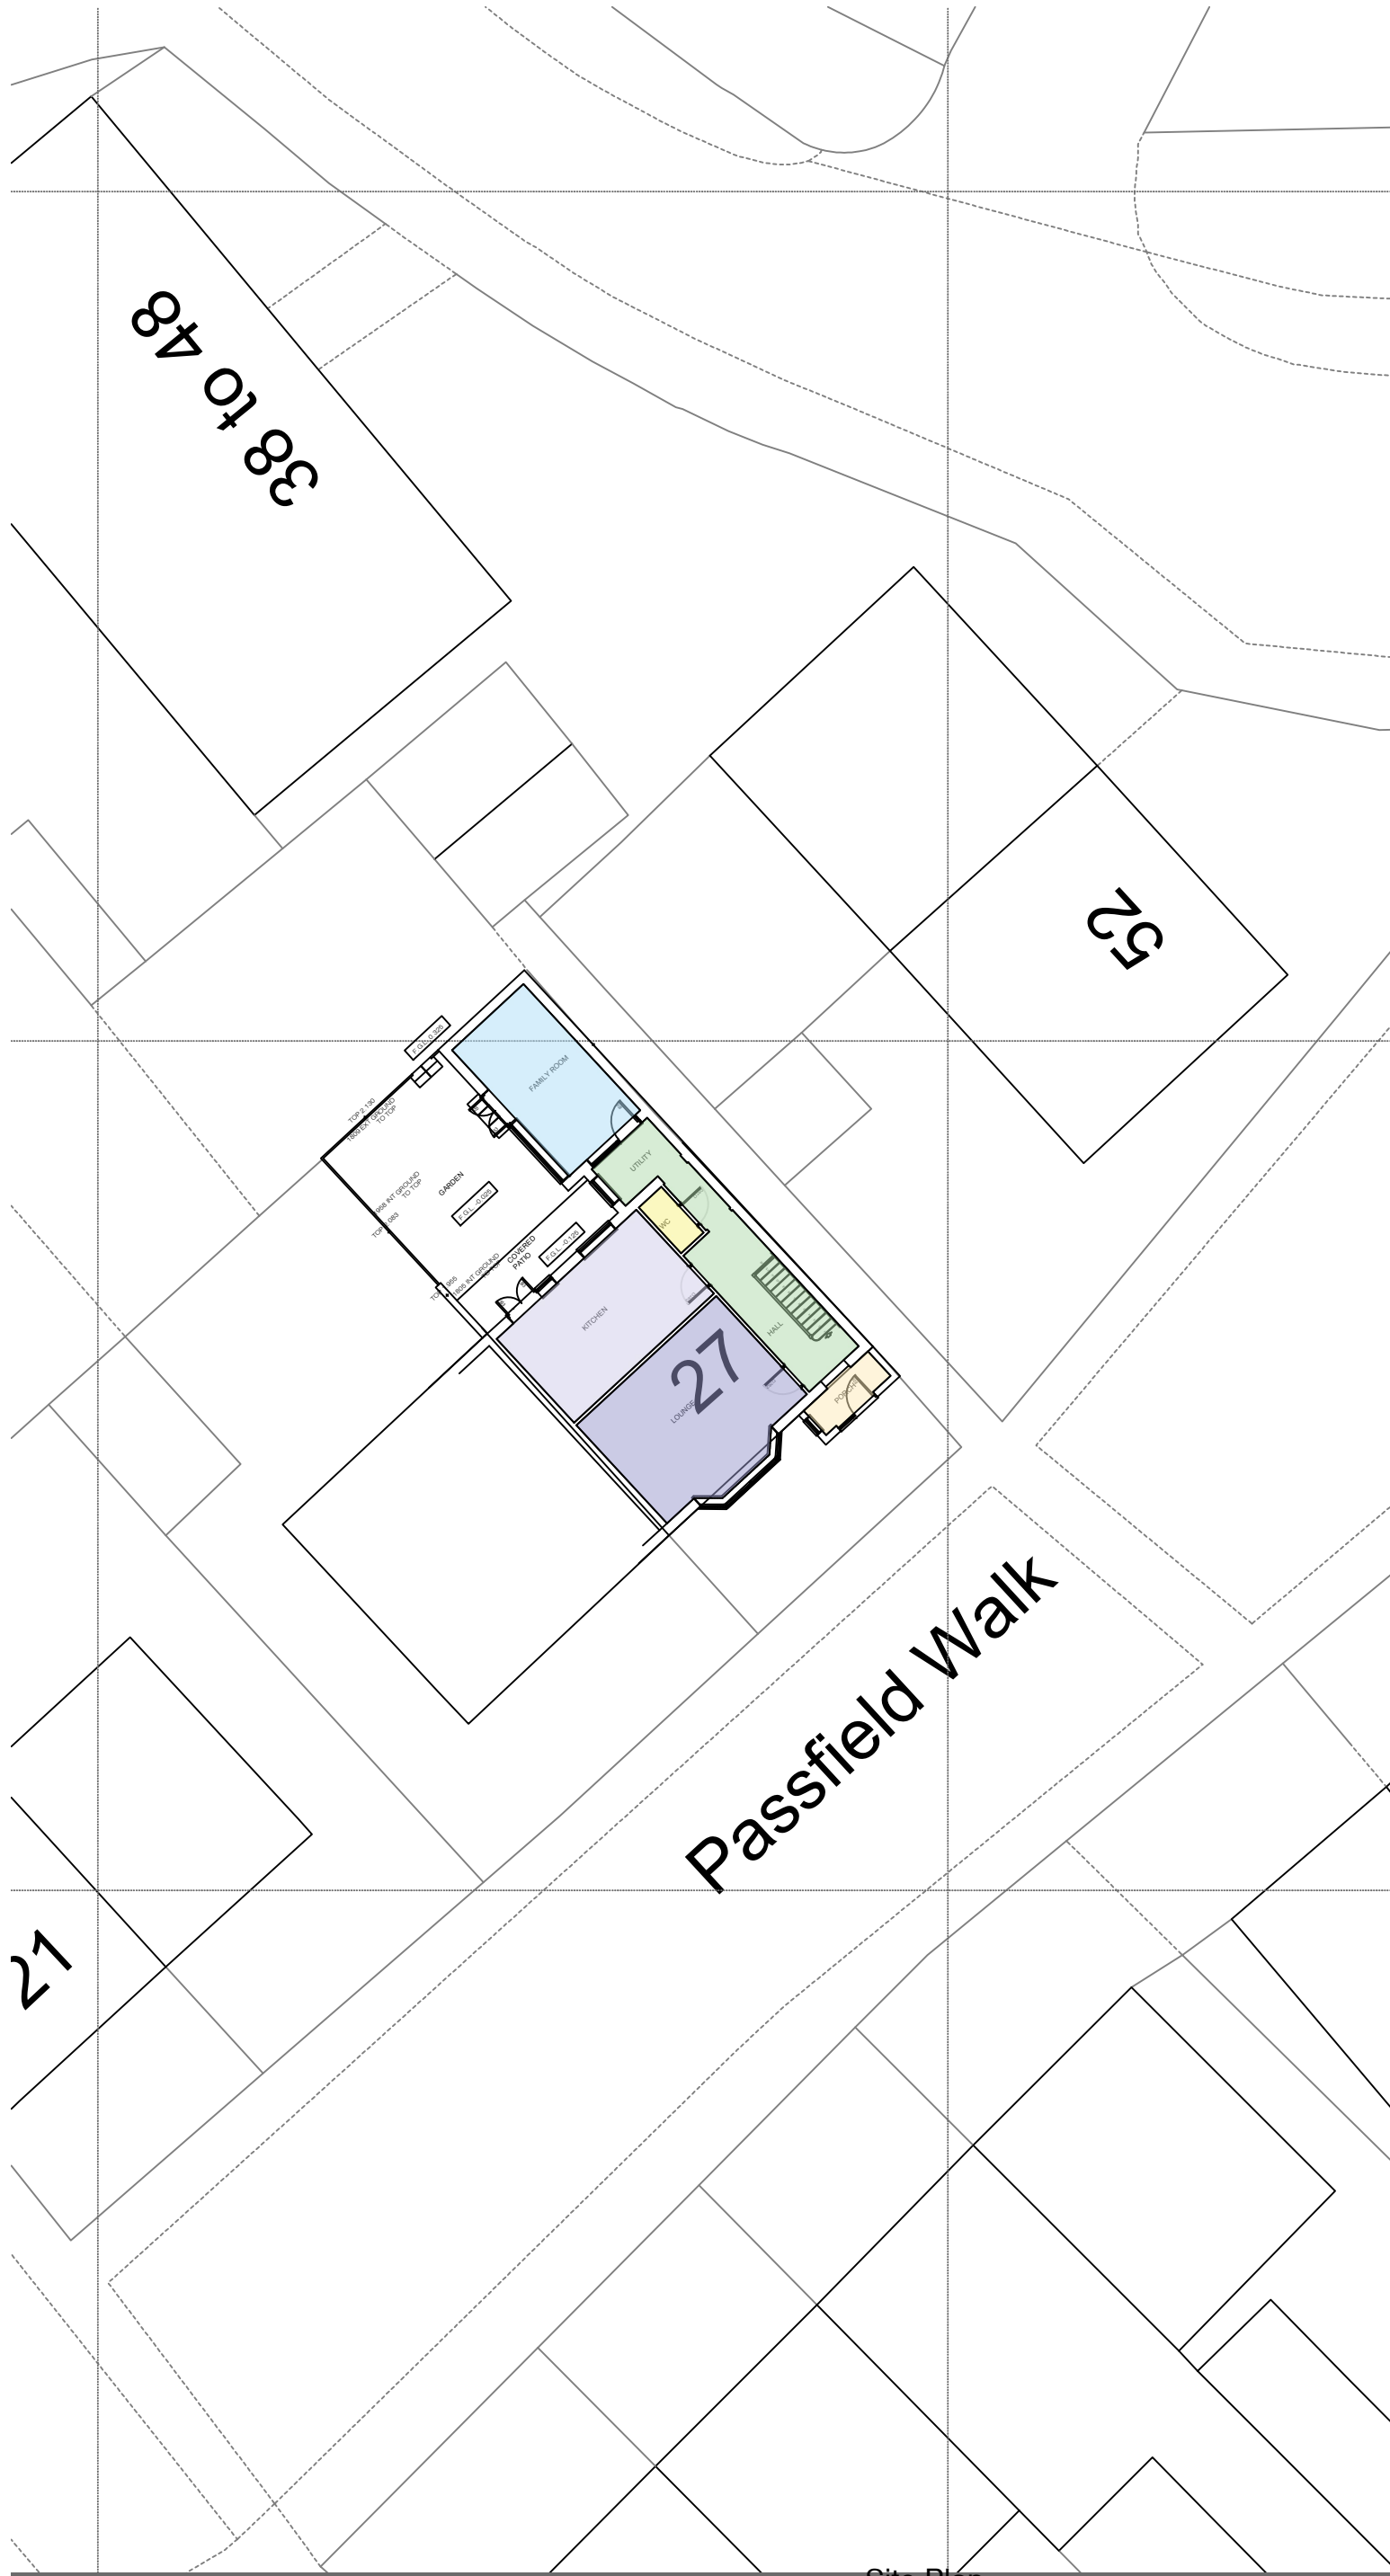

Site Plan
Scale 1:200



Location Plan
Scale 1:1250

Solent Design Ltd
5 The old Railway
Spring Garden Lane
Gosport
PO12 1TQ



tel: 02392 580745 mob: 07771 355742 e-mail: info@solentplans.com

PROJECT DESCRIPTION:

Holiday Lets

DRAWING TITLE:

Proposed plans and Elevations

ADDRESS:

Poplar Cottage
Solomons Lane
SO32 2LY

CLIENT:

Mr Gannaway

FIRST DRAWN:

January 2023

DRAWING No:

SD-2410-01

REVISION:

C

SCALE:

1:100

1:200

1:1250

drawing status: Issued for Comment

