




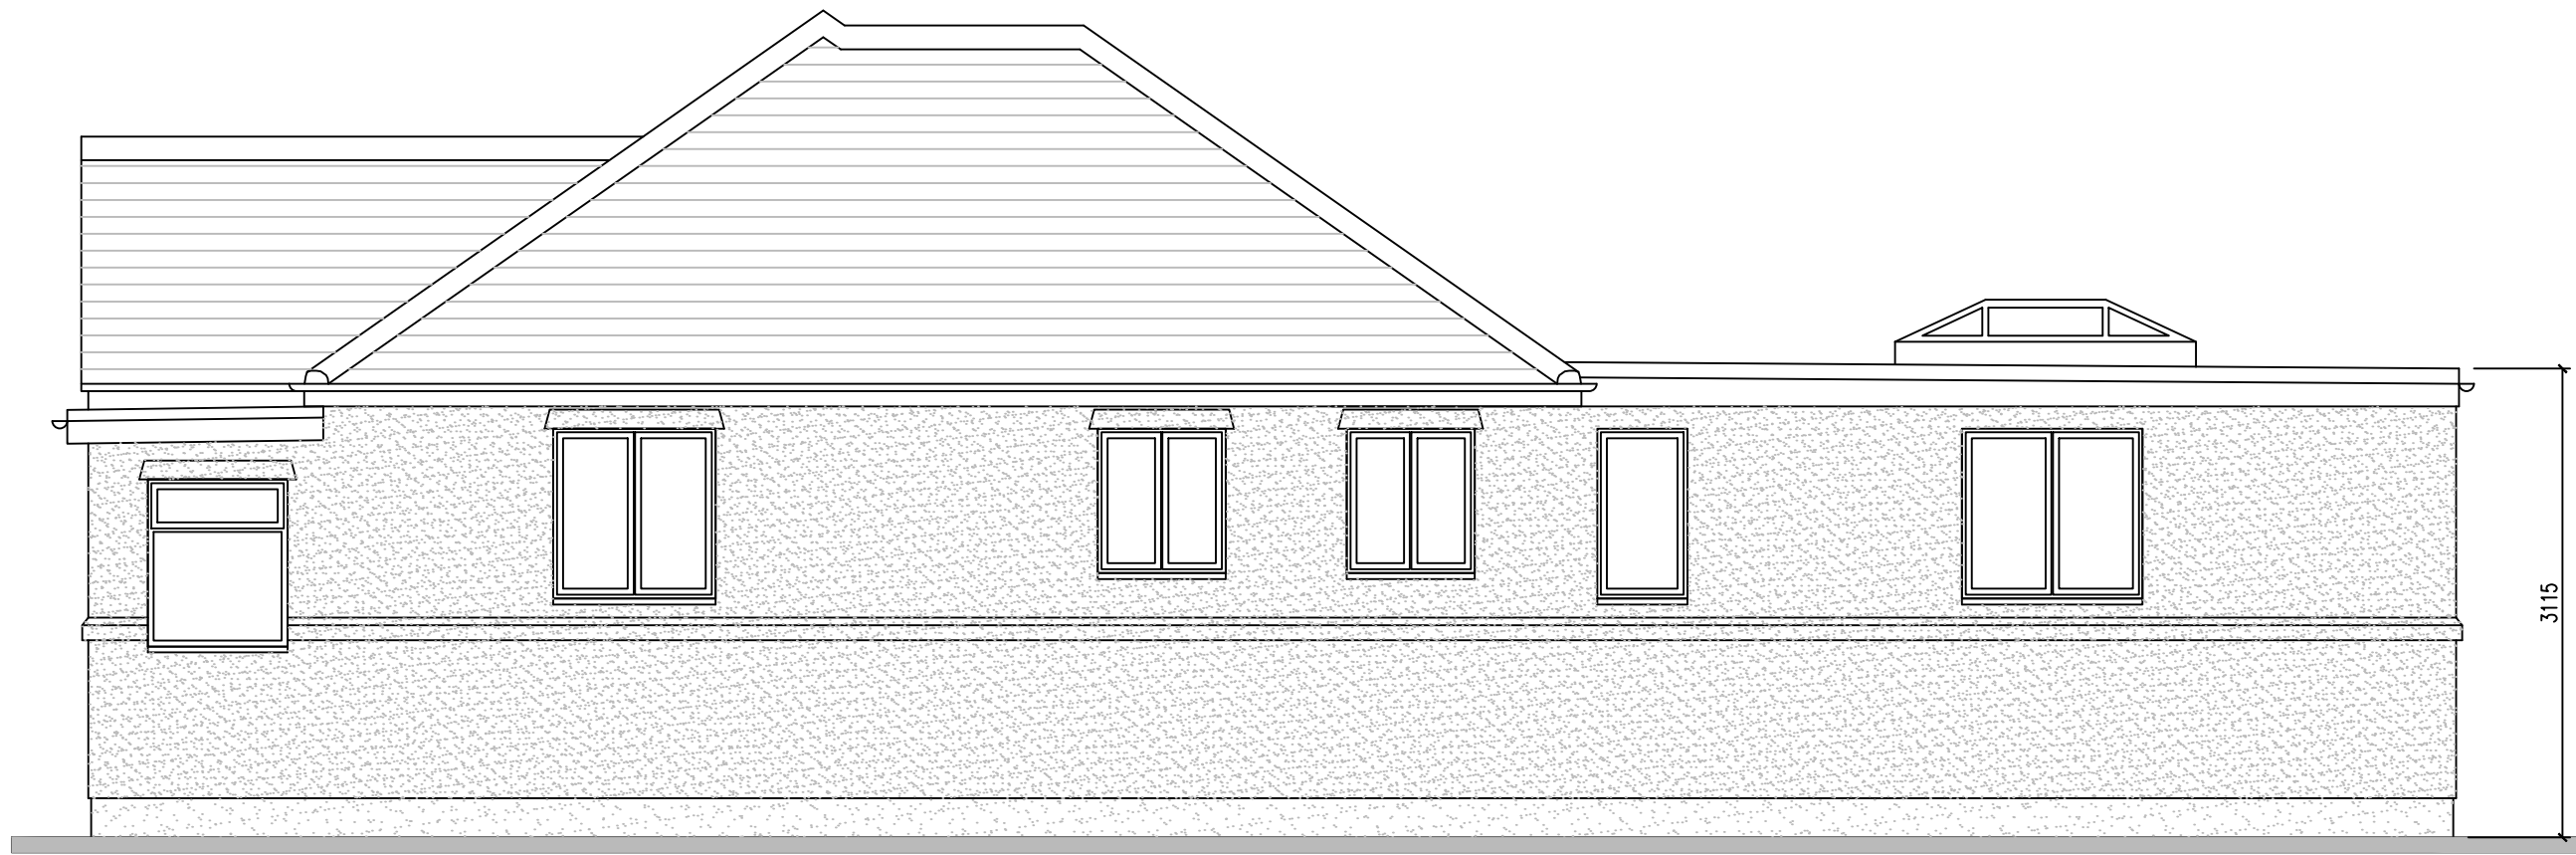



NORTH ELEVATION

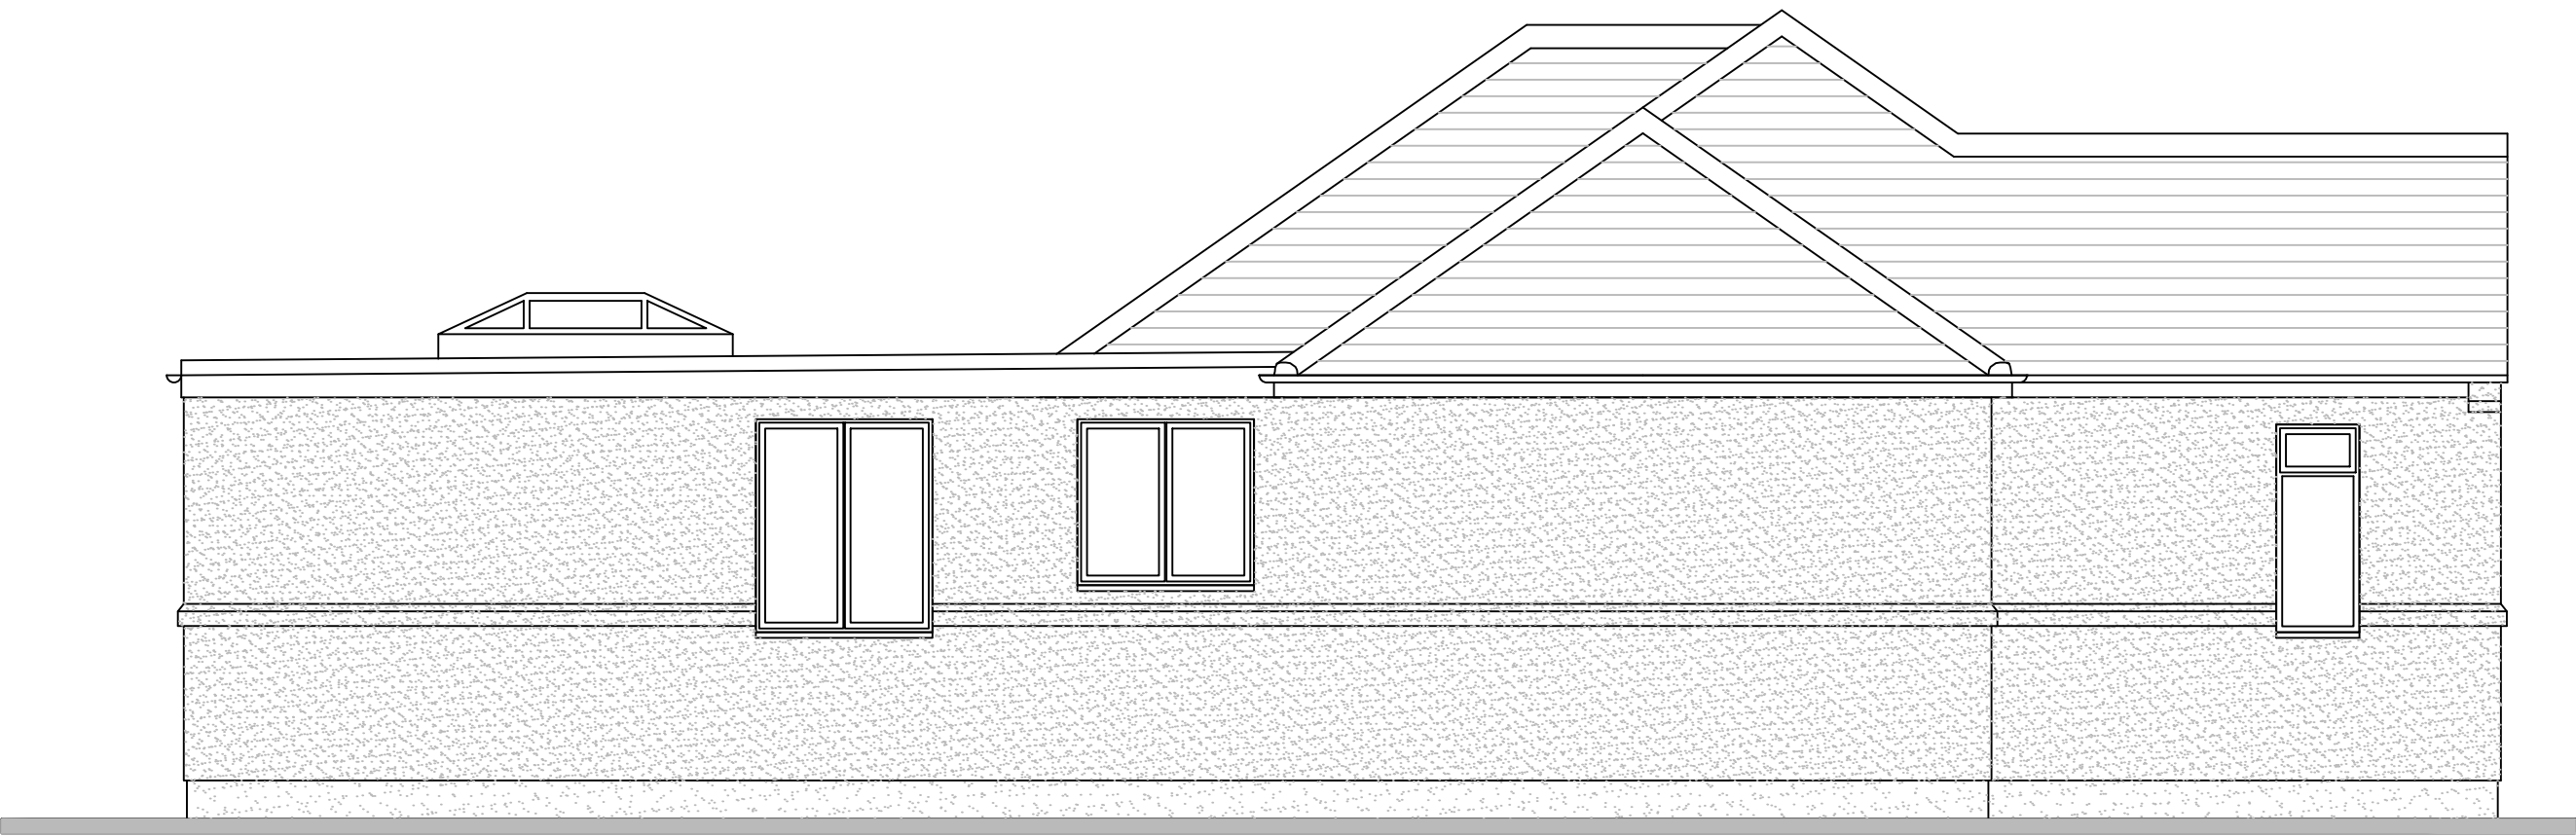

SOUTH ELEVATION

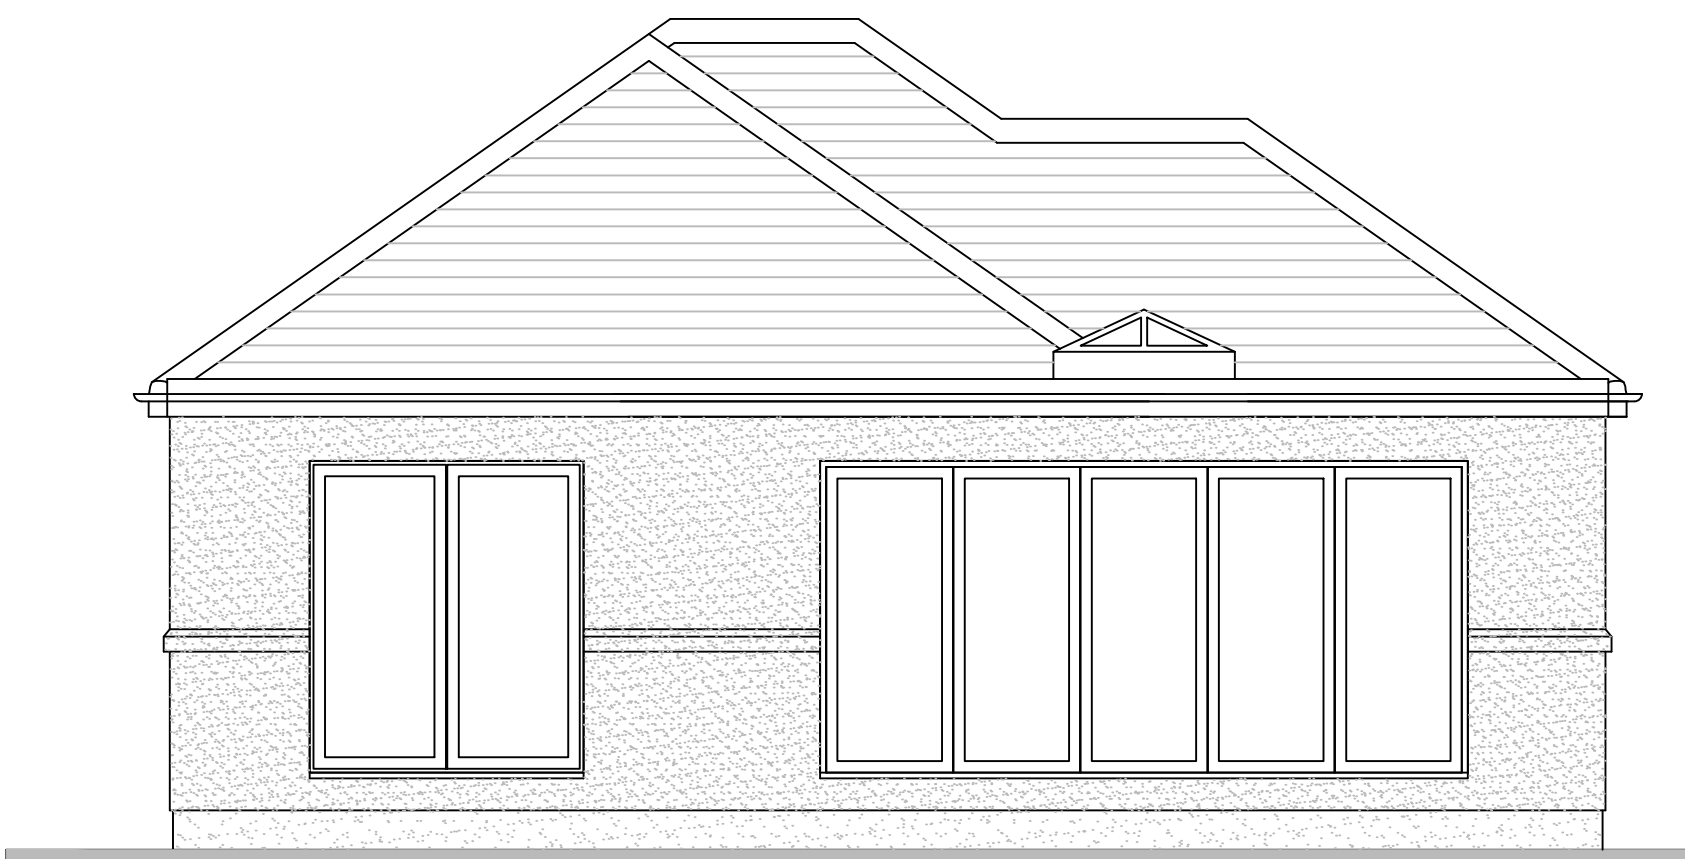

WEST ELEVATION

 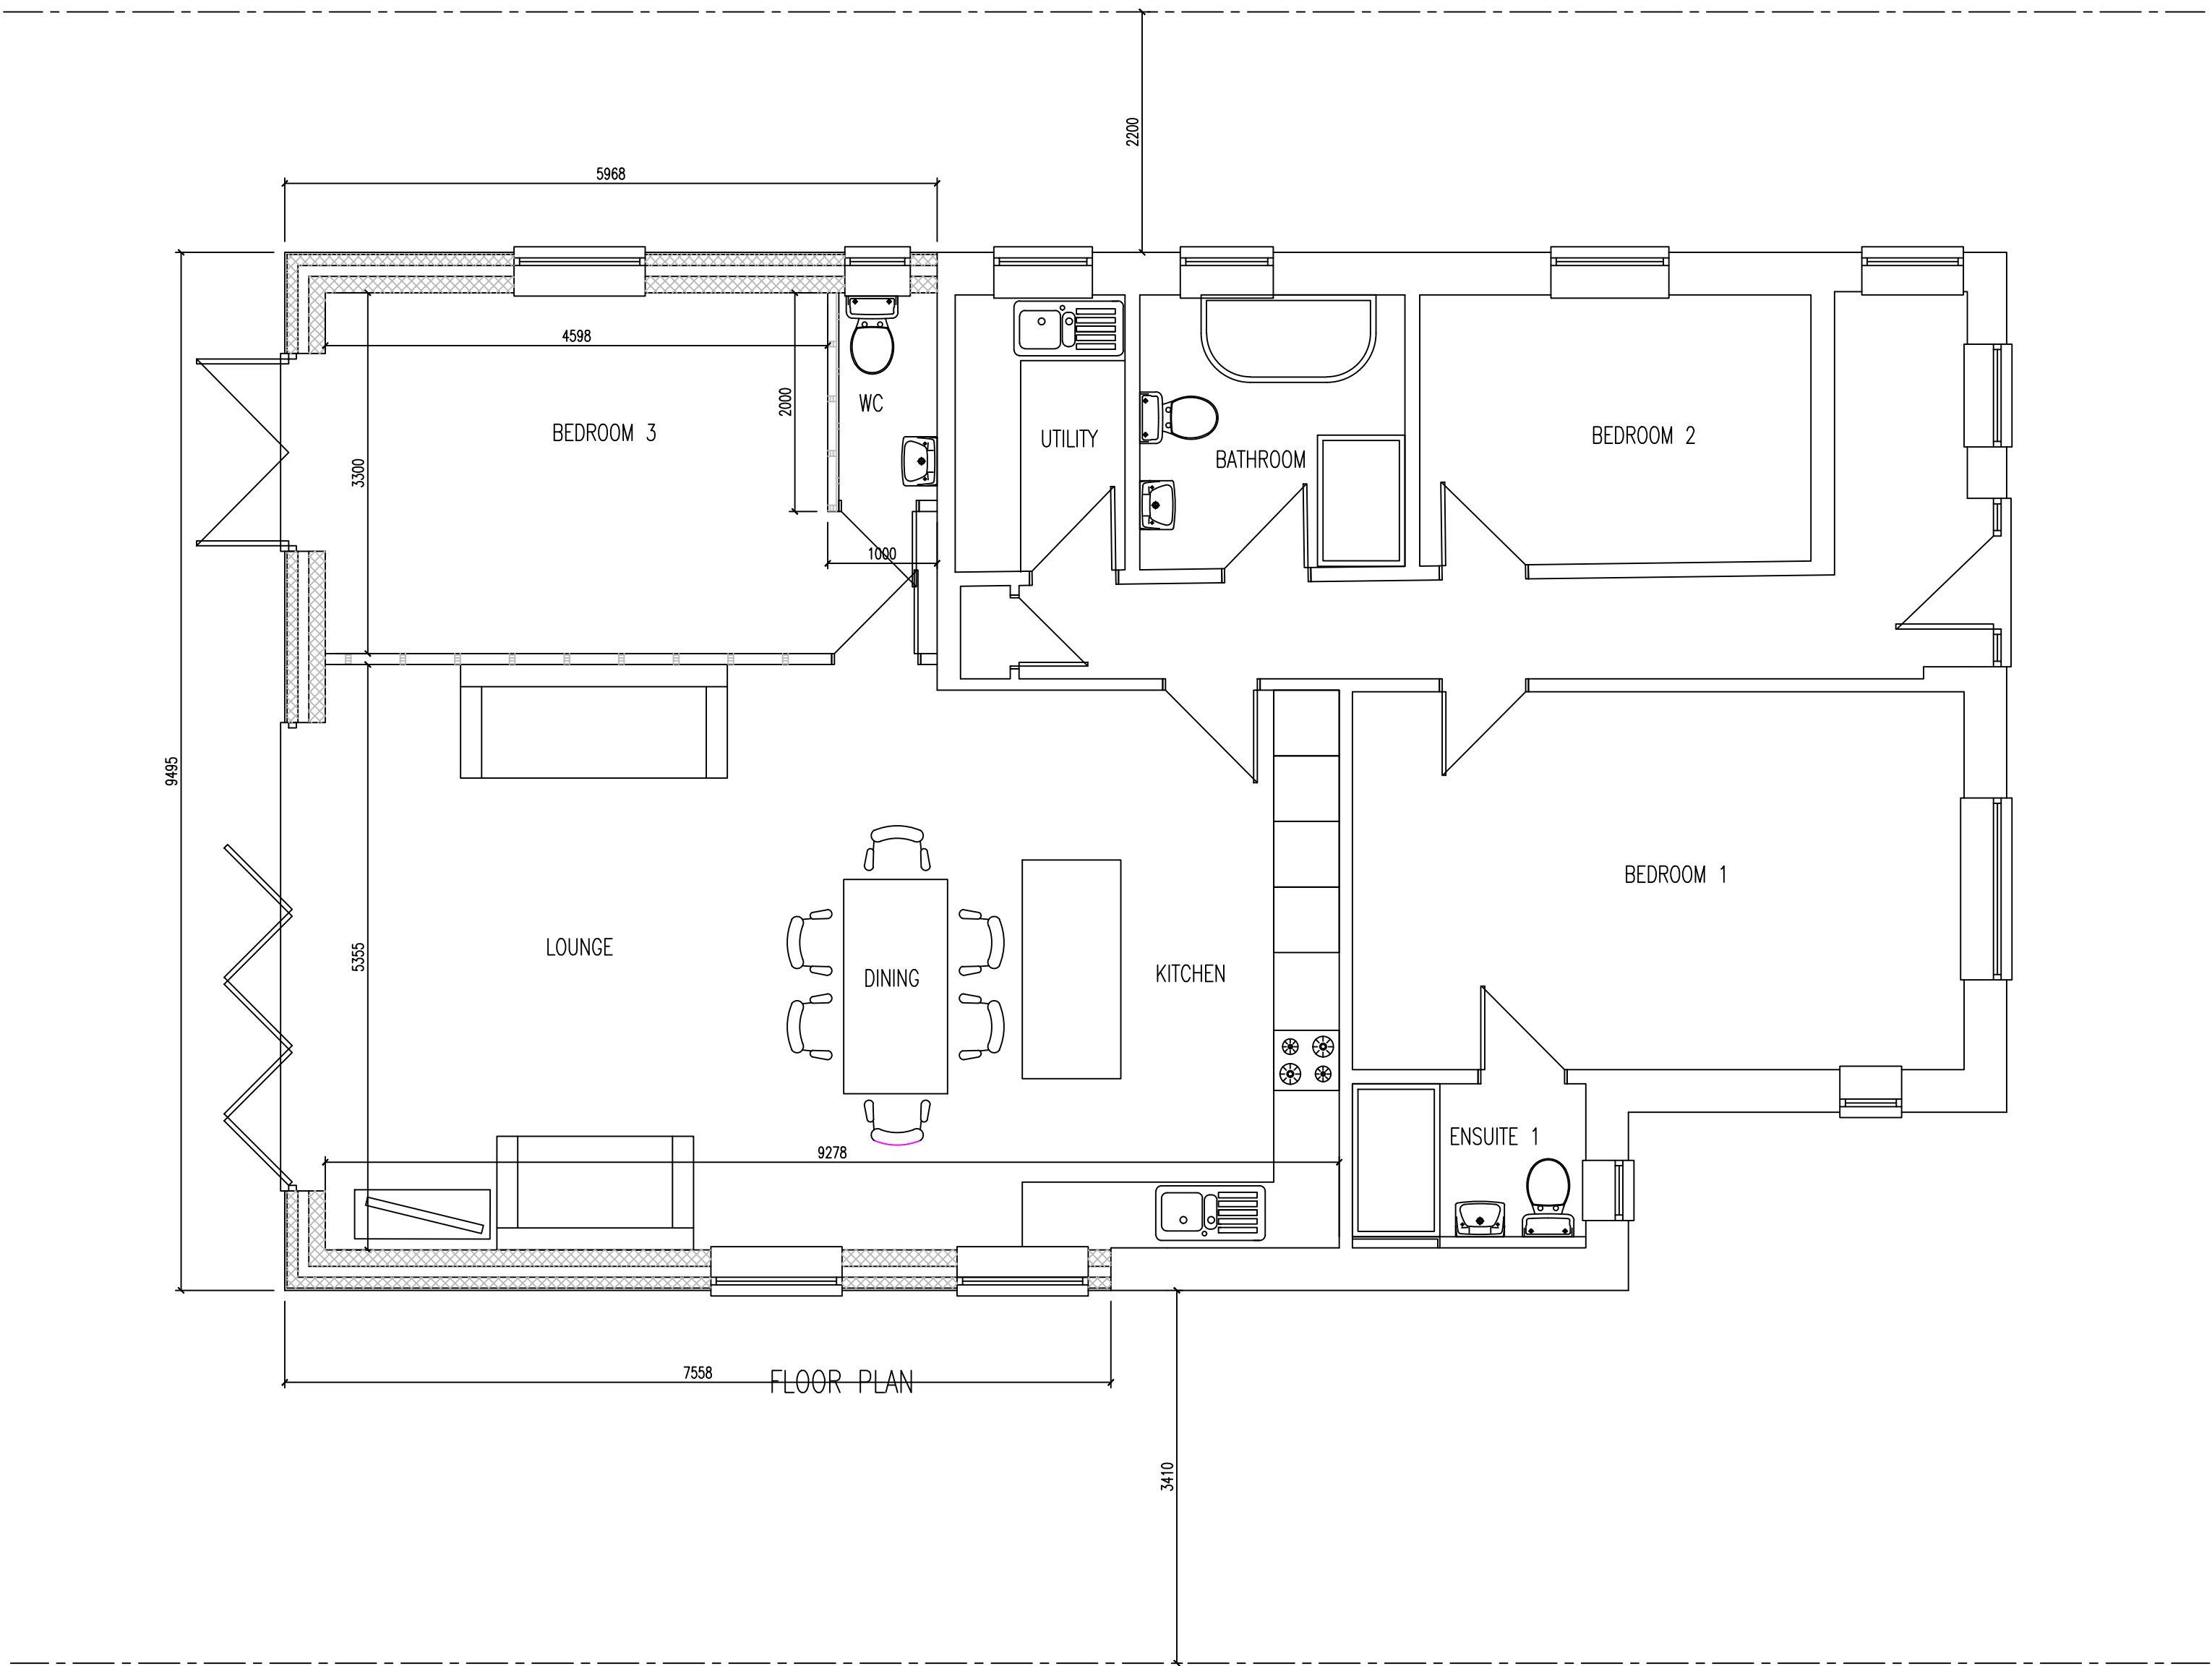

Arch Cad
Architectural Services
9 STAUNTON AVENUE, HAYLING ISLAND
HAMPSHIRE PO11 0EN
TEL: 07761146079
email : archcad@hotmail.com

CLIENT

MISS K. HUTCHINSON

PROJECT

SINGLE STOREY REAR EXTENSION FOLLOWING
DEMOLITION OF EXISTING SINGLE STOREY REAR
CONSERVATORY AND SUN ROOM.
9 STAUNTON AVENUE, HAYLING ISLAND
HAMPSHIRE PO11 0EN

DRAWING TITLE

PROPOSED PLANS AND ELEVATIONS

DATE	21:06:2024	SCALE	1:50 AT A1	
JOB / DRAWING No.	24001 - 002		REV.	-