


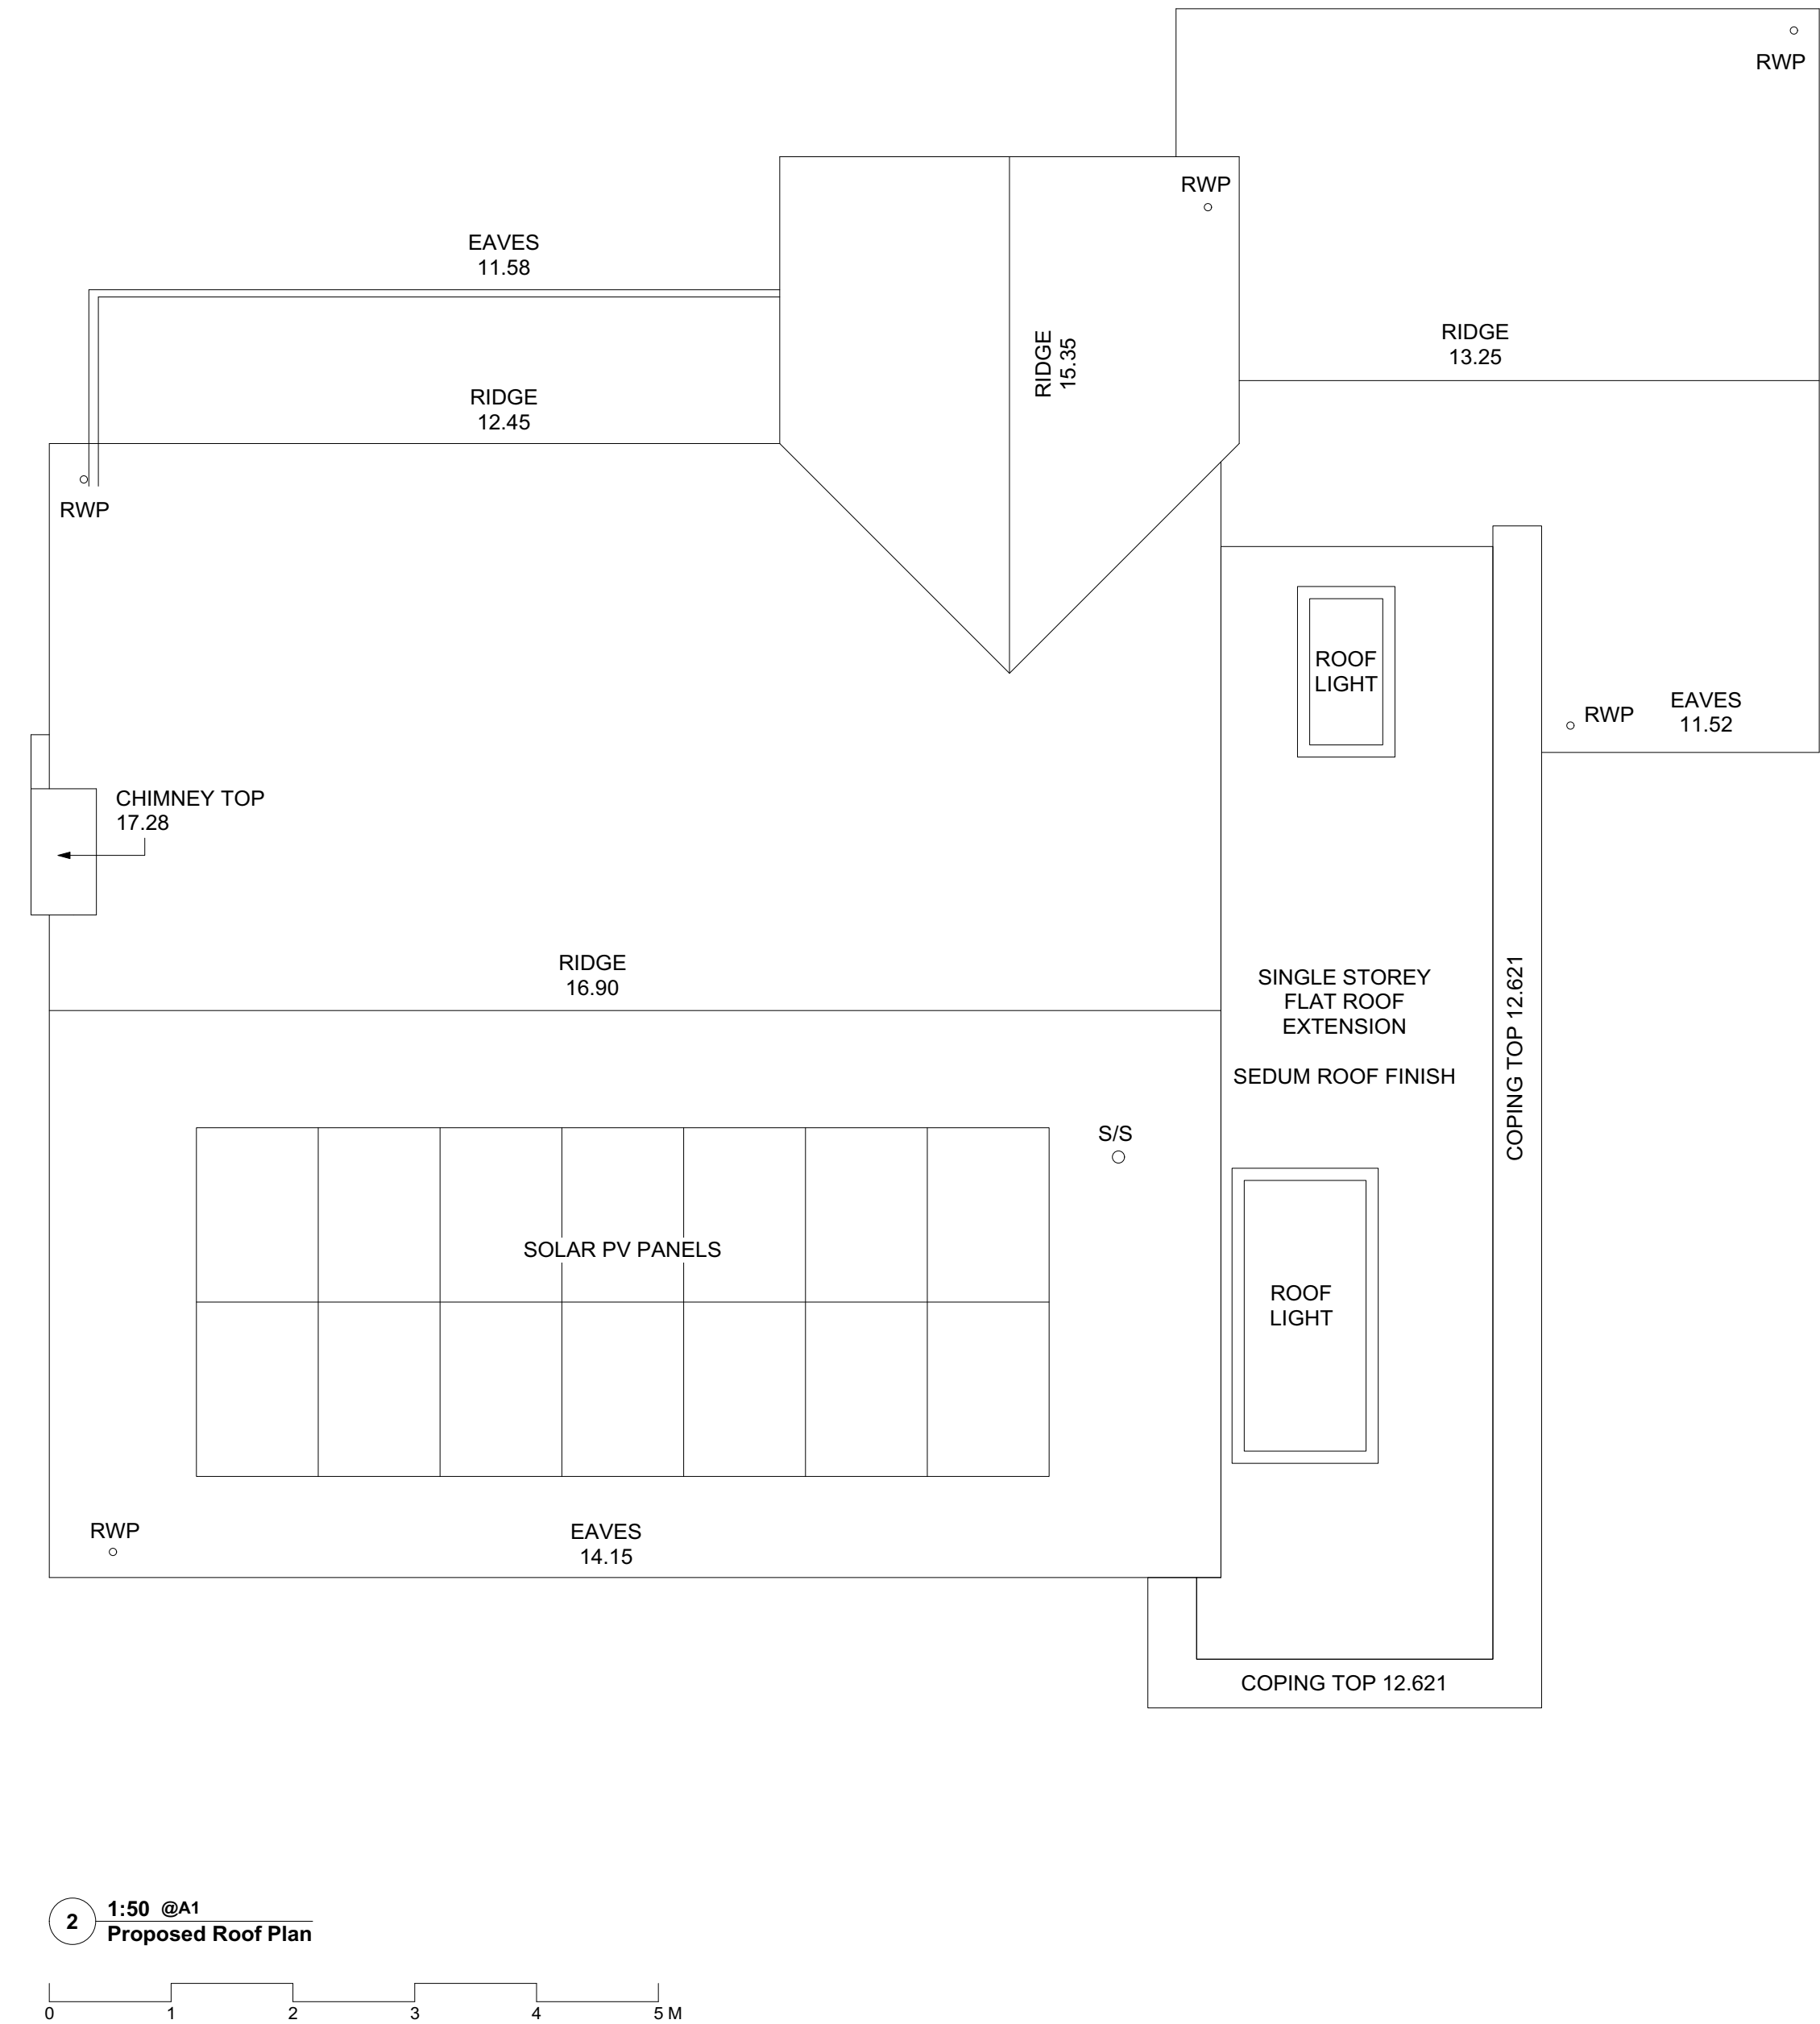


REV DATE NOTES

DRN CHKD

GENERAL NOTES

THE CONTRACTOR IS RESPONSIBLE FOR THE CHECKING OF ALL SITE DIMENSIONS AND LEVELS. DISCREPANCIES TO BE REPORTED IMMEDIATELY TO THE CONTRACT ADMINISTRATOR / ARCHITECT. TO BE READ IN CONJUNCTION WITH ALL RELEVANT CONSULTANTS DRAWINGS AND INFORMATION. ALL EXISTING SITE, TREE AND BUILDING INFORMATION HAS BEEN COMPILED FROM DIFFERENT SOURCES.

 

DRAWING TITLE Proposed Site Plan

DRAWING REF 202

SCALE 1:50 @ A1

INFORMATION - NOT FOR CONSTRUCTION

PROJECT TITLE 50 Woodlands Ave

CLIENT Jonny & Bobbie Day

ORIGIN 09/22

PROJECT NO. 2203

STYLO