


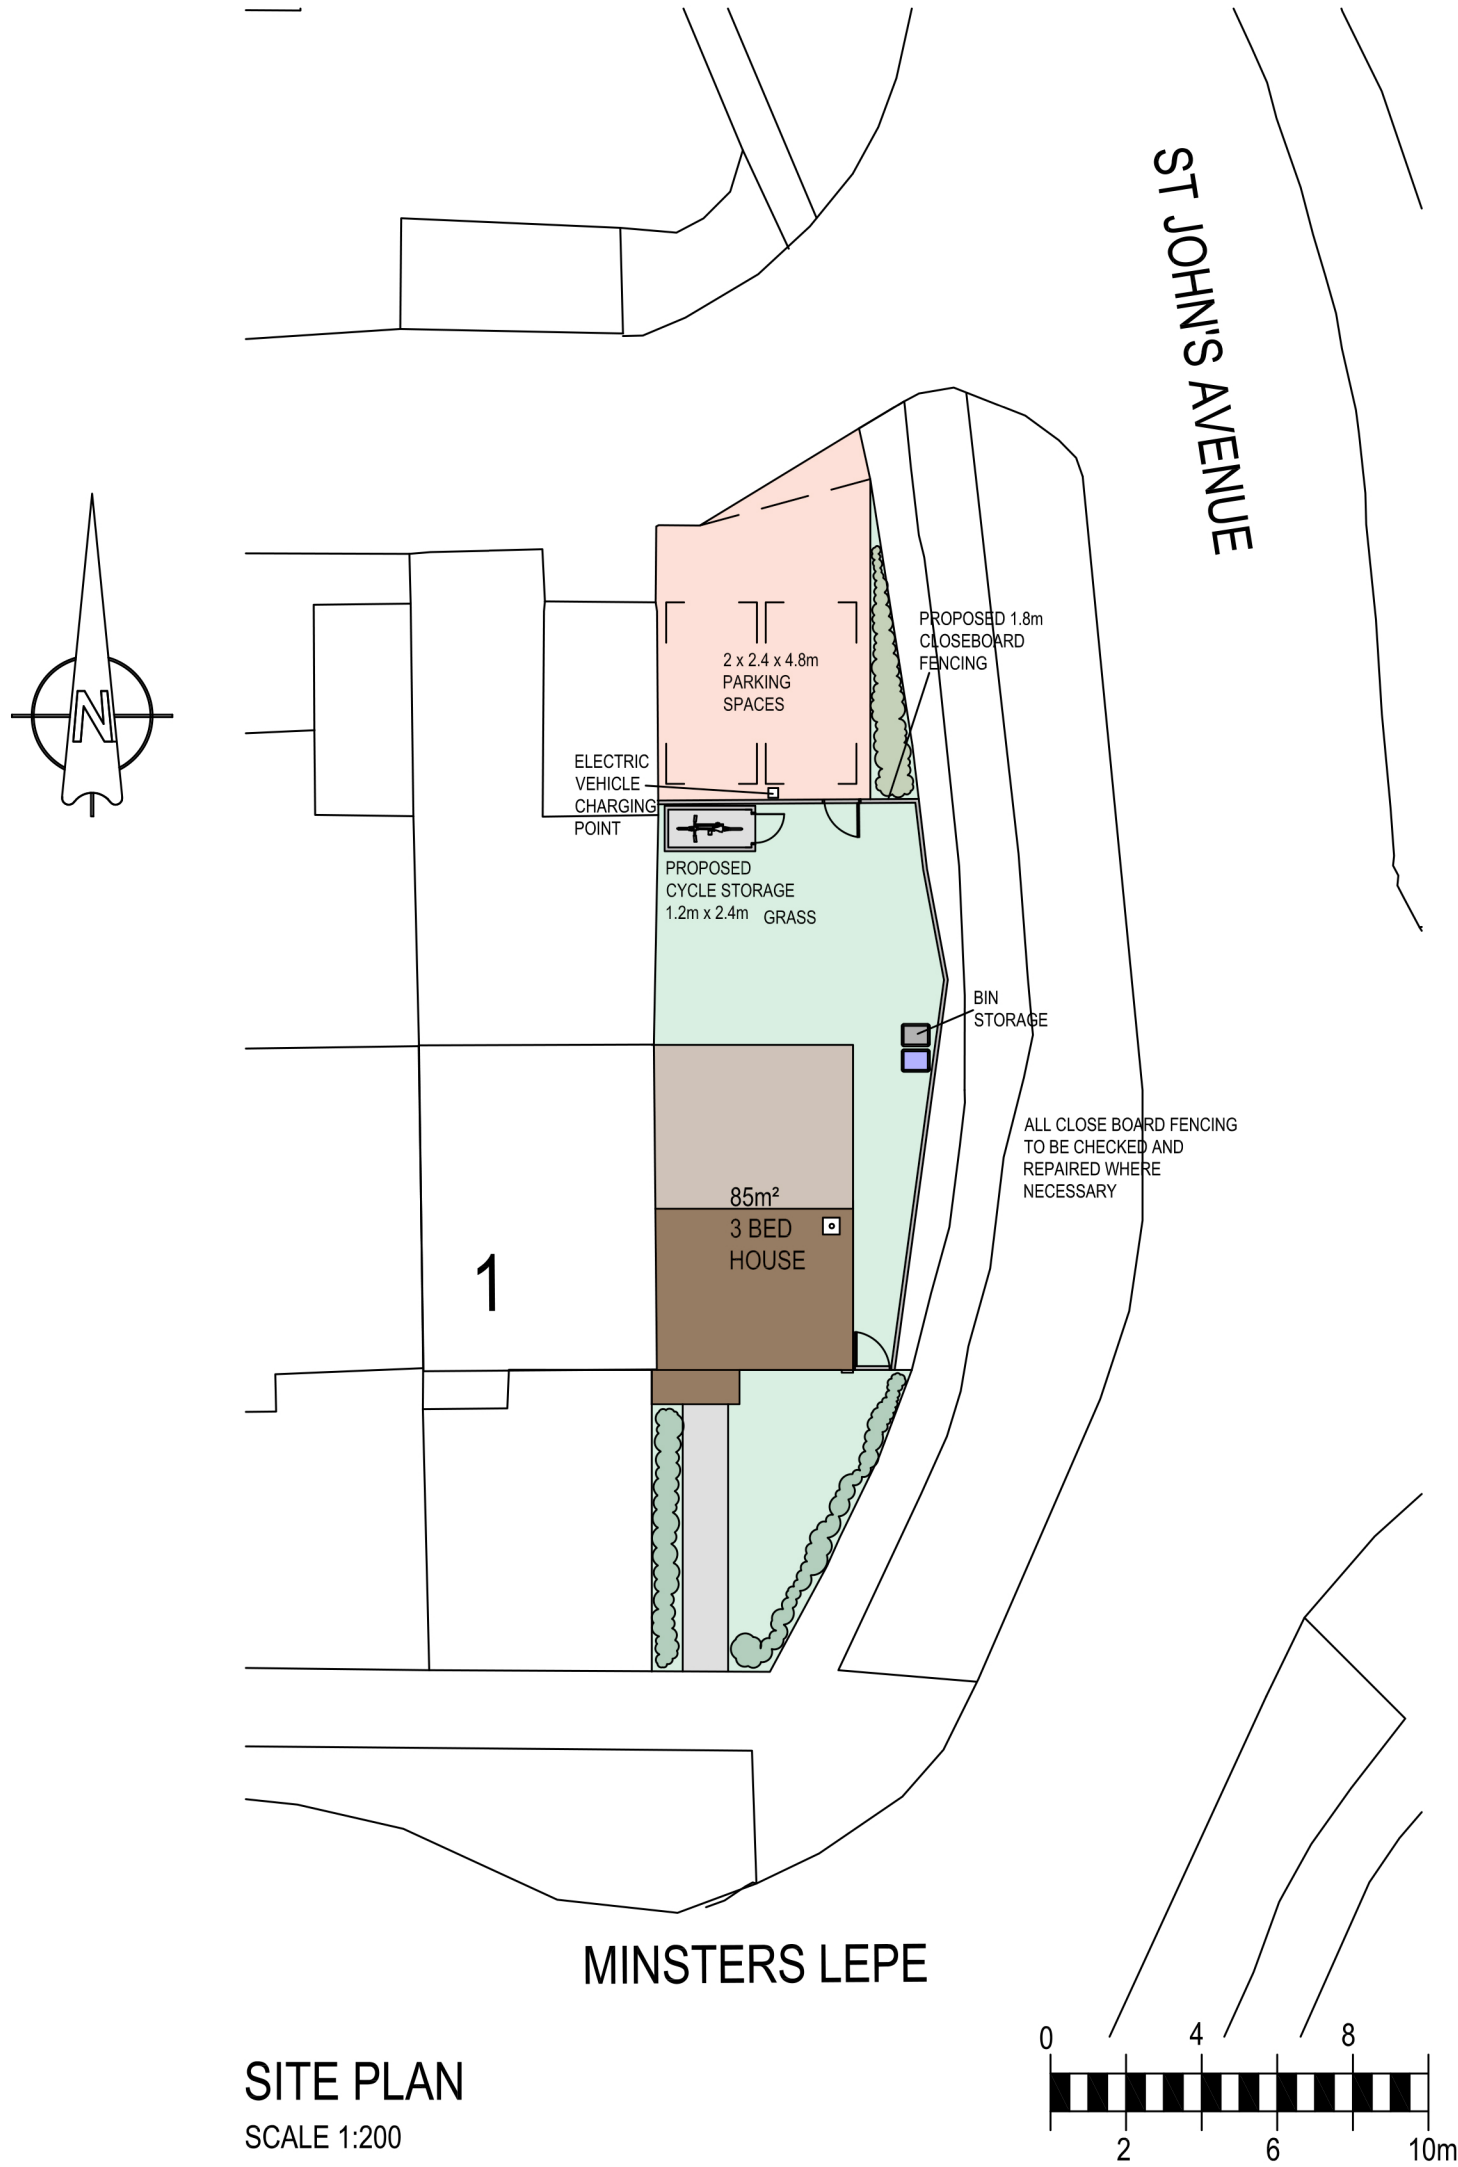
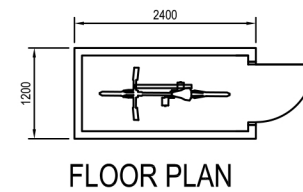


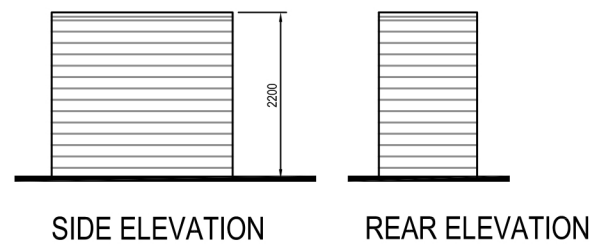

SITE PLAN
SCALE 1:200

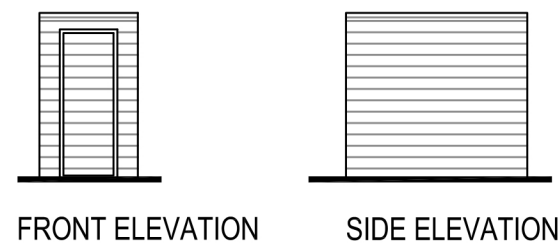

CYCLE STORE
SCALE 1:100

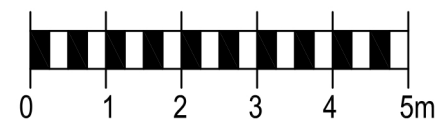

- NOTES
1. This drawing is the copyright of **NA PALMER DESIGN LTD**. It may not be copied, altered or reproduced in any way whatsoever neither passed to a third party without their written authority.
 2. Diminensions to be checked on site prior to commencing any work. Any discrepancies should be reported to the project architect immediately.
 3. Listed dimensions must be assumed approximate and checked on site.
 4. If in doubt ask.

rev.	description	date	by	ch
drawing status: PLANNING				
				
client MR G BLEE & P VINCENT				
project PROPOSED DEVELOPMENT LAND ADJACENT TO 1 MINSTERS LEPE WATERLOOVILLE PO7 5QS				
drawing PROPOSED SITE PLAN AND CYCLE STORE				
drawn	scale	checked	date	
NAP	1:200 & 1:100@A3		FEB 24	
drawing No.	revision			
10535-PL-03	A			