


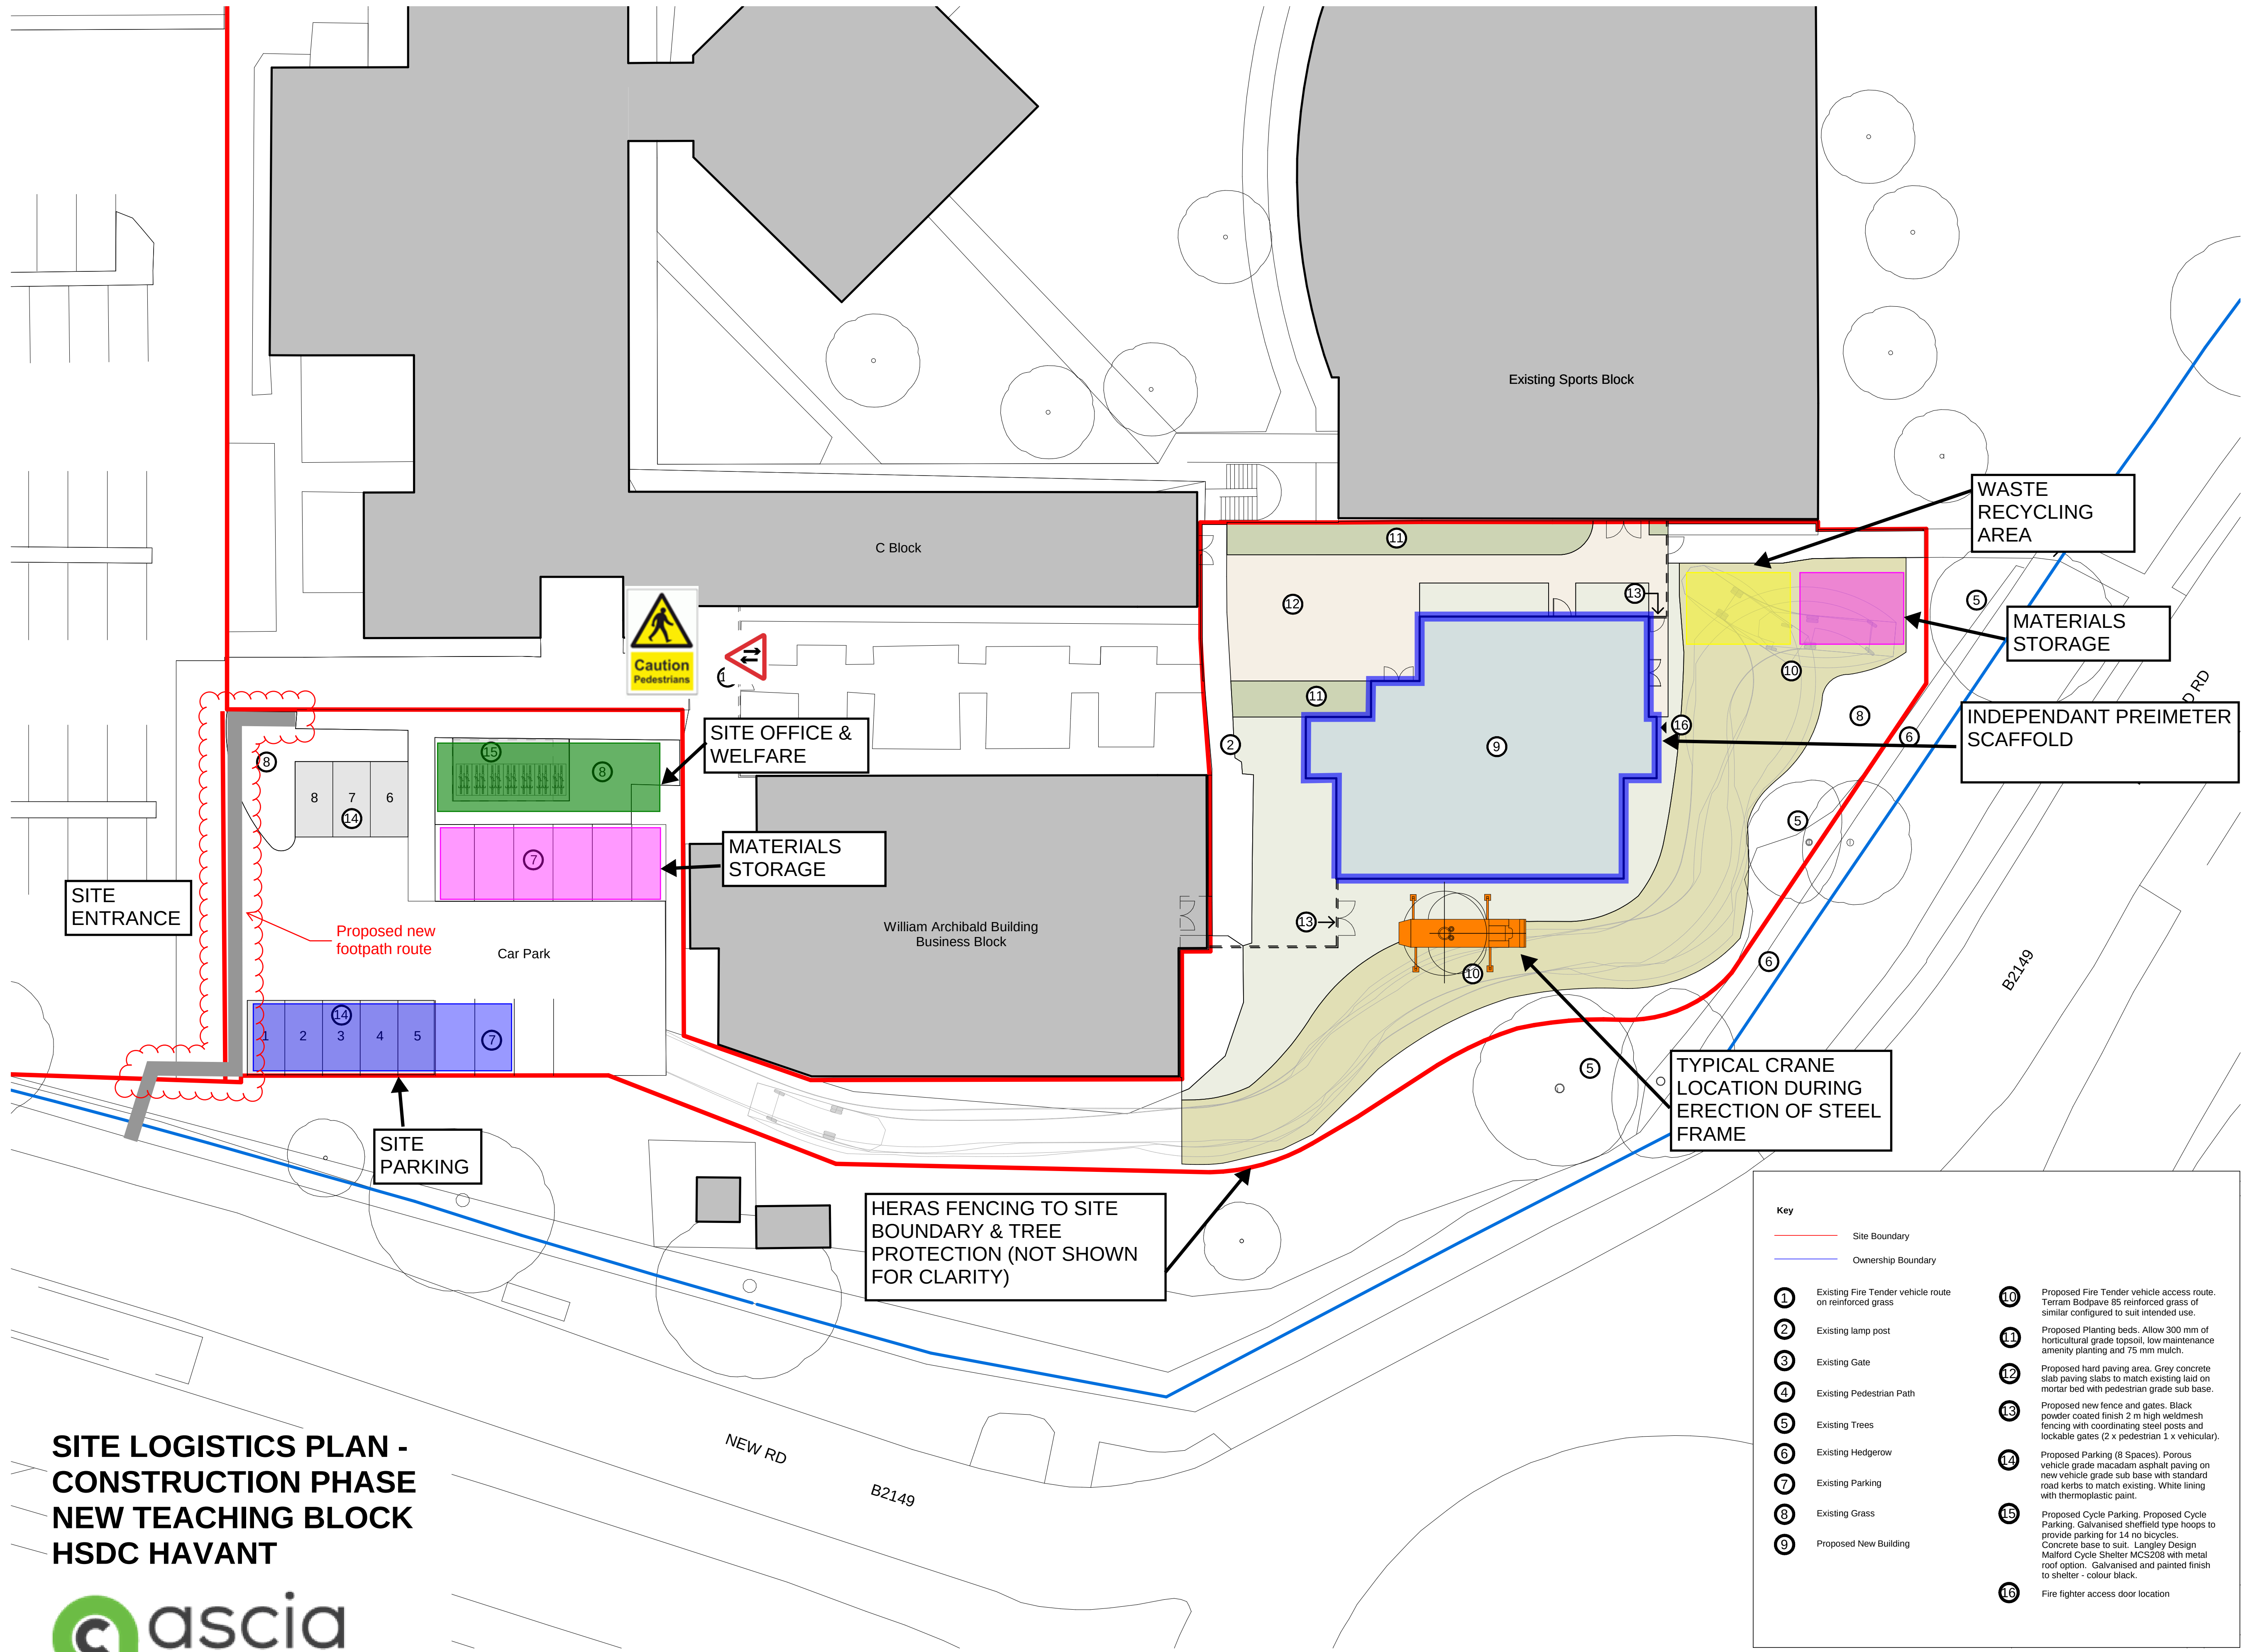

NOTES:

The copyright of this drawing is held by Ayre Chamberlain Gaunt Ltd. Not to be used for any purpose without consent.

ACGARCHITECTS.CO.UK

Ayre Chamberlain Gaunt
Belvedere House
Basing View
Basingstoke
Hampshire, RG21 4HG

+44 (0)20 3909 5750
mail@acgarchitects.co.uk

**AYRE
CHAMBERLAIN
GAUNT**

PROJECT
Havant Campus
HSDC, Havant, New Road Havant
PO9 1QL

DRAWING TITLE
Proposed Site Plan

REV.	DATE	DESCRIPTION
P1	05.01.24	Issued for Tender

DRWN BY	CHKD BY	APPD BY
ME	TH	DG

DRAWING NO.
project code - originator - volume - level - type - role - number
HVT-ACG-XX-ZZ-DR-A-1405

STAGE	SUITABILITY
RIBA stage 3	code S3 description Suitable for Review and Comment