




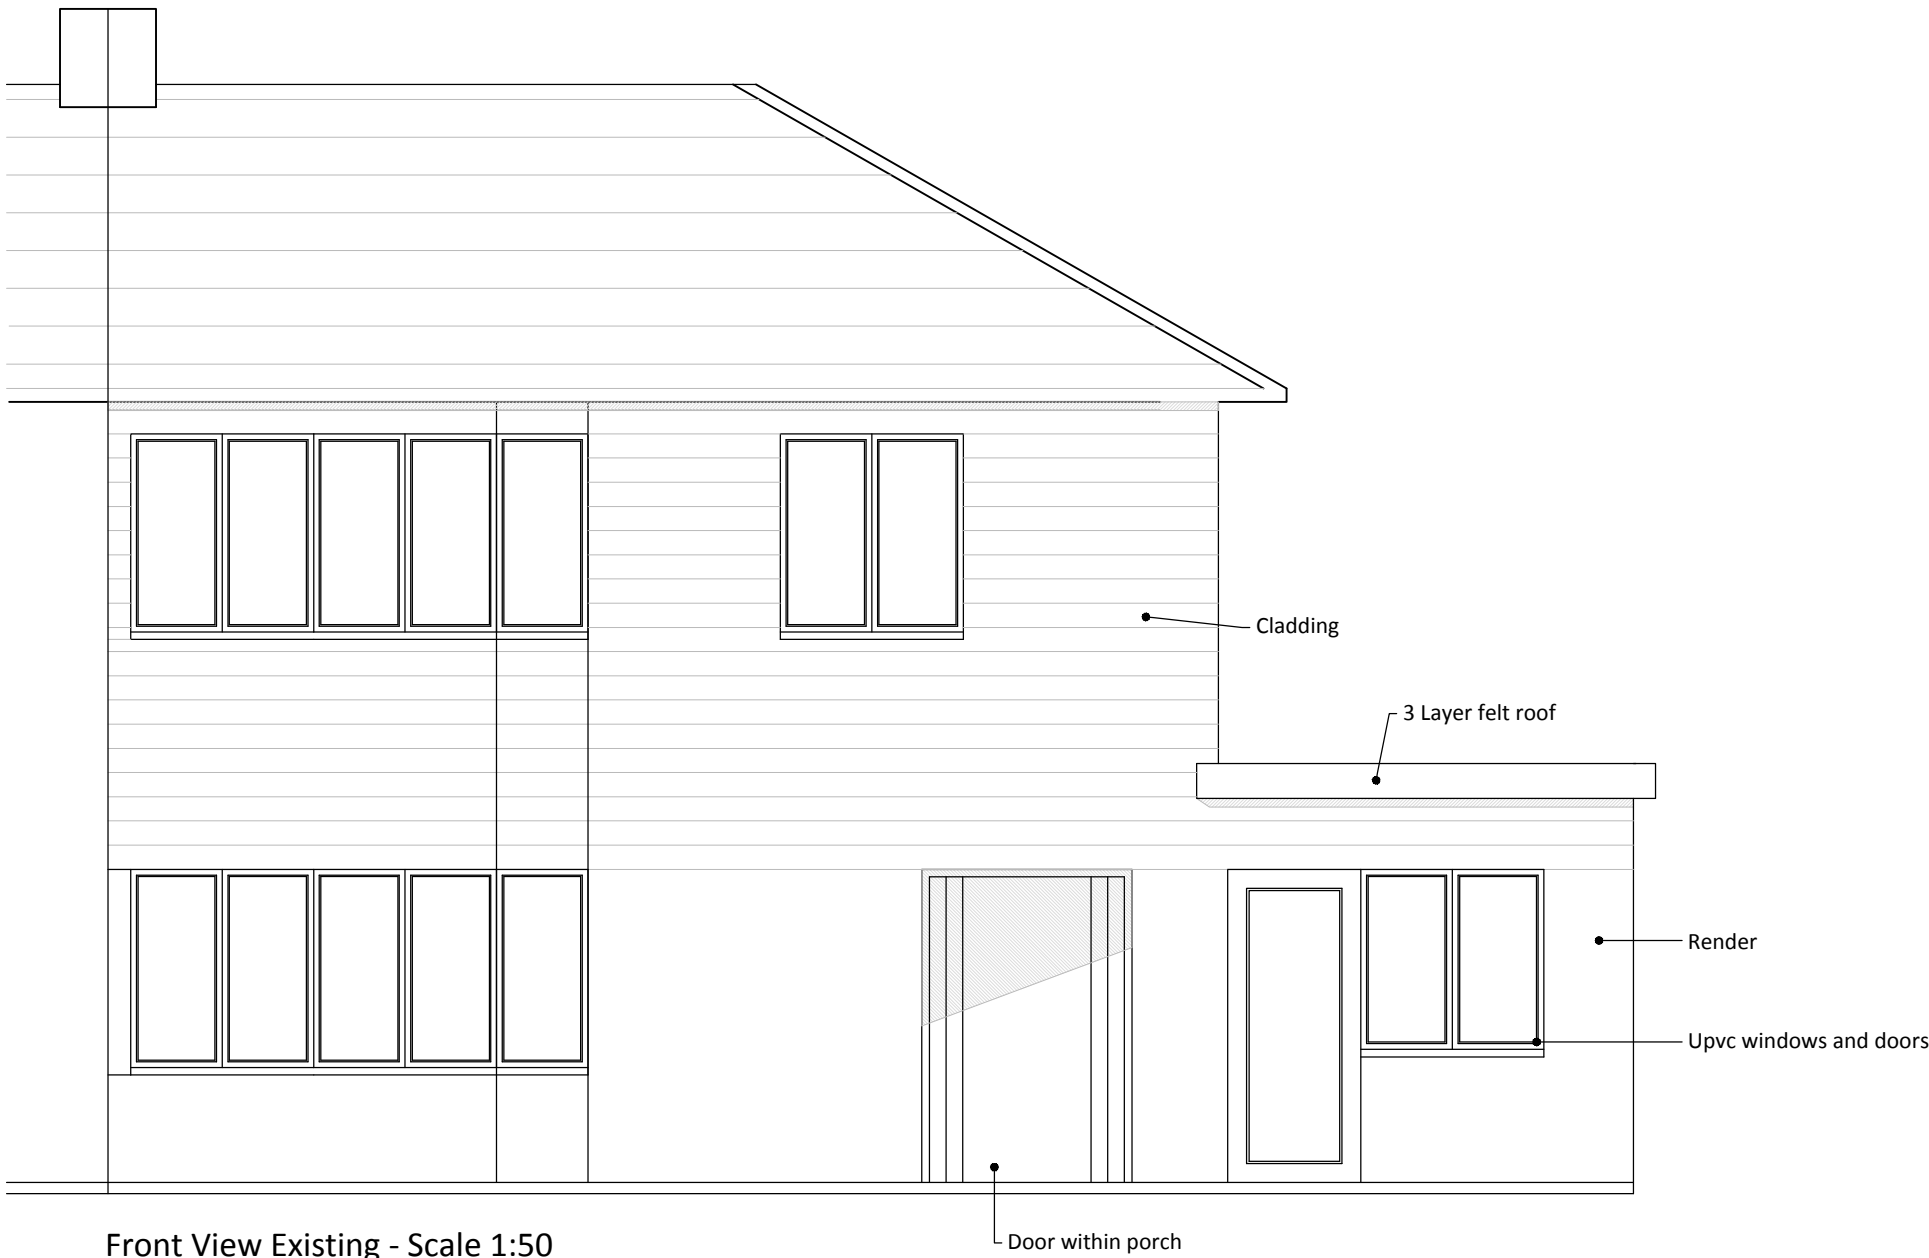

Front View Existing - Scale 1:50

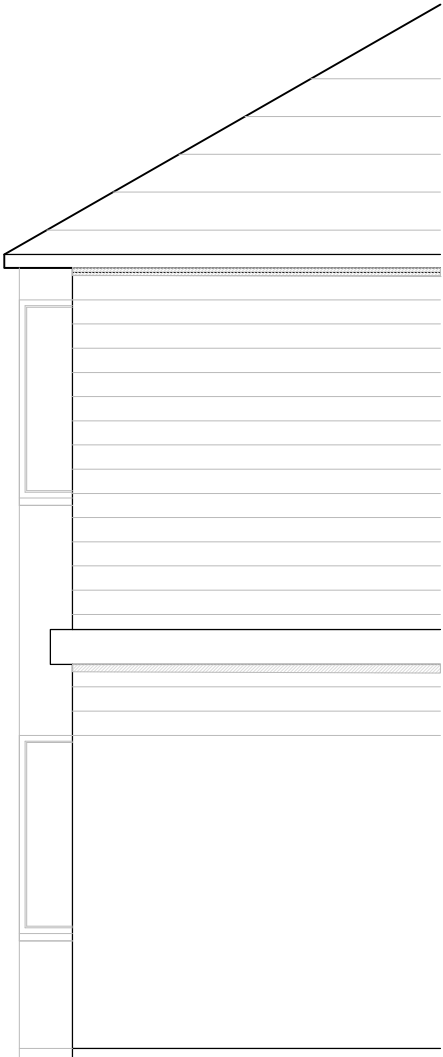


Side View Existing - Scale 1:50

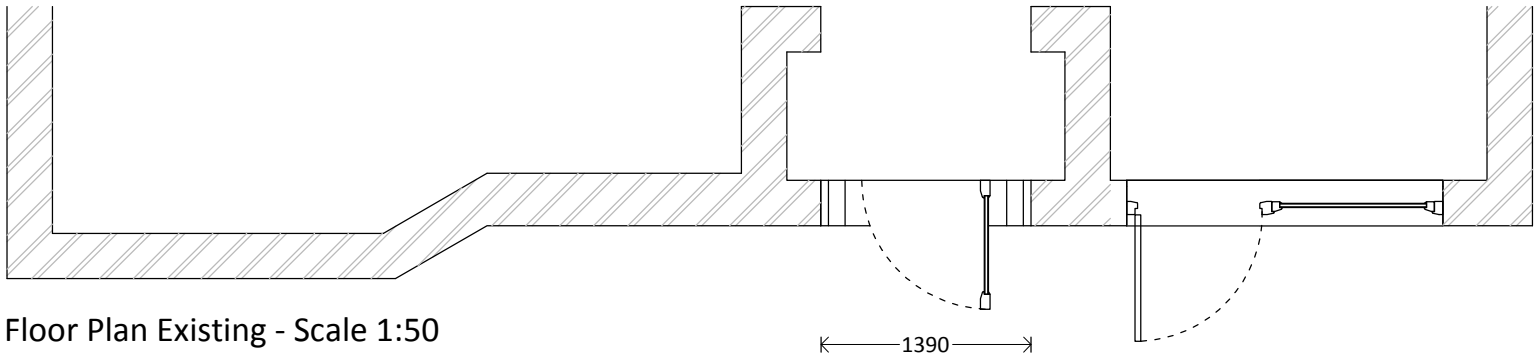


Floor Plan Existing - Scale 1:50



Front View Proposed - Scale 1:50

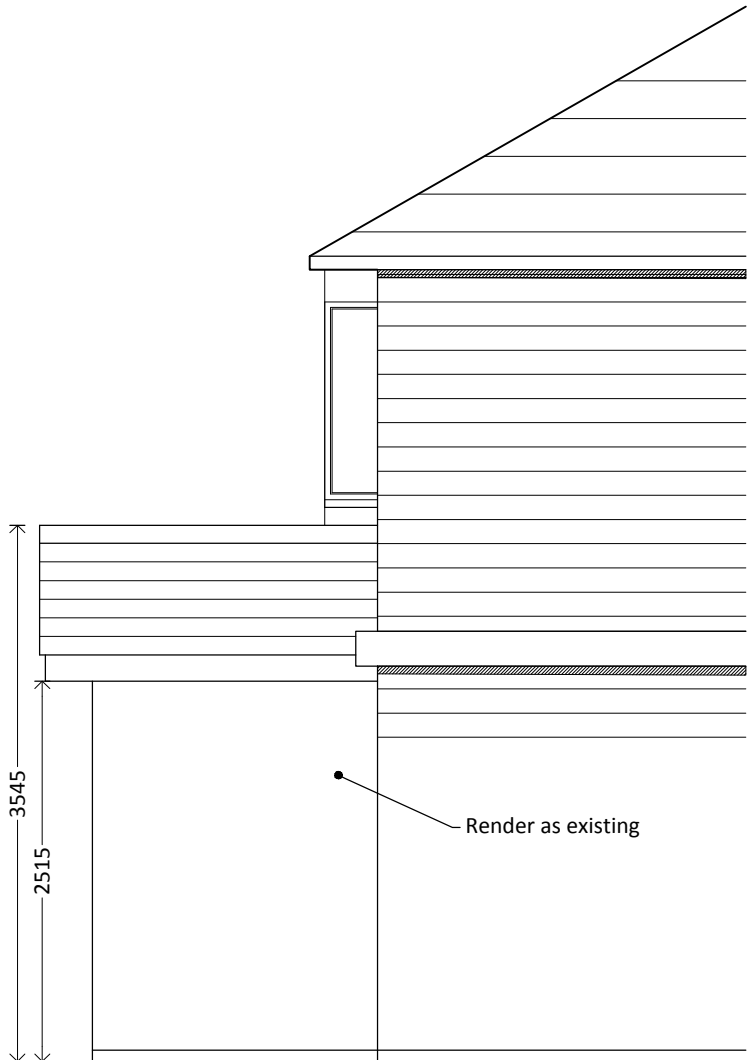

Side View Proposed - Scale 1:50

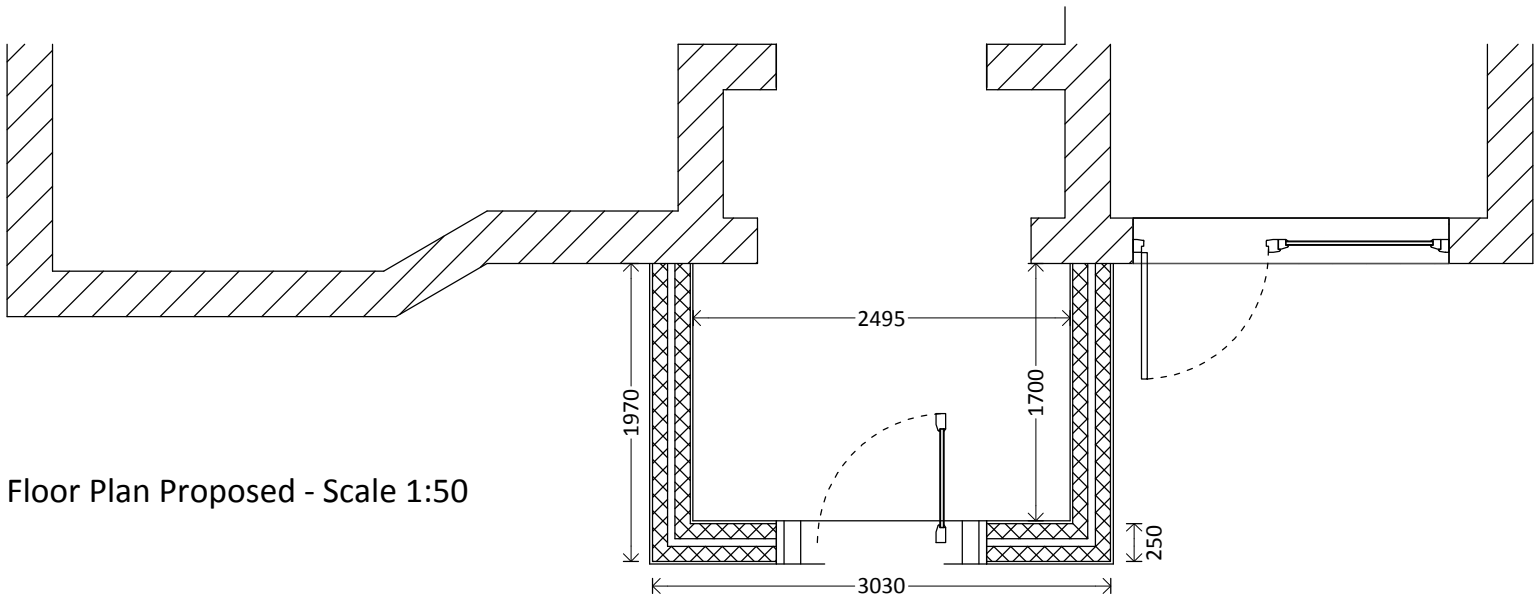

Floor Plan Proposed - Scale 1:50