




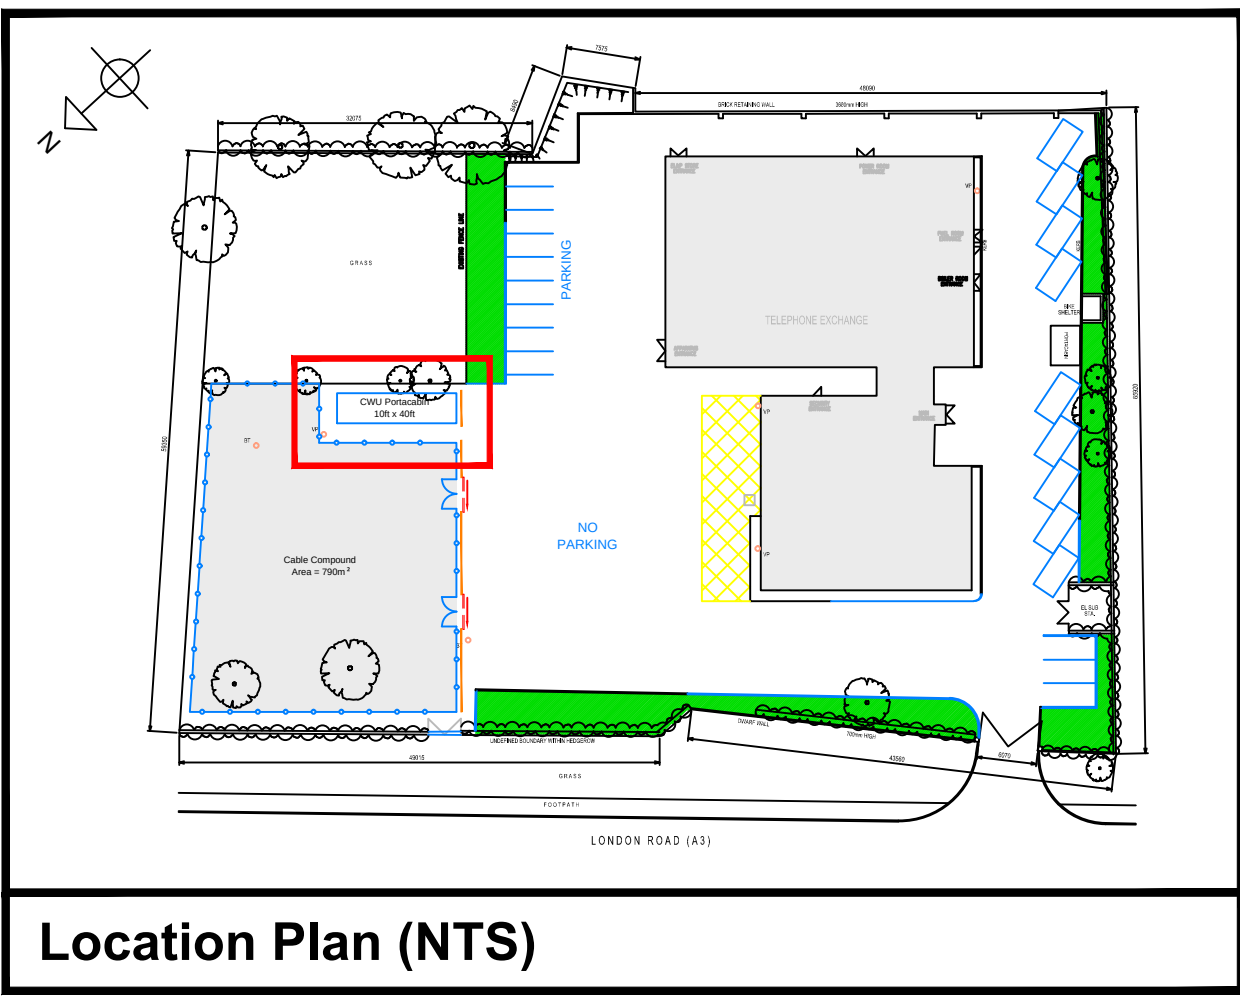


Location Plan (NTS)

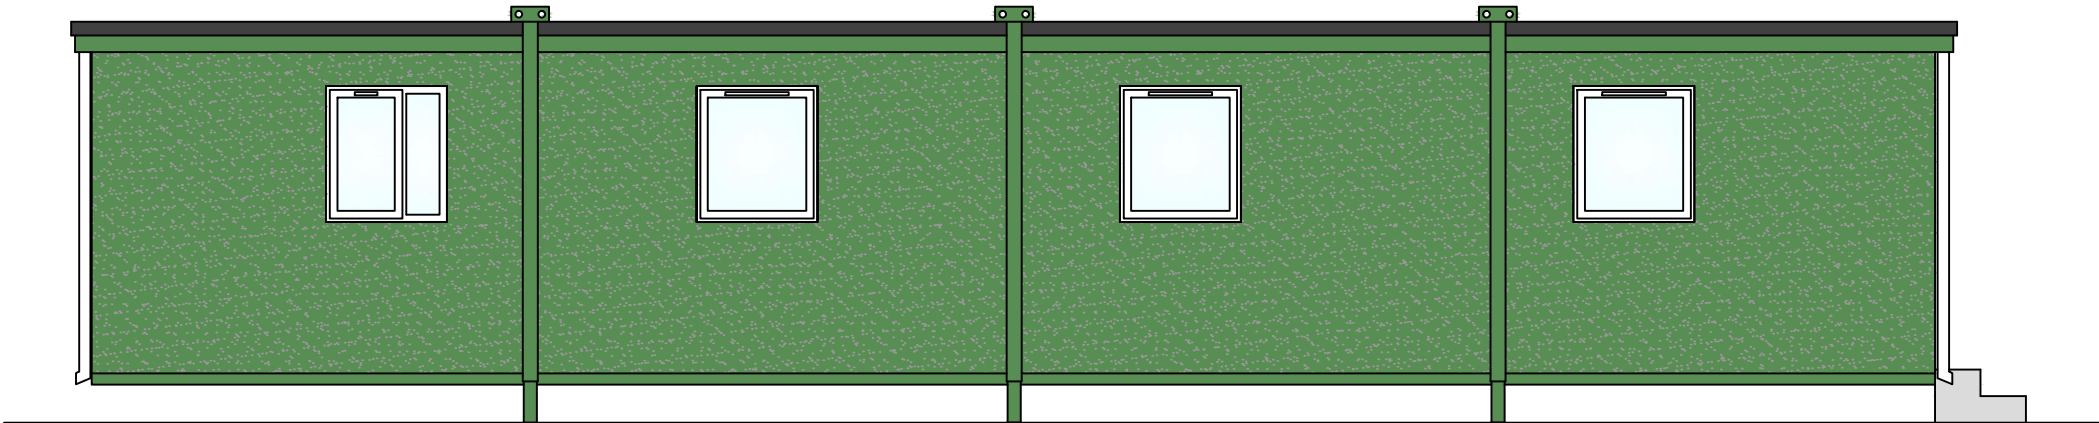


North West Elevation

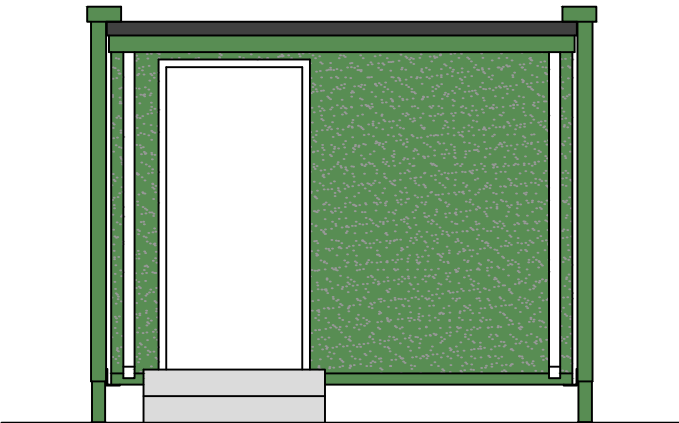


South West Elevation

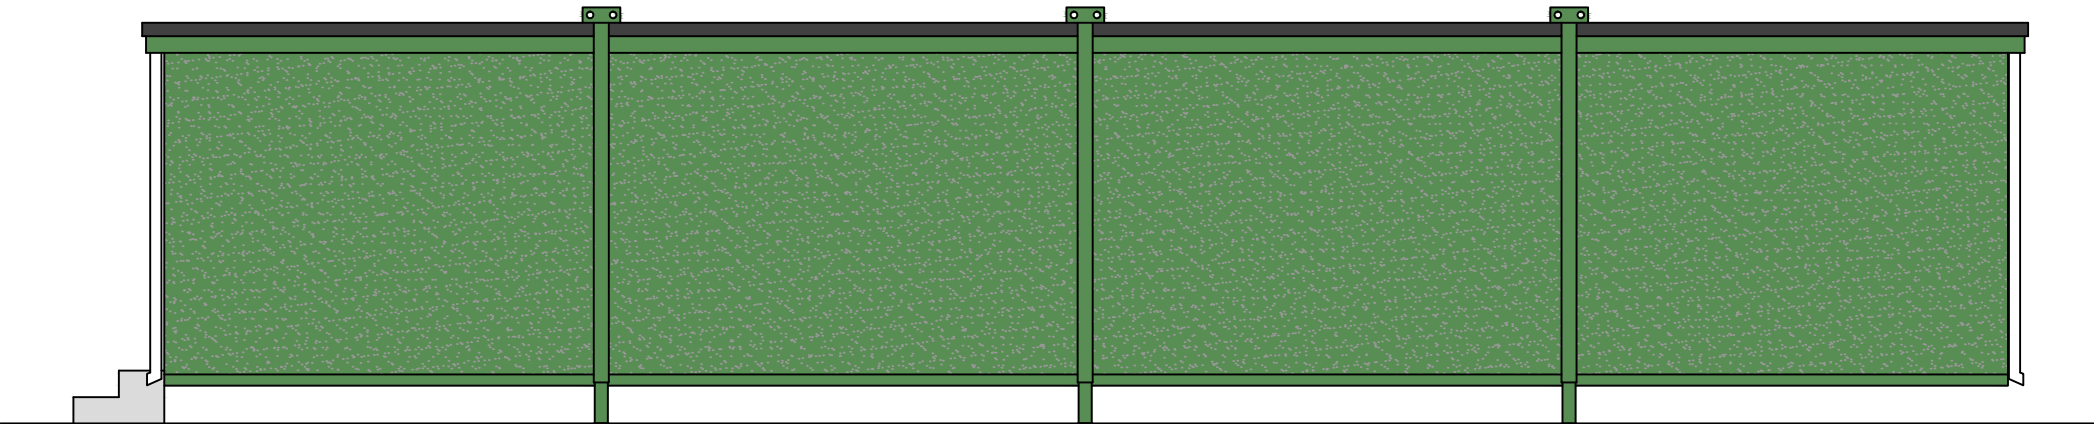

South East Elevation

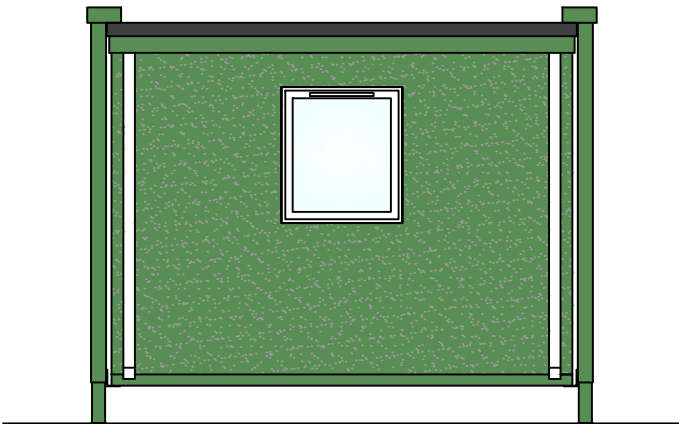

North East Elevation

 

Notes

Revisions

Lambert
Smith
Hampton

Northampton Building Consultancy
Pyramus House
Roman Way
Grange Park
Northampton NN4 5EA
Telephone: 01604 664366
Fax: 01604 664367
www.lsh.co.uk

Client

BT PLC

Project

Cosham TEC Vacation

Drawing

Waterlooville ATE
Portakabin Elevations

Job No.		DWG No.	
0166756-BC-0000		020	
Scale	Date	Drawn	Checked
A2@1:50	19/05/22	RS	DJC