




11 Knox Road, Havant.
EXISTING

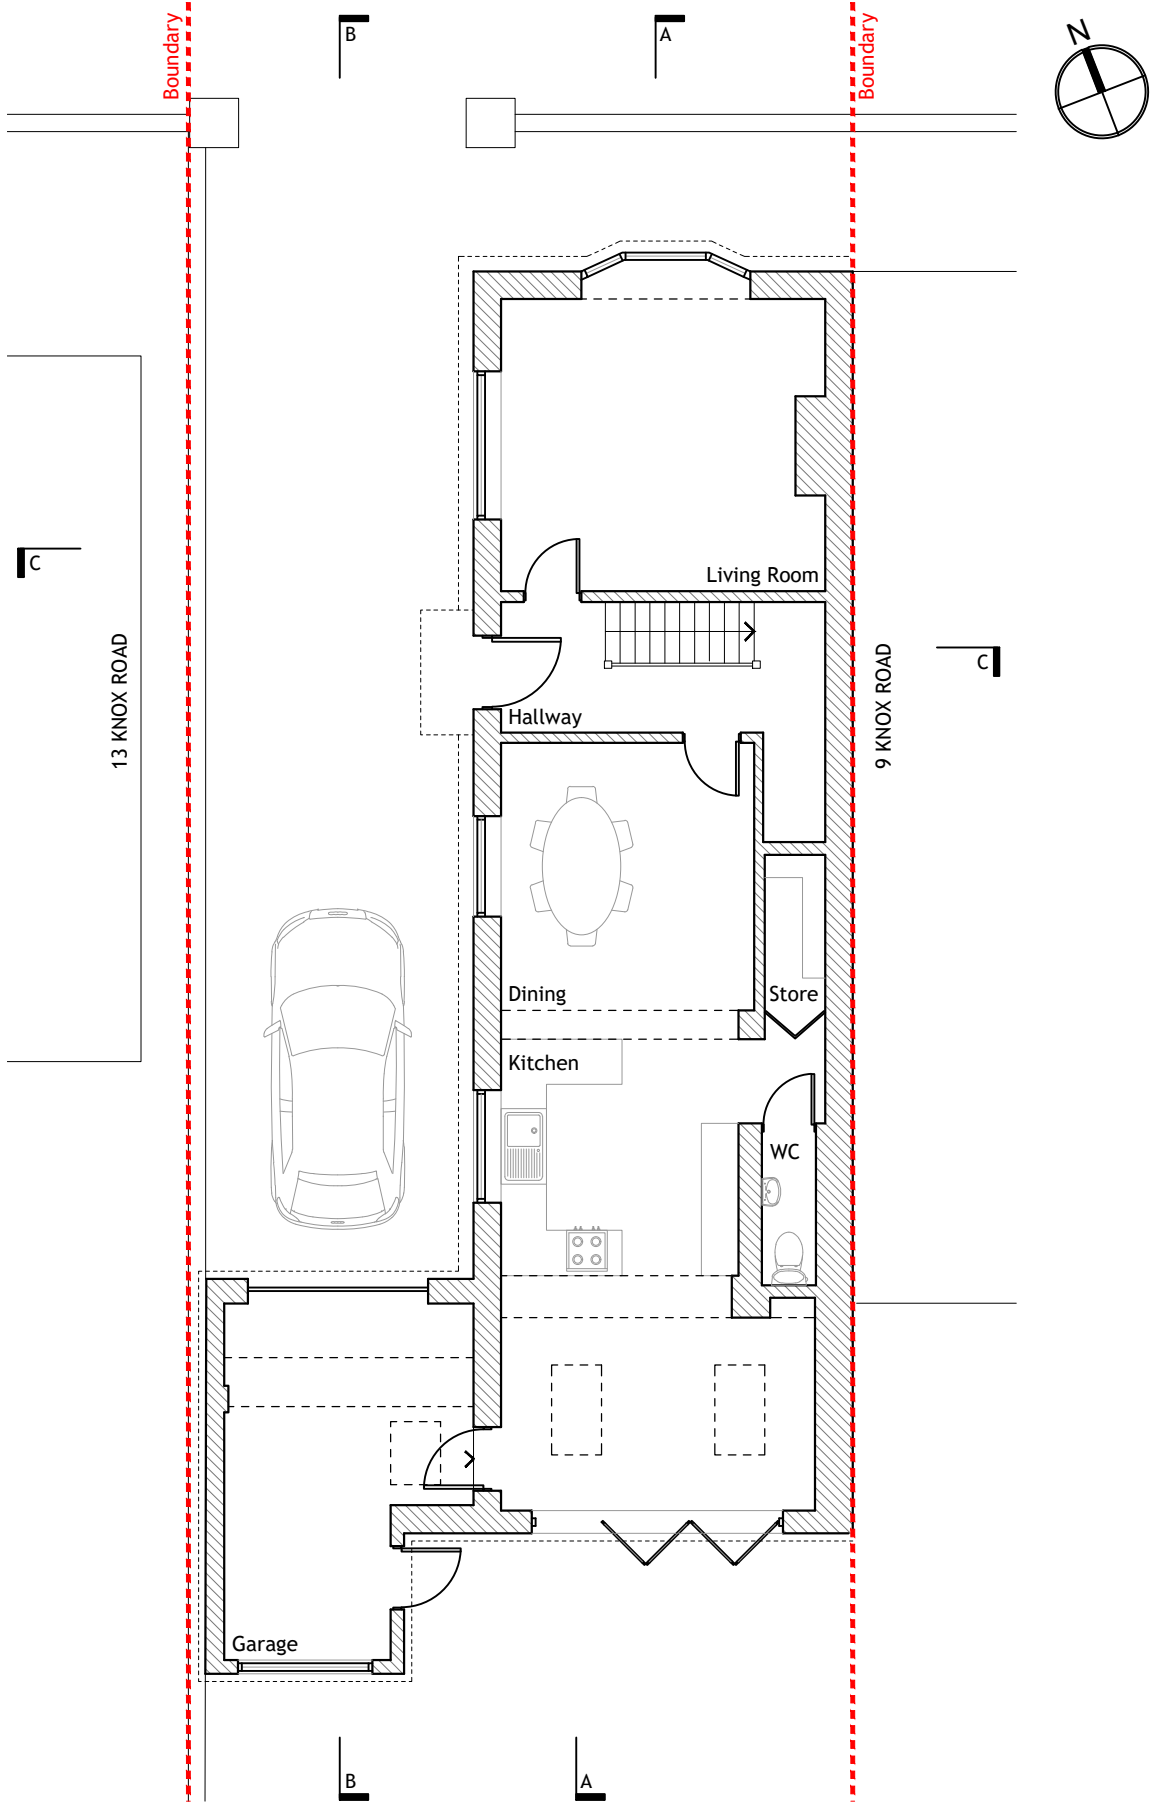

GROUND FLOOR PLAN
1:100

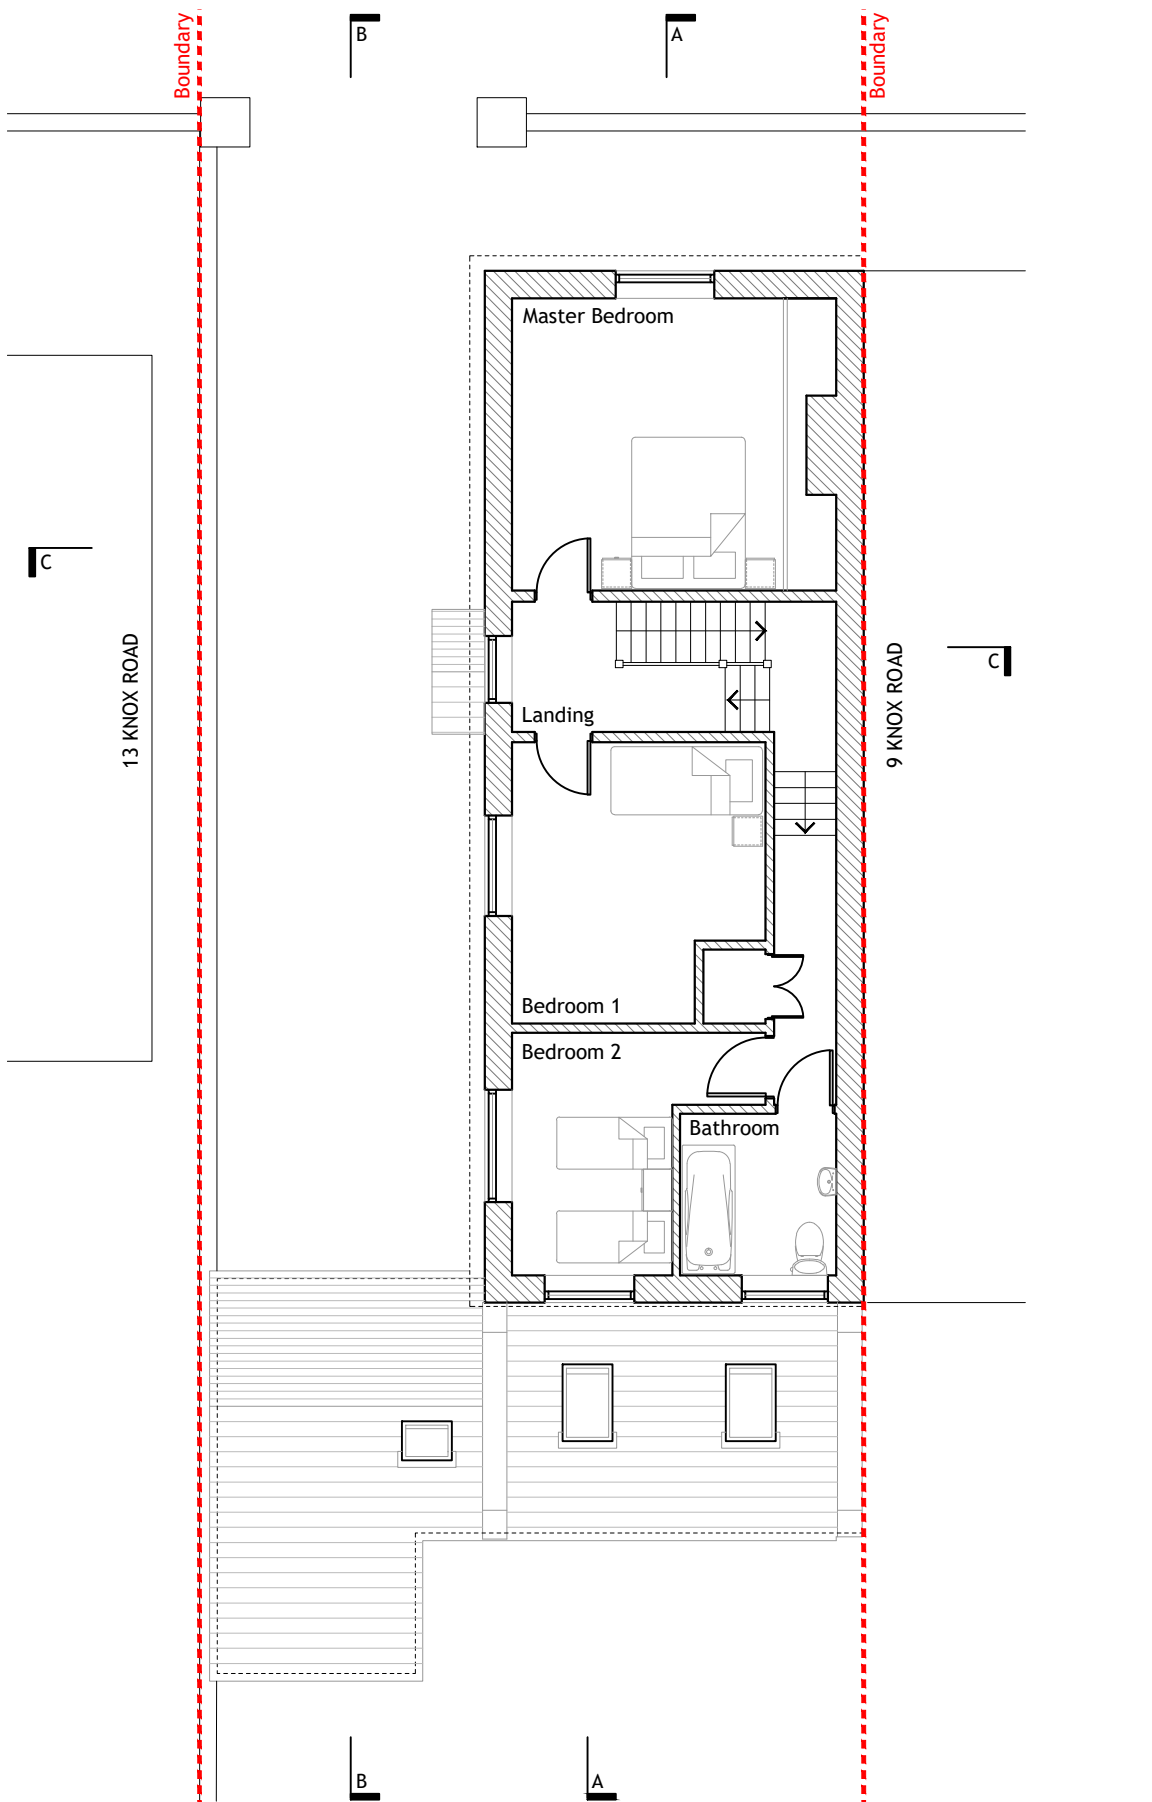

FIRST FLOOR PLAN
1:100

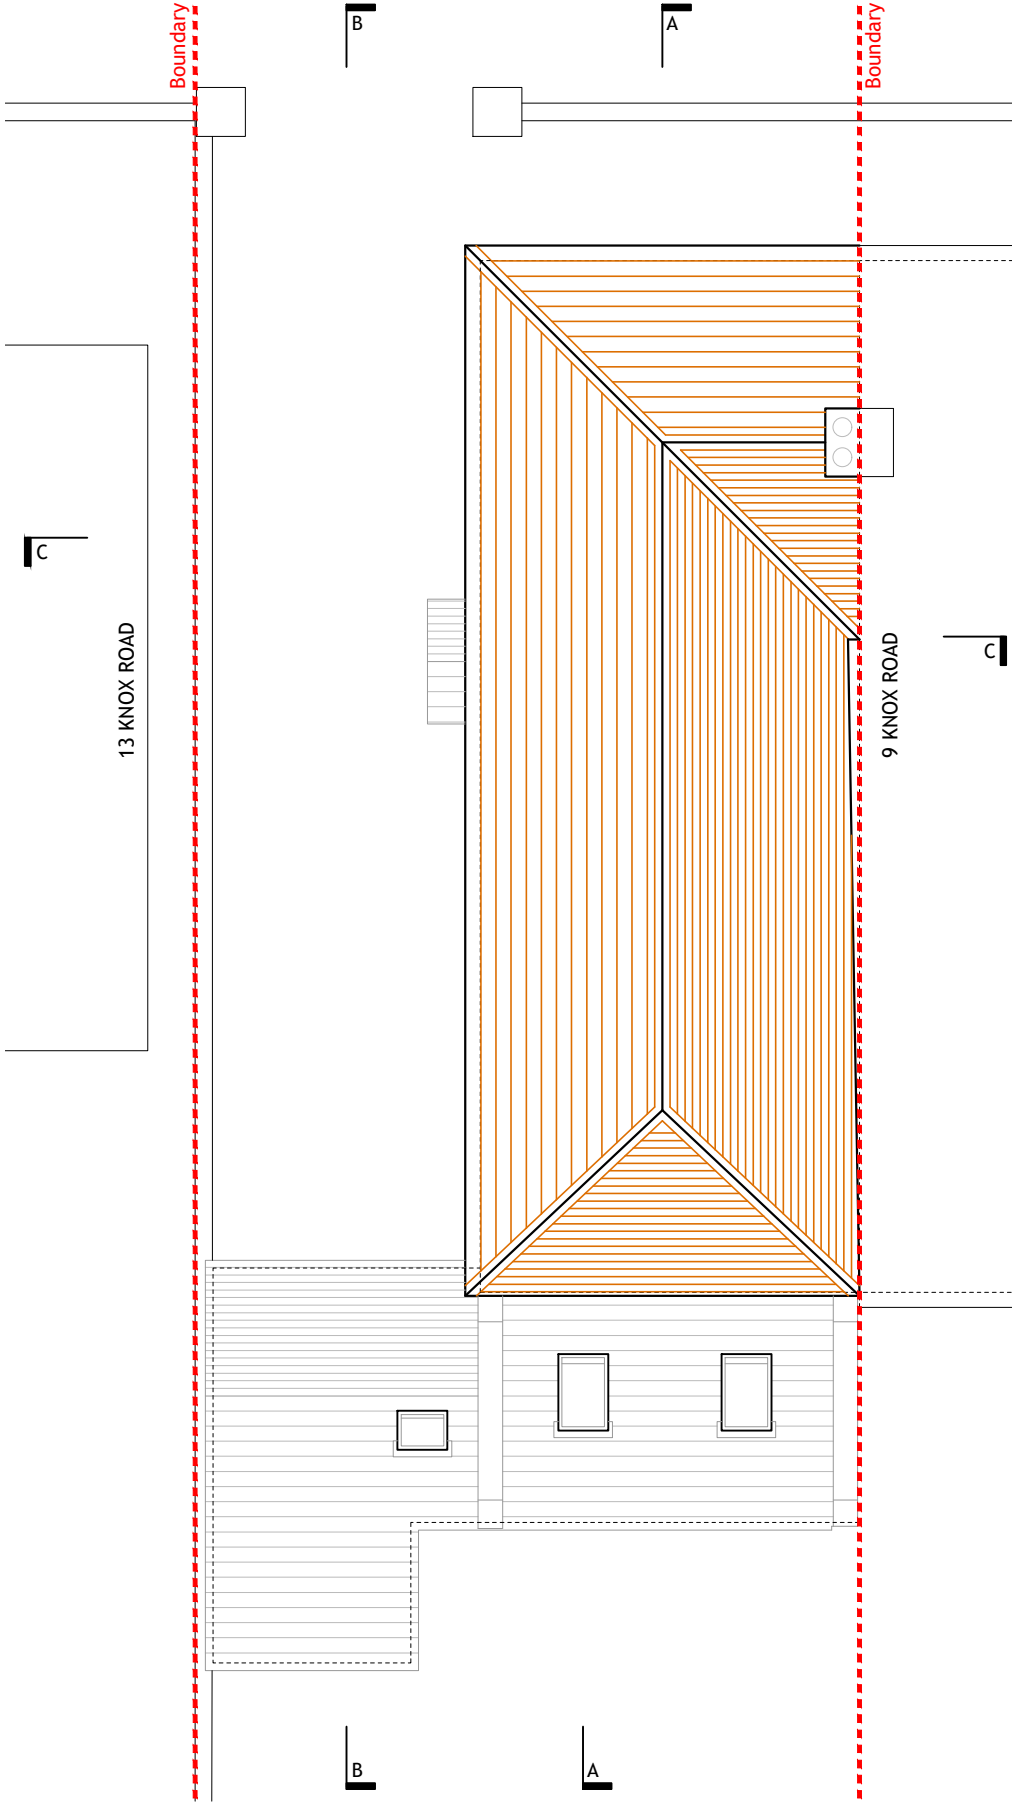

ROOF PLAN
1:100

GENERAL NOTES

Dimensions to be checked on site before commencing work. Any discrepancies shall be reported to the architect immediately.

Do not scale from these drawings except for planning purposes. Use figured dimensions only.

ACCOMPANYING DOCUMENTATION



All details shown on Helyer Davies Architects drawings are to be read in conjunction with the project specification and other consultants drawings and details.




SITE LOCATION PLAN

1:1250


Ordnance Survey (c) Crown Copyright 2020. All rights reserved.
Licence number 100022432

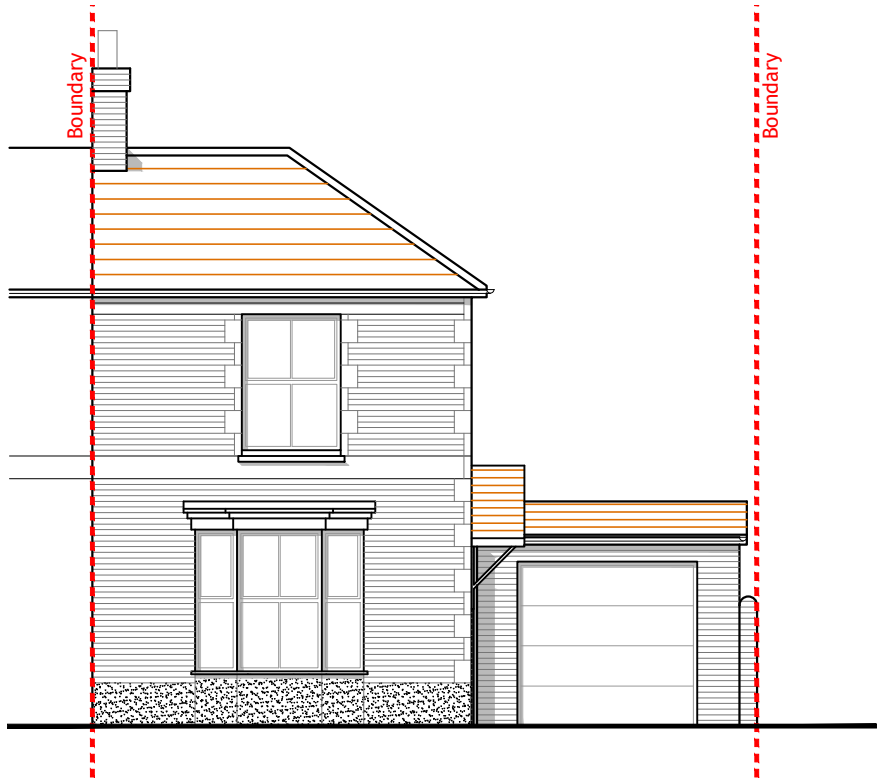 

FRONT ELEVATION
[north] 1:100

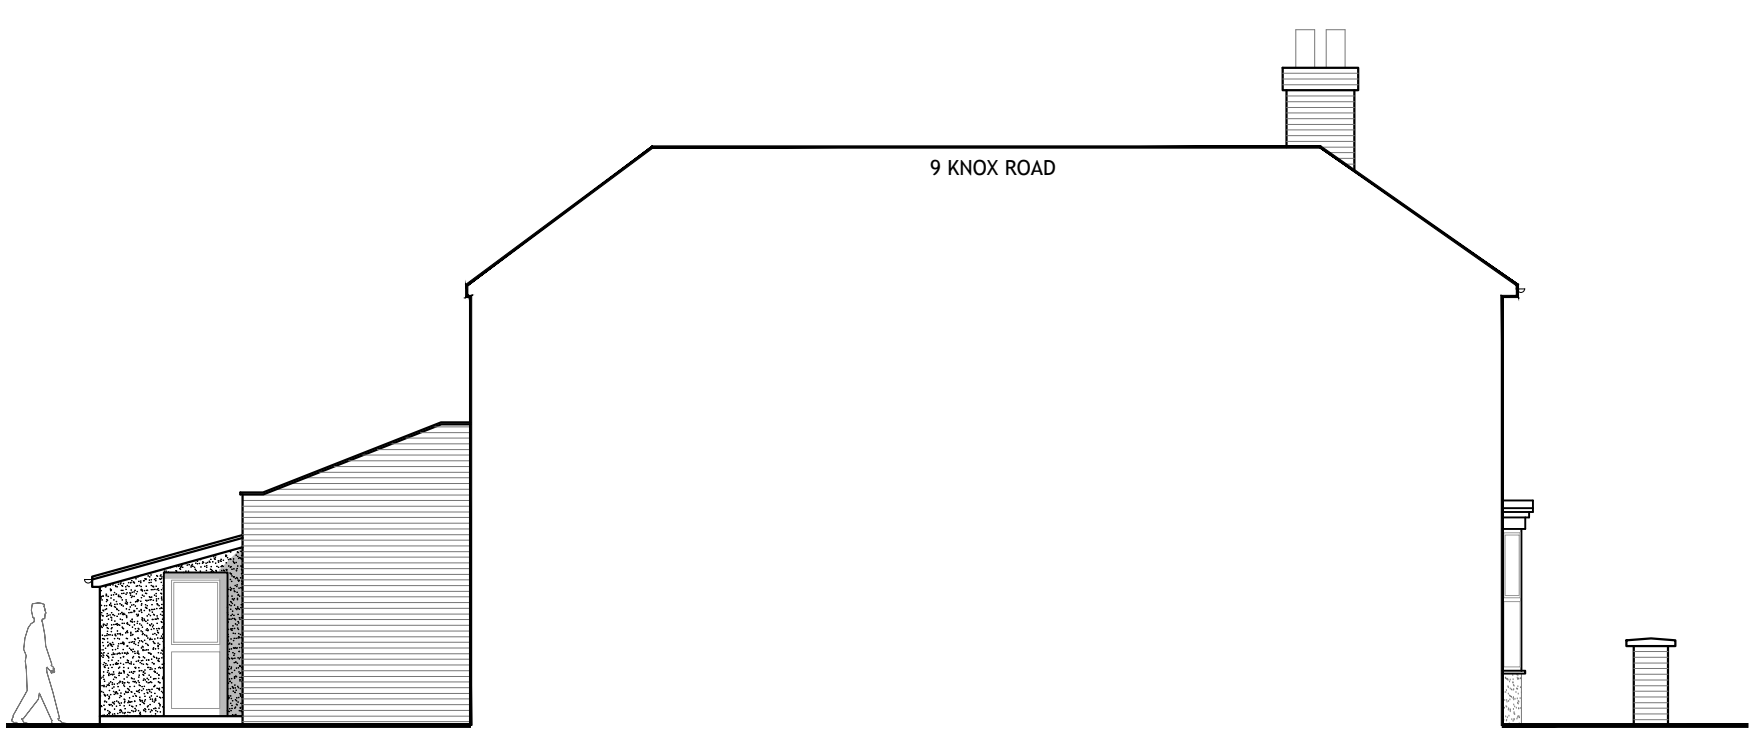



SIDE ELEVATION
[east] 1:100

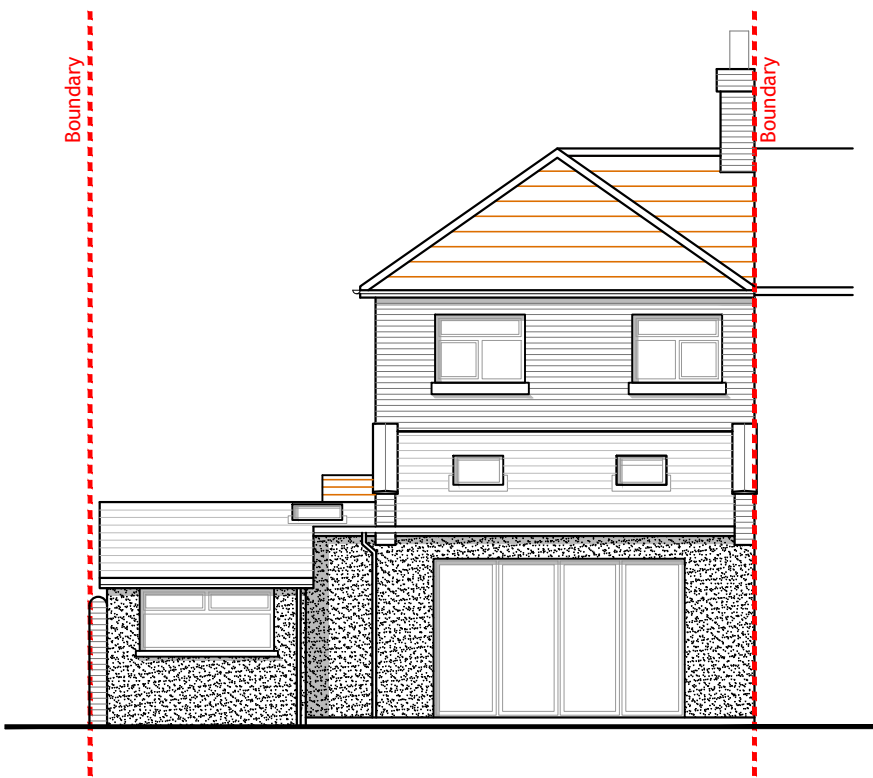


REAR ELEVATION
[south] 1:100




SIDE ELEVATION
[west] 1:100

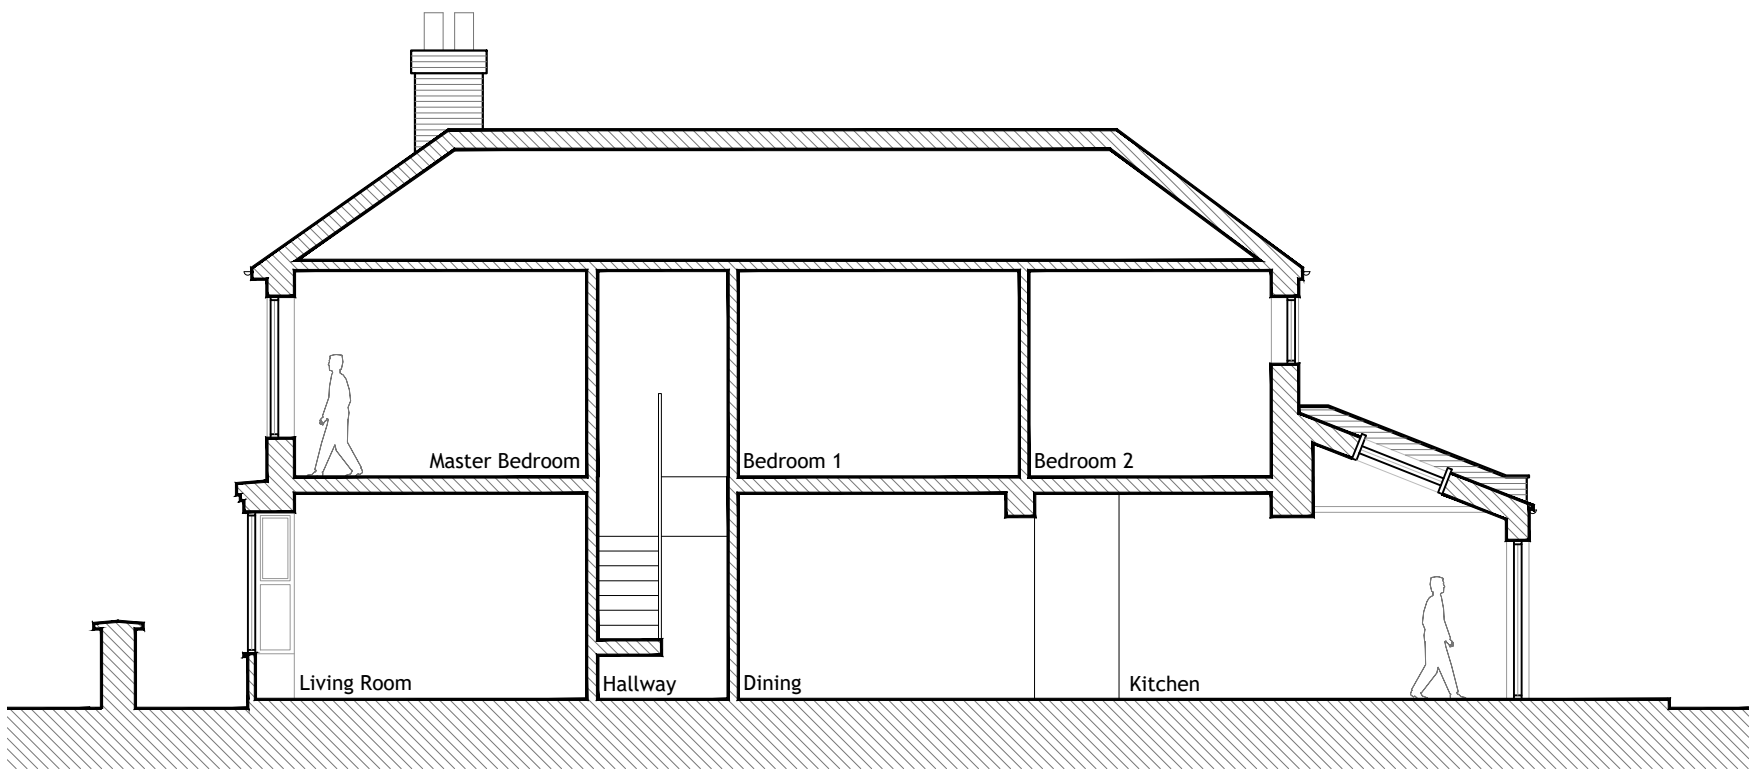 

SECTION A
[west] 1:100

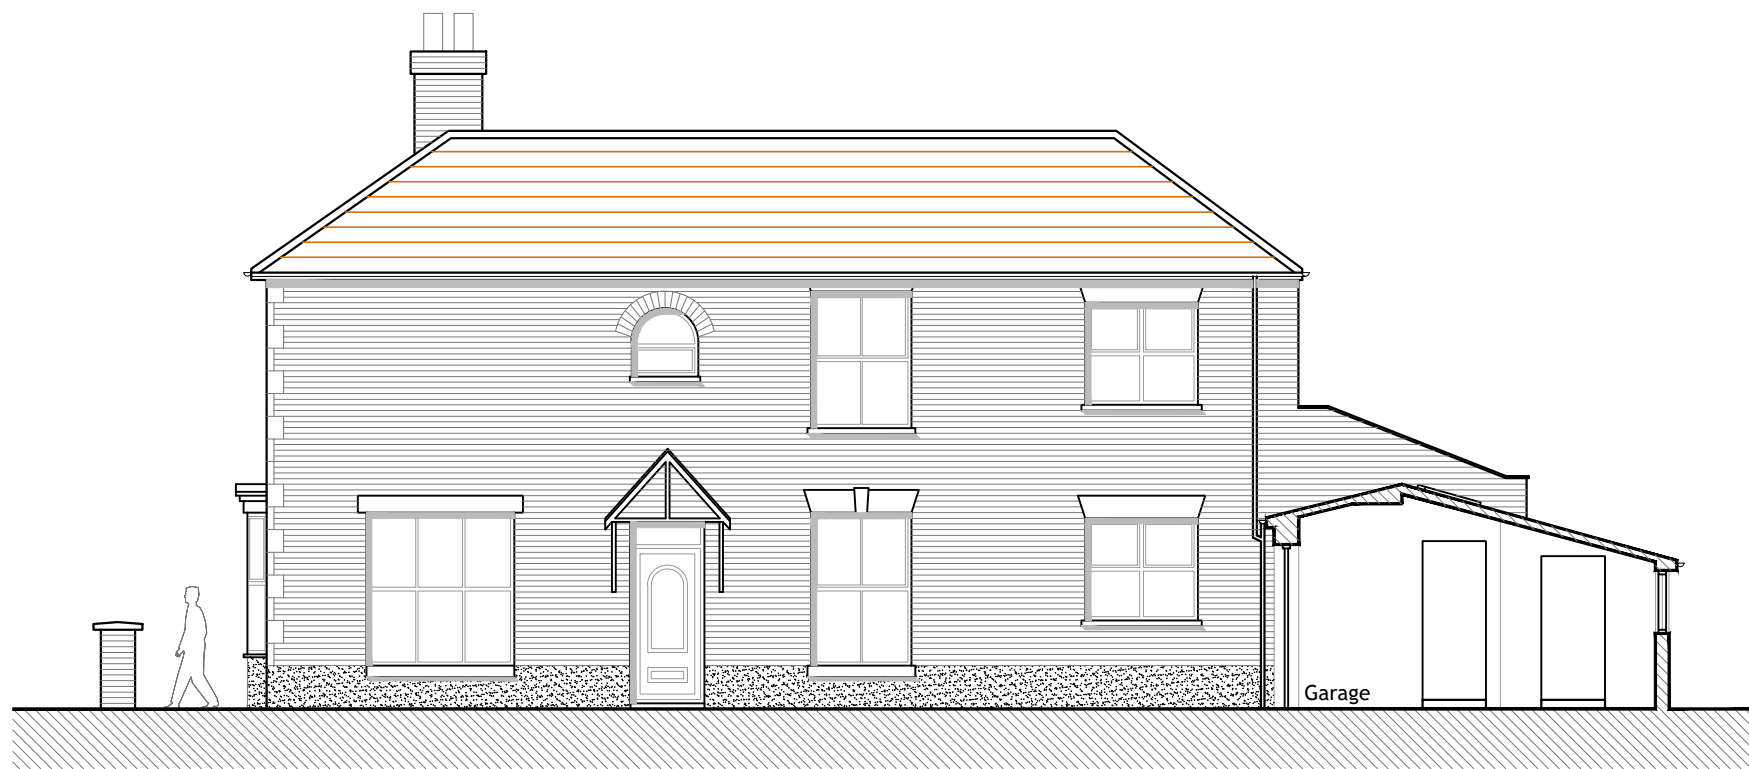

SECTION B
[west] 1:100

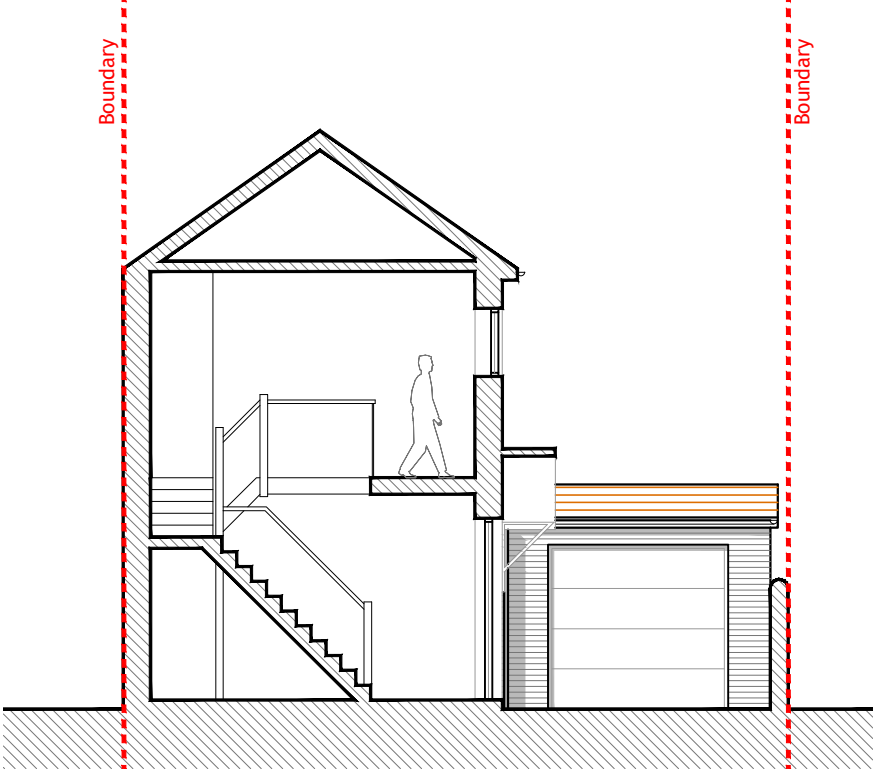

SECTION C
[north] 1:100

REV	DATE	AMENDMENT	DRAWN

H Helyer Davies Architects

www.hdarchitects.co.uk
mail@hdarchitects.co.uk
01243 370 715

Unit 1 The Old Flour Mill, Queen St
Emsworth, PO10 7BT

PROJECT
11 Knox Road Havant, PO9 1NP

DRAWING	SCALE
Existing Plans, Elevations and Sections	As noted @A1

DATE	DRAWN
November 2024	PP
DRAWING No.	REV
24112	- 01