




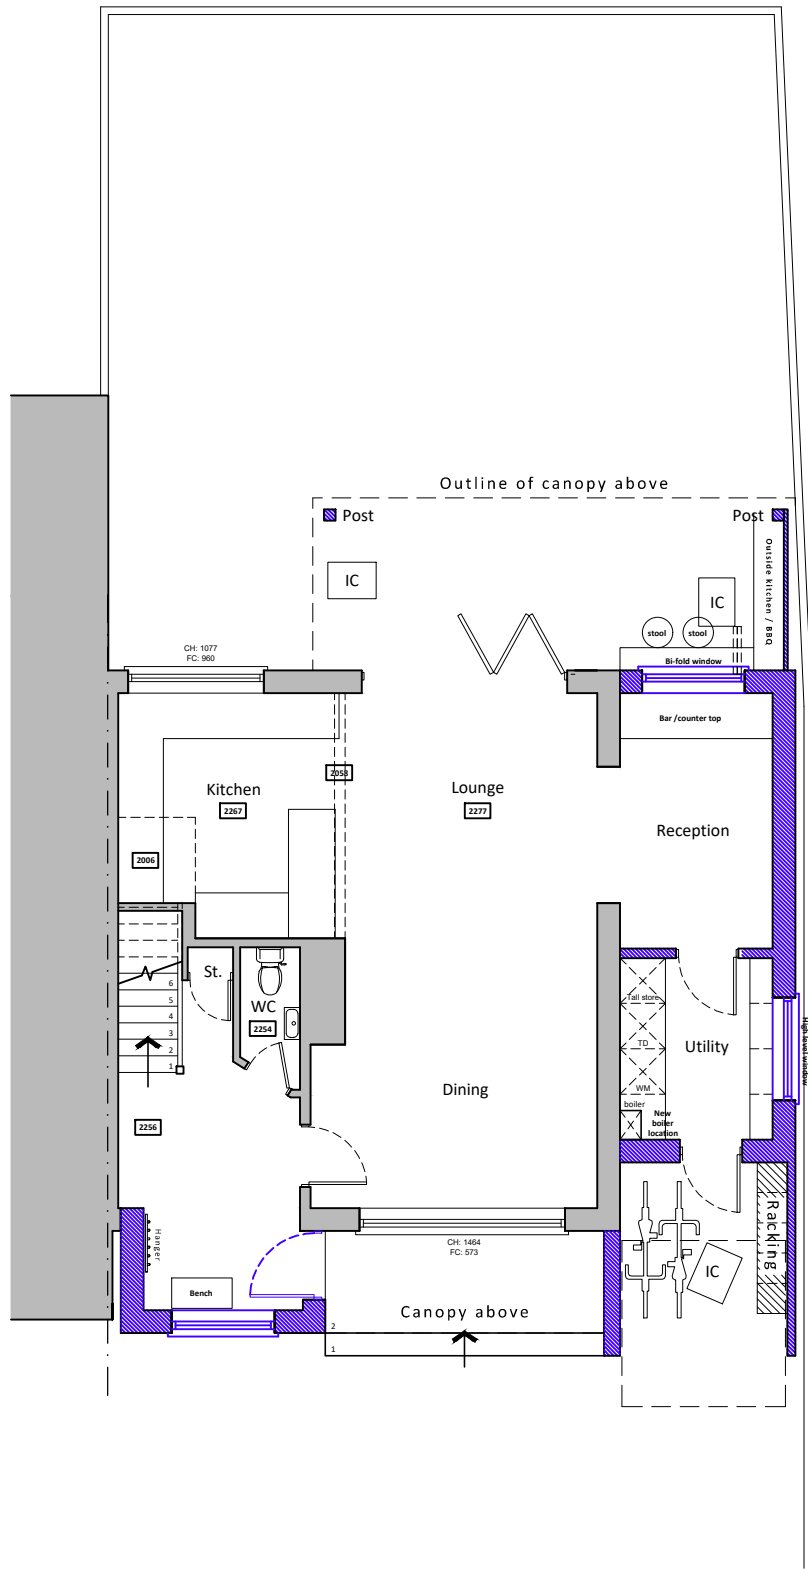

Ground floor plan

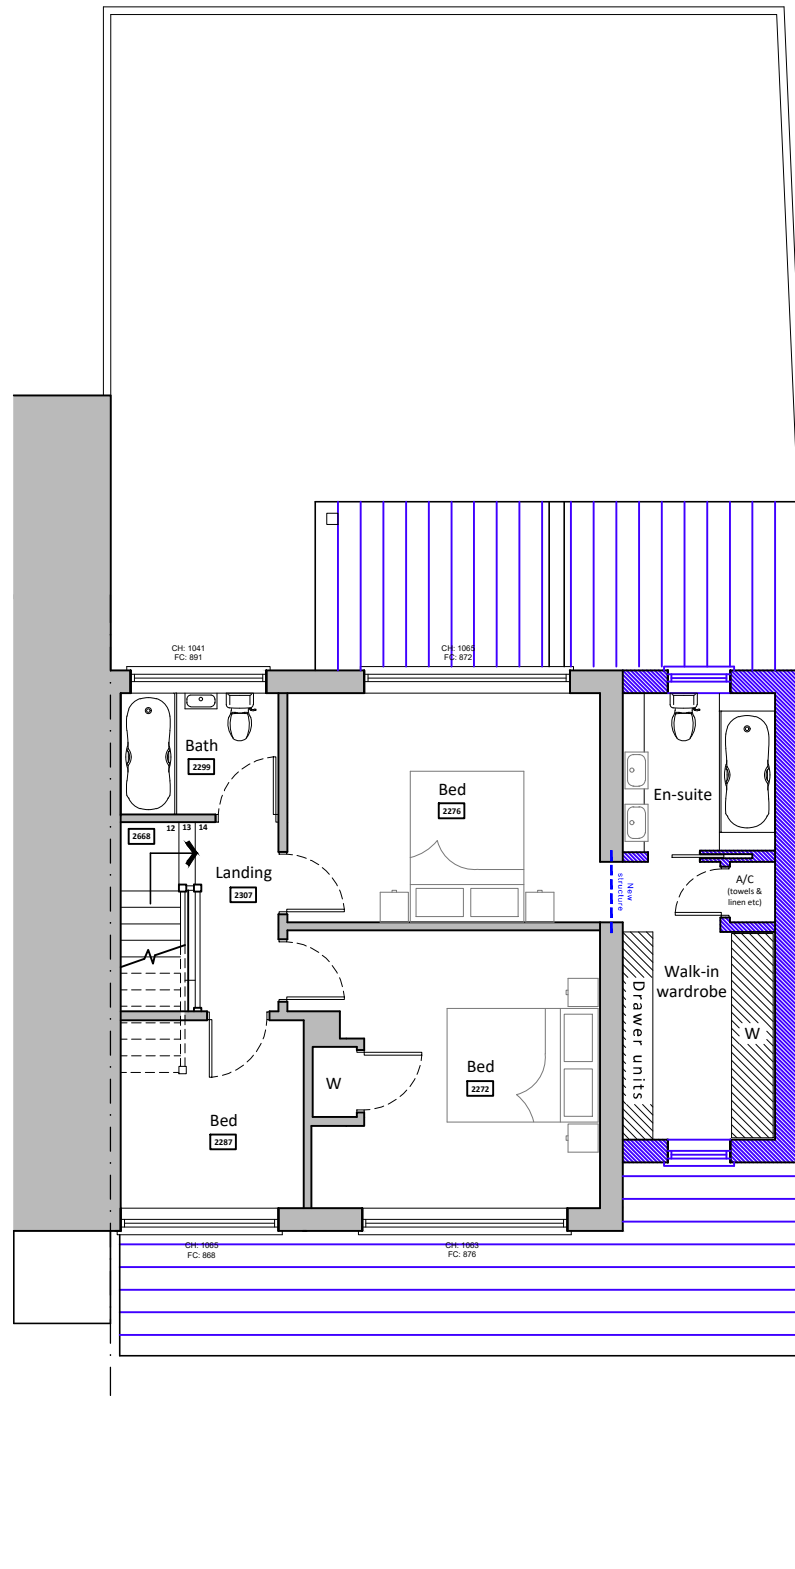

First floor plan

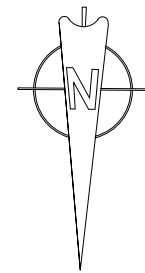

- Existing walls
- Proposed walls
- Proposed structure

Proposed floor plans scale 1:100



|                                                                                           |  |                                                  |             |                                              |              |
|-------------------------------------------------------------------------------------------|--|--------------------------------------------------|-------------|----------------------------------------------|--------------|
| For<br><b>MR &amp; MRS TURVEY</b>                                                         |  | Title<br><b>PROPOSED FLOOR PLANS</b>             |             | Office Tel:<br><b>01243 933732</b>           |              |
| Project<br><b>PROPOSED SIDE EXTENSION<br/>AT 2 KINGS ROAD,<br/>EMSWORTH,<br/>PO10 7HN</b> |  | Date<br>NOV 2024                                 | Drawn<br>JB | Scale<br>1:100 @ A3                          | Checked<br>- |
| Job Number<br>PL.863.24                                                                   |  | Drawing Number<br>-04                            |             | Revision<br><b>C</b>                         |              |
|                                                                                           |  | Email:<br><b>admin@jb-architecturedesign.com</b> |             | Web:<br><b>www.jb-architecturedesign.com</b> |              |

