

**GRAHAM
BARKER DESIGN**


ARCHITECTURAL SERVICES
PROJECT MANAGEMENT

95 Upton Cres, Nursling, Southampton
SO16 8AA

02380 740392 07802 384517
grahambarker1@outlook.com



1:100 @ A3

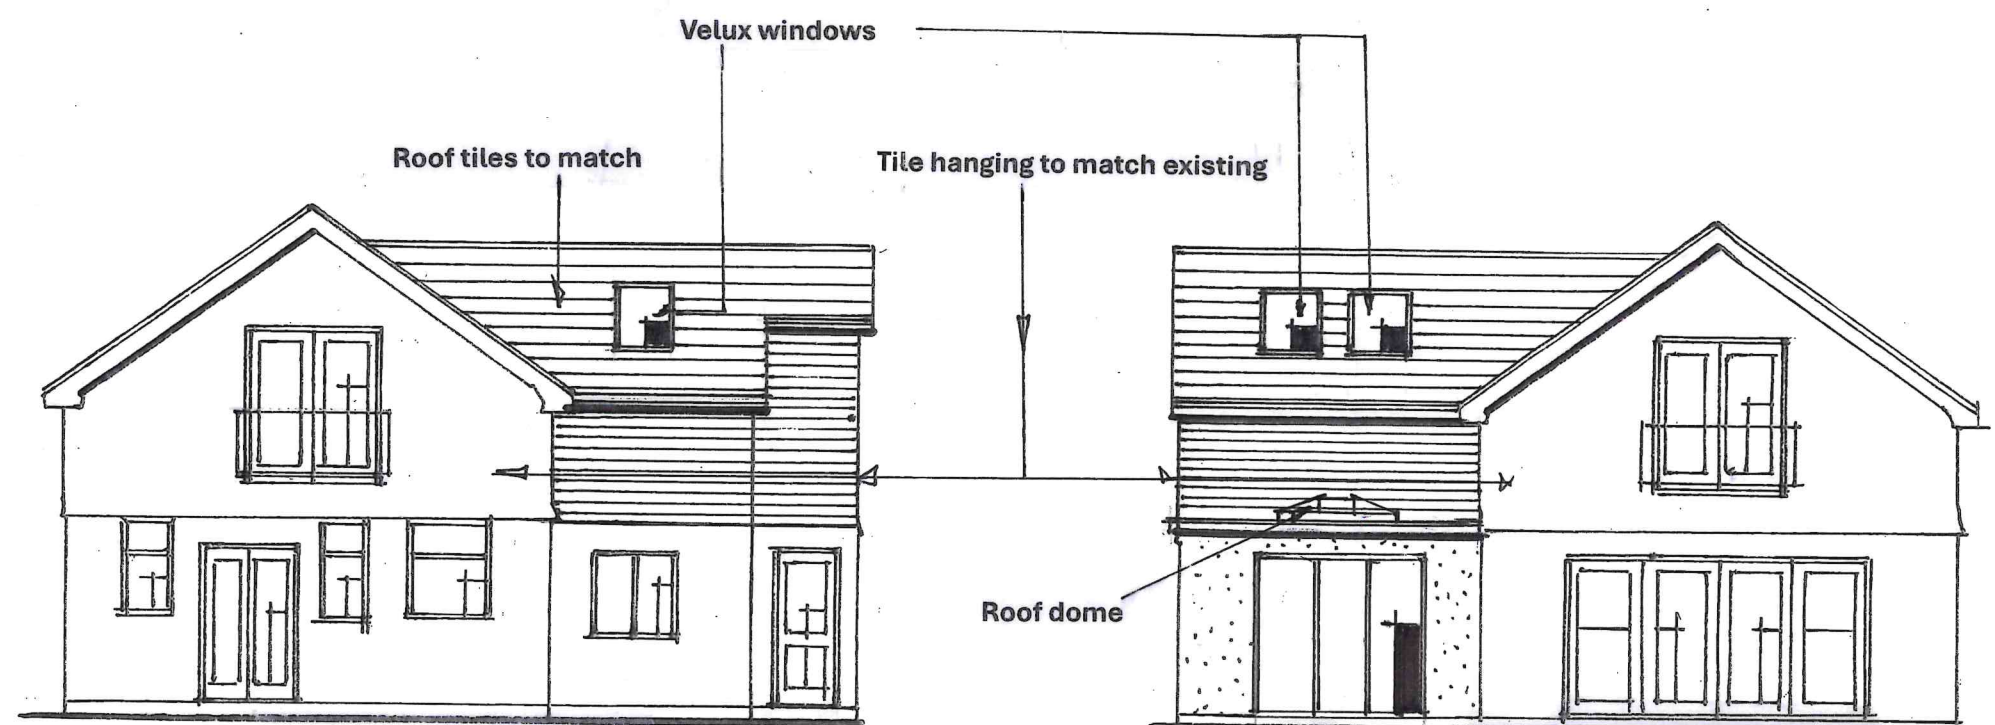

FRONT ELEVATION - PROPOSED

REAR ELEVATION - PROPOSED



FRONT ELEVATION - EXISTING



REAR ELEVATION - EXISTING

Title:

PROPOSED TWO STOREY
EXTENSION
AT
6 NORTH CRESCENT
HAYLING ISLAND

Drwg.no SS/P/05 "A"

scale: 1:100

date: T